


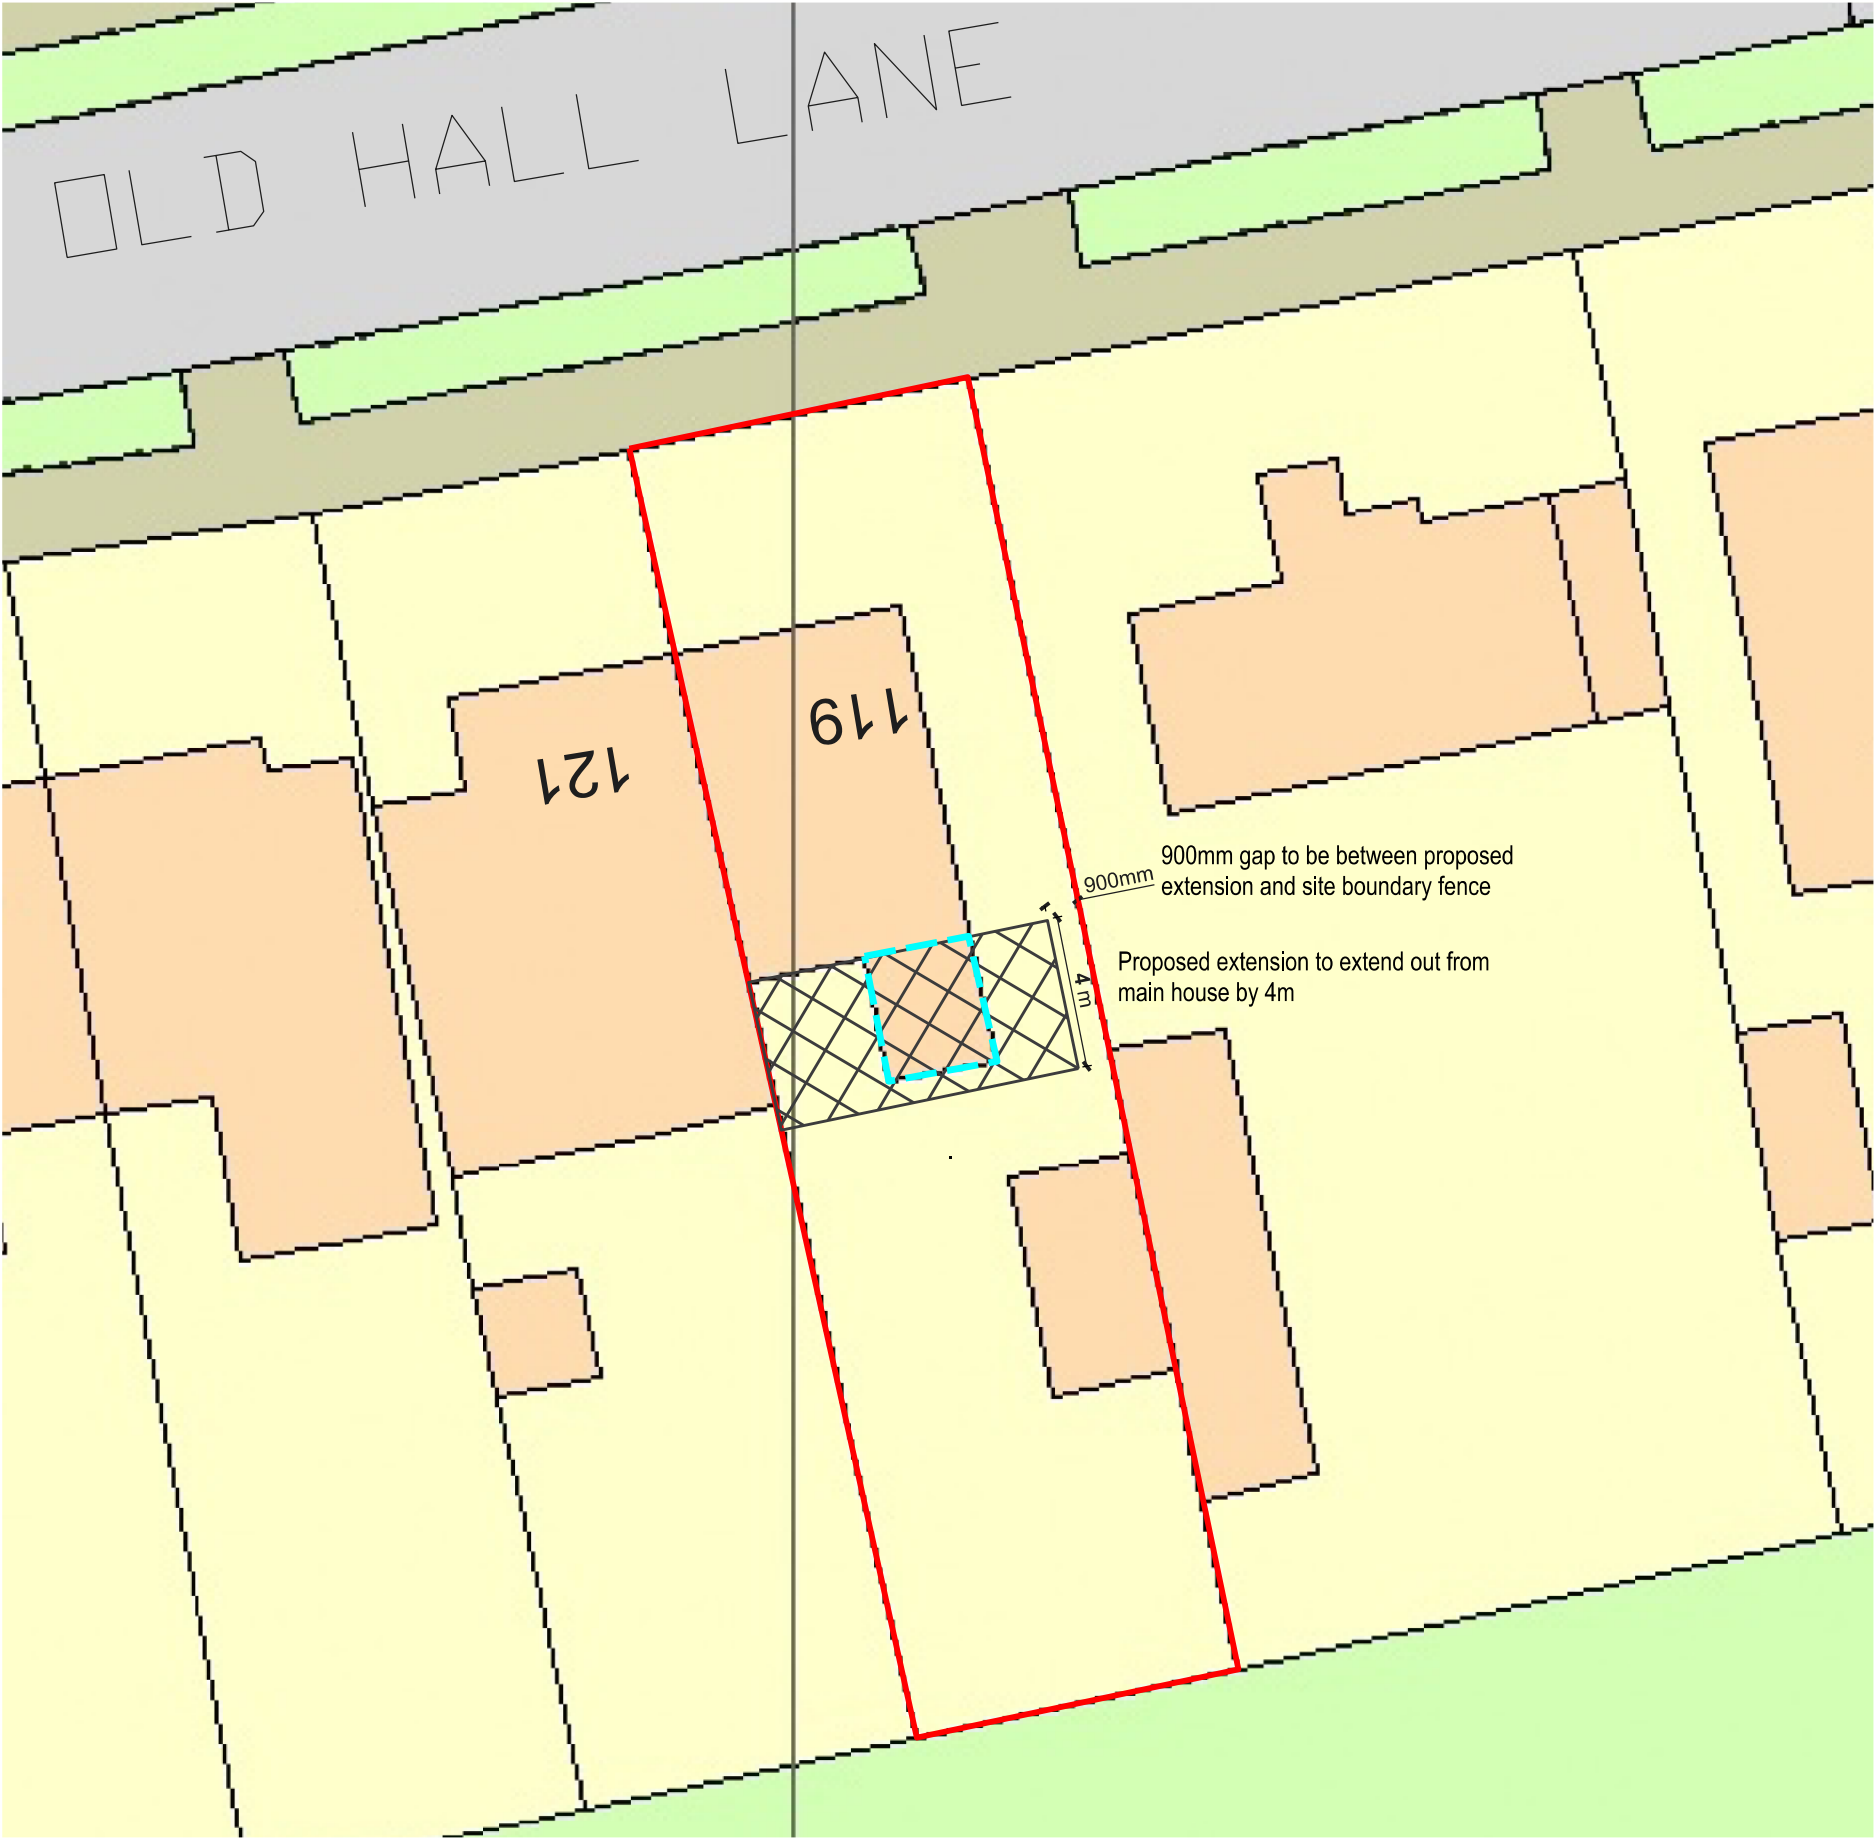

KEY

- Application Site Boundary
- Footprint/ extent of proposed single storey extension
- Footprint/ extent of existing single storey extension (to be demolished)

No		Prep	Date
Amendments			
LCA Architecture & Planning Email: lx.chowdhury@gmail.com Tel: 07563 952231			
Project			
119 Old Hall Lane Manchester M14 6HL			
Title			
Block Plan			
Job No. 2525		Drawing No. PL02	
Scale @A3: 1/200			
Status			
PLANNING SUBMISSION			
Auth. CL		Date. July, 2025	

Block Plan @1/200

