




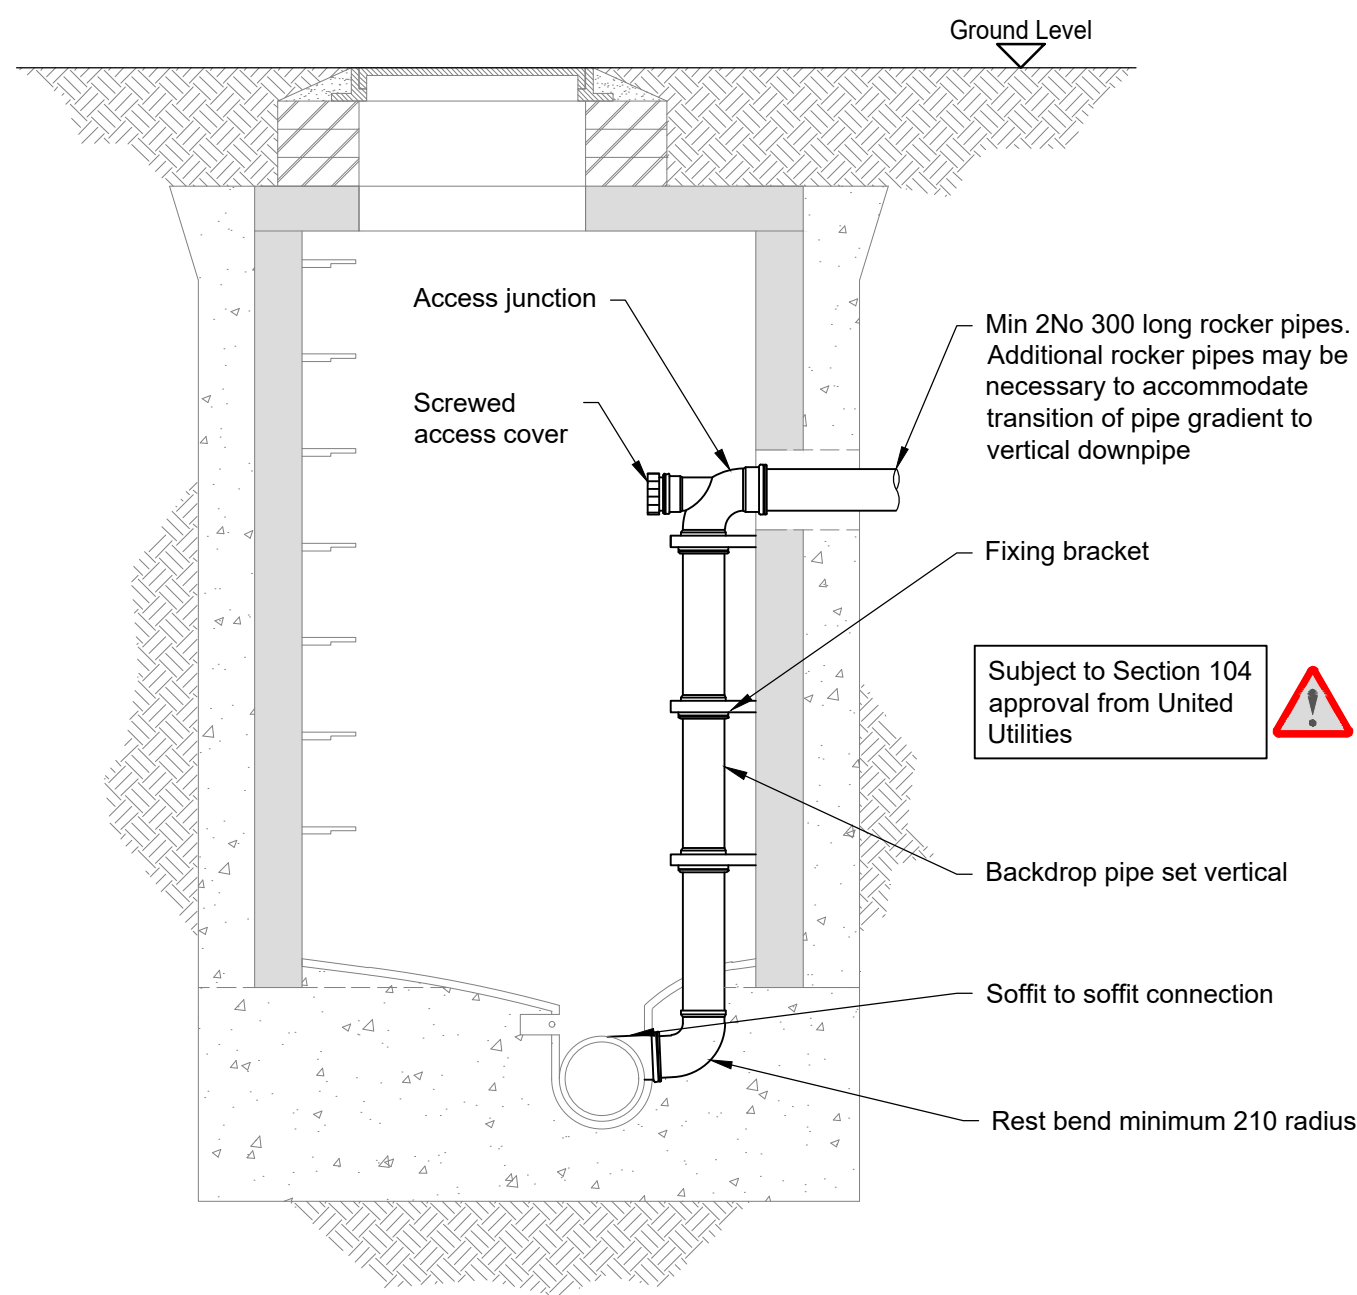


INDICATIVE INTERNAL BACKDROP DETAIL

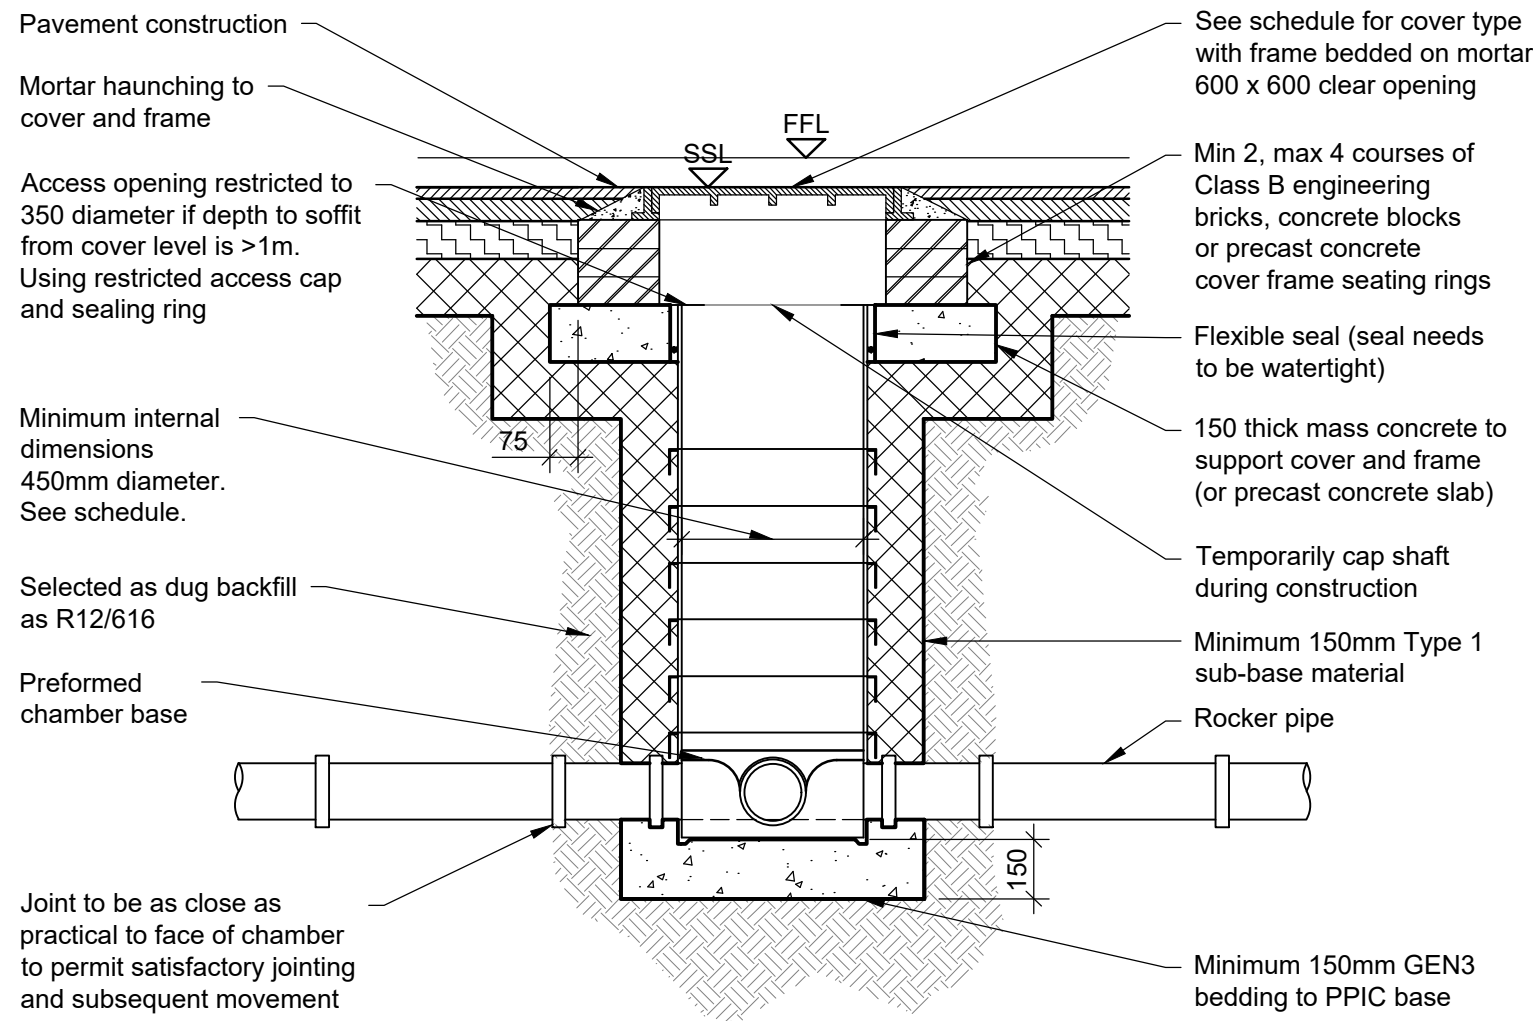


S1 - TYPE D PLASTIC INSPECTION CHAMBER
DEPTH FROM COVER LEVEL TO SOFFIT OF PIPE UP TO 3M.
FLEXIBLE MATERIAL CONSTRUCTION FOR USE IN AREAS SUBJECT TO
VEHICLE LOADING

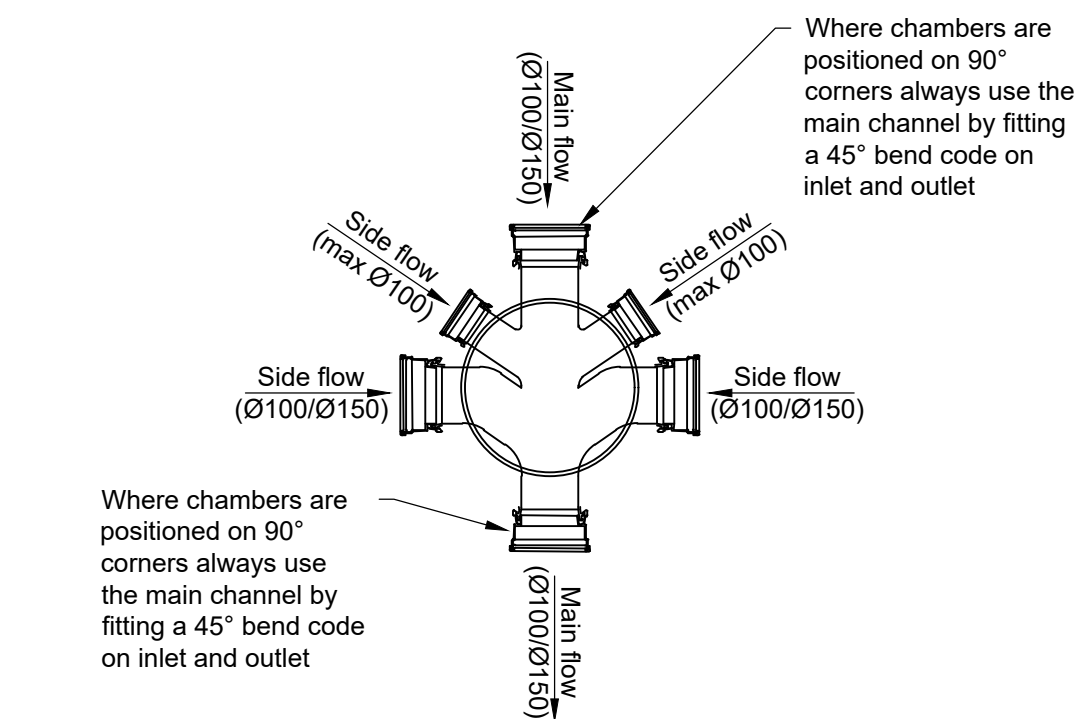

Ø450 WAVIN PPIC PLAN
Ø100 MAIN CHANNEL
(50mm STEP HEIGHT FOR ALL BRANCH CONNECTIONS)

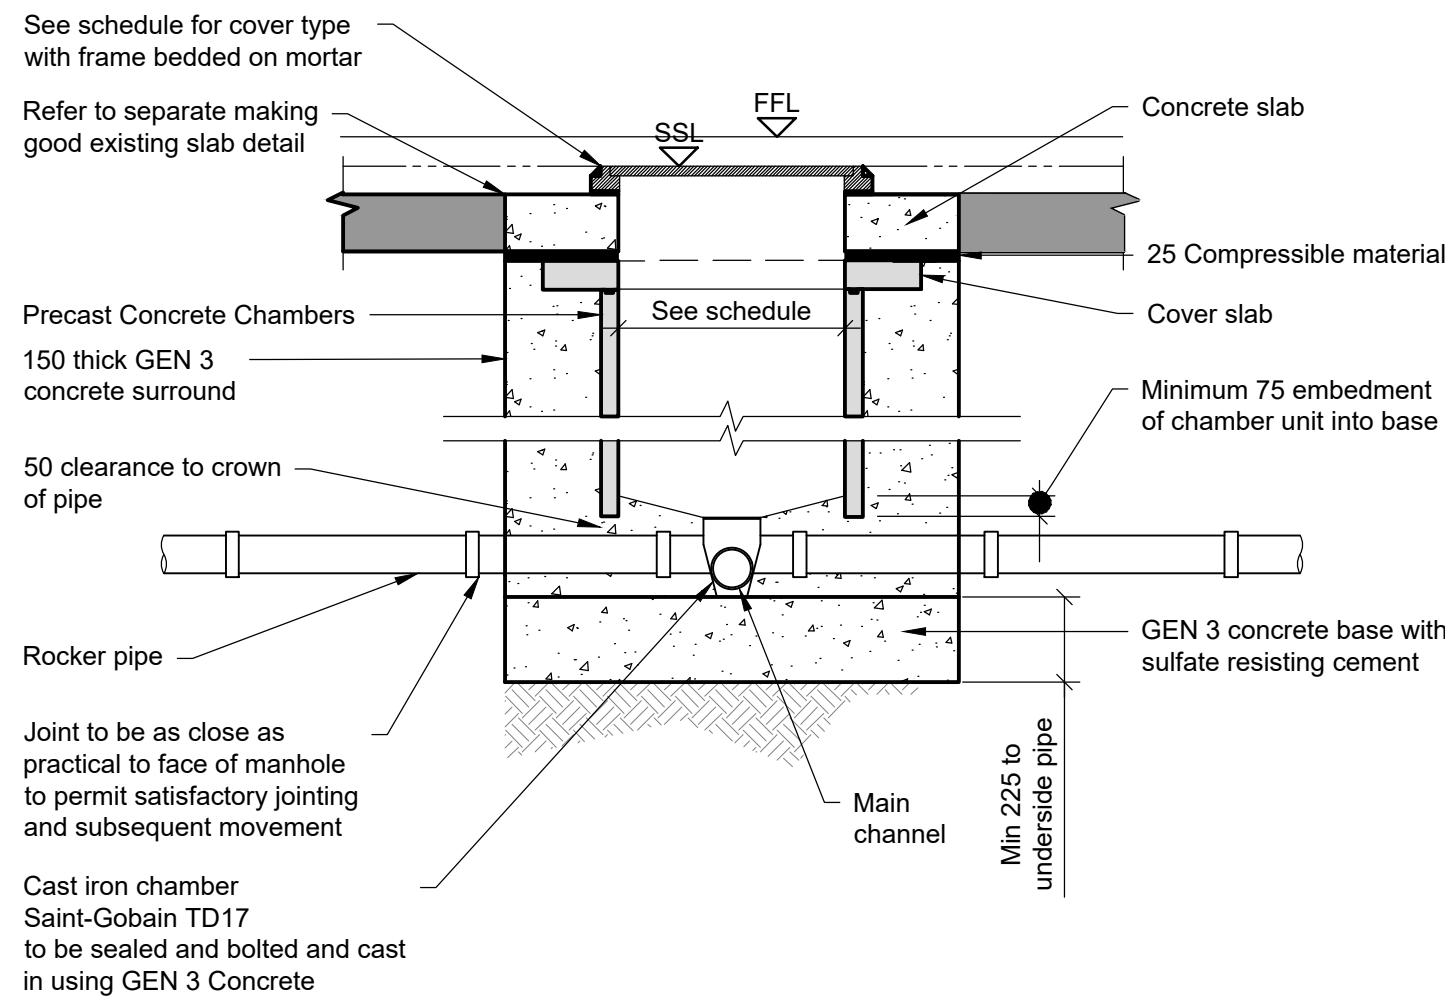

C1 - PCC RECTANGULAR INSPECTION CHAMBER
WITH CAST IRON UNIT

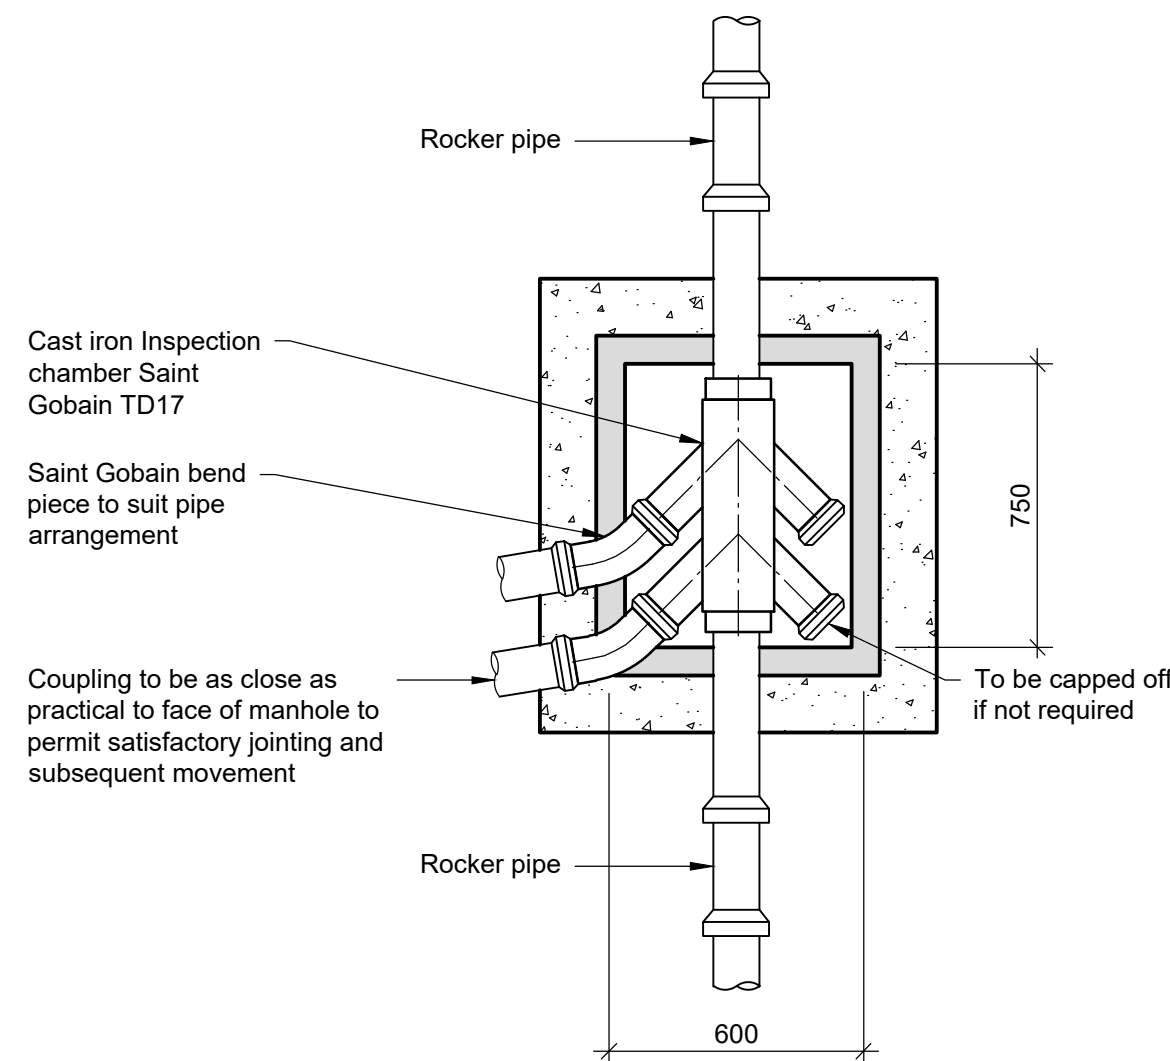

C1 - PCC RECTANGULAR INSPECTION
CHAMBER WITH CAST IRON UNIT - PLAN

- NOTES**
- Co-ordination:** Read this drawing in conjunction with all relevant Architect's, Engineer's and specialist's drawings and specifications
 - Scale:** Do not scale from this drawing, use written dimensions only. All dimensions are in millimetres and levels in metres. To check the drawing has been printed at the intended scale this bar should be 50mm long at A1 or 25mm long at A3.
 - Health & Safety:** All specific drawing notes are to be read in conjunction with the Project Health & Safety Issues: Construction Stage document.
 - General Notes:** Refer to drawing 31593-0002.

P01	07.07.25	KN	SRe	Issued for Stage 3
Rev.	Date	Drn.	Eng.	Amendment

THE PORTICO LIBRARY

BELOW GROUND
DRAINAGE DETAILS

SHEET 2

Status
STAGE 3
NOT FOR CONSTRUCTION

Drawn	KN	Eng.	SRe
Scales	1:5 at A1	1:10 at A3	
Drawing No.	Rev.		
31593 / 6101	P01		

PRICE &
MYERS

Consulting Engineers
020 7631 5128
mail@pricemyers.com
www.pricemyers.com

London Nottingham Oxford Manchester Bristol