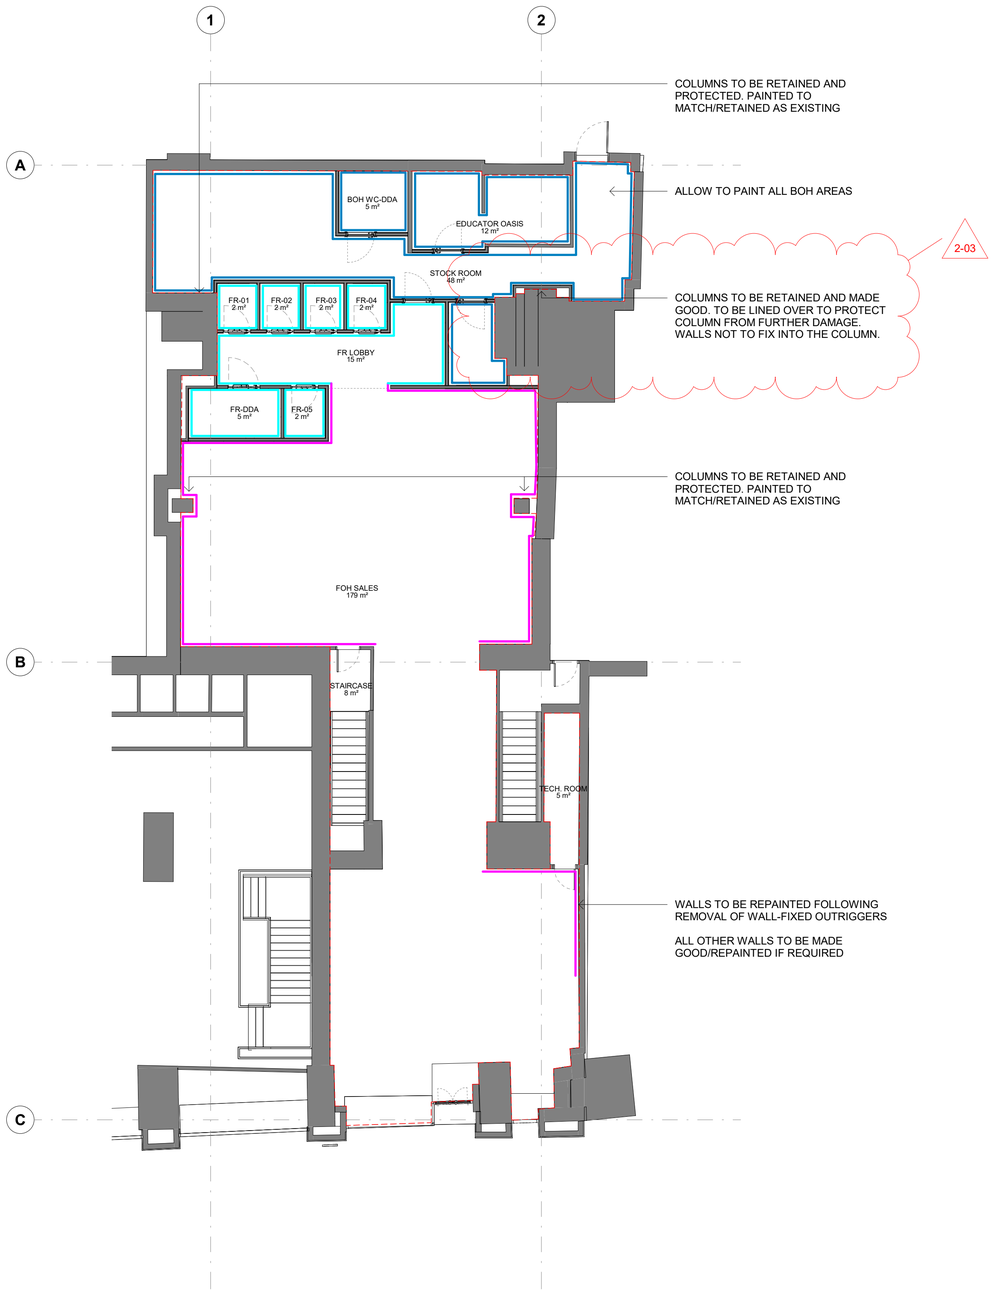


1 / 14001 **(61) GF-GROUND FLOOR WALL FINISHES PLAN**

1 : 100

1 0 1 2 3 4 5

SCALE 1:100 m

NOTES

ORIGINAL A1

DO NOT SCALE FROM THIS DRAWING.
(DRAWING MAY BE SCALED FOR LOCAL AUTHORITY & PLANNING PURPOSES ONLY)
ALL DIMENSIONS TO BE CHECKED ON SITE .
COPYRIGHT PROTECTED.

WALL FINISH LEGEND

WF-01 - BENJAMIN MOORE: COLLECTOR'S ITEM AF-45 PAINTED FINISH

WF-02 - RAL 9003 WHITE PAINTED FINISH WALL (BOH)

WF-03 - SCUFFMASTER PAINT TO ALL FITTING ROOM AREAS INCLUDING INSIDE ROOMS. COLOUR TO MATCH WF-01

PLEASE REFER TO LULULEMON FINISHES SCHEDULE. ALL FINISHES TO BE VALIDATED BY LULULEMON

ALL WALLPAPER AND WALL COVERING FABRICS TO BE FIRE RATED AND APPROVED BY THE LANDLORD PRIOR TO INSTALLATION

Rev	Date	Revision Description	Drw/Chk
2-04	25/08/25	ISSUED FOR INFORMATION	JC/SC
2-03	07/08/25	ISSUED FOR INFORMATION - AMENDED FOLLOWING SITE VISIT	JC/SC
2-02	30/07/25	ISSUED FOR INFORMATION	KR/SC
2-01	23/07/25	ISSUED FOR INFORMATION	KR/SC
2-00	18/07/25	FIRST ISSUE	KR/SC

Client

lululemon

IDL: Architects

LONDON
17 Blackfriars Lane
St Paul's, London
EC4V 6ER

+44 (0)20 7248 1234

PRAGUE
The Forum, Fifth Floor,
Wenceslas Square 19
Prague, 110 00

+42 (0) 72 0279 588

idl.group
Registered in England No.7111665
RIBA Accreditation No.20014346

Project
LULULEMON MANCHESTER
MINOR WORKS
7 ST ANNE SQUARE

Drawing Title
GROUND FLOOR WALL FINISH PLAN

Project No
25-3067

Scale @A1 **1 : 100**
Drawn by **KR**
Checked by **SC**

File Identifier
3067-IDL-NA-GF-DR-A-61001
[Status -Revision] **[2-04]**

Purpose of Issue
CONCEPT DESIGN