


REVISIONS:	
REV: DETAILS OF REVISION	DATE

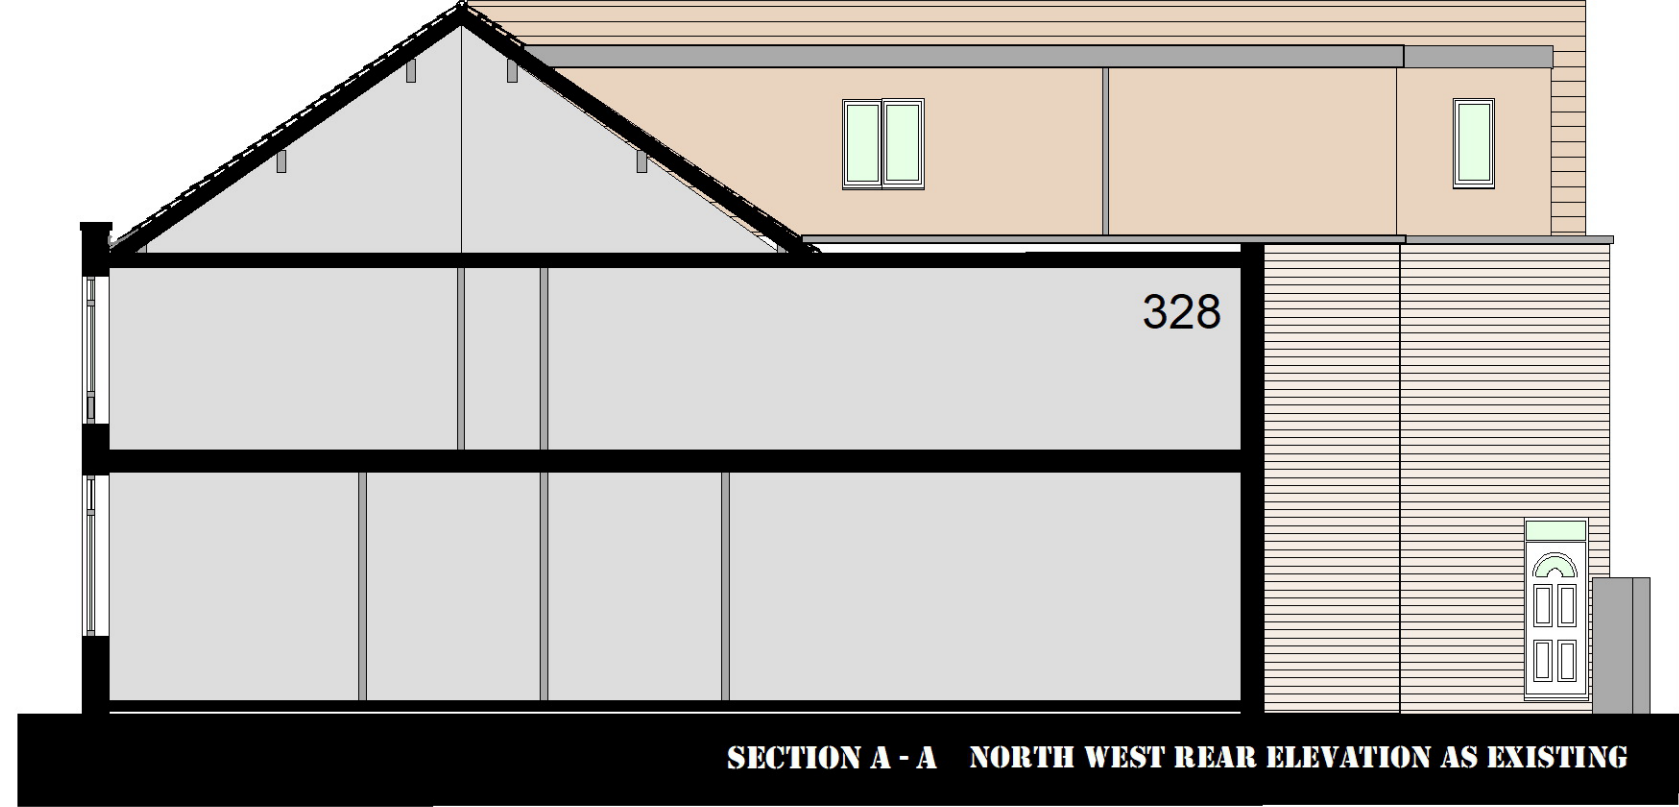

D@C DESIGN
ARCHITECTURE & PLANNING
0776 452 3545 0161 425 3934

CLIENT:	Mr H Rahman
SCALE:	1:100 @ A3
DATE:	June 2025

DRAWING:	ELEVATIONS as EXISTING
JOB TITLE:	ROOF EXTENSION & CANOPY _ 332 SLADE LANE & 267, 269 MOSELEY ROAD, LEVENSHULME, M19 2LJ

P04