


2 BOODLES REFERENCE IMAGE  
NTS



**CURVED GLASS & SILICONE JOINT**

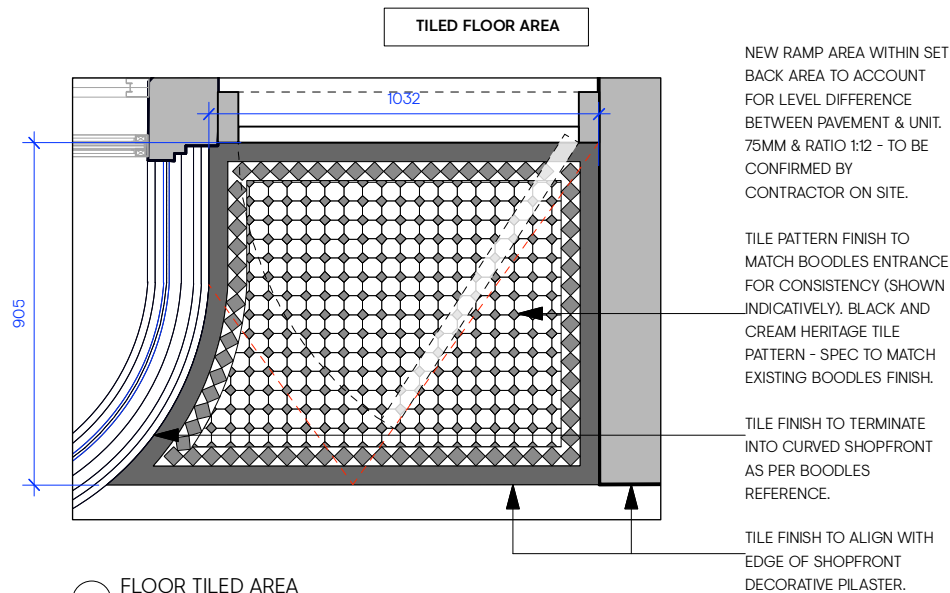

3 BOODLES REFERENCE IMAGE  
NTS

SILICONE JOIN TO GLASS PANELS AS PER BOODLES SHOPFRONT.


REFERENCE IMAGE DEPICTS BOODLES CURVED GLASS CORNER TO BE REPLICATED WITHIN THE NEW PATEK SHOPFRONT.

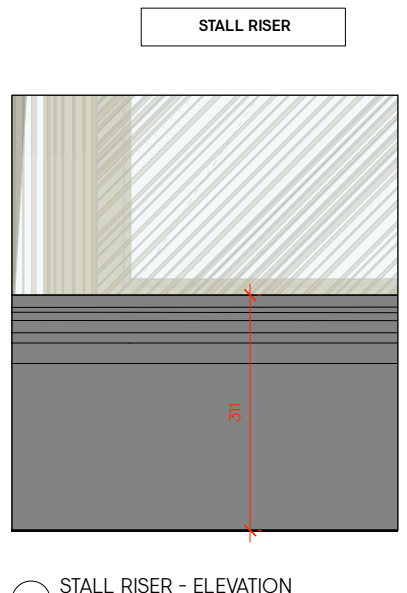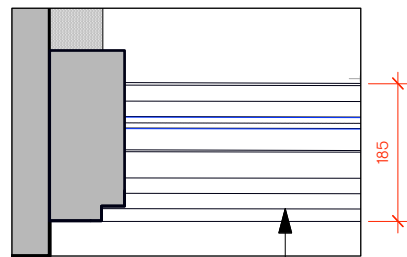


NEW STALL RISER TO MATCH EXISTING BOODLES DETAIL. PAINTED BLACK LACQUER AS PER ORIGINAL **PF07**



6 STALL RISER - REFERENCE IMAGE  
NTS

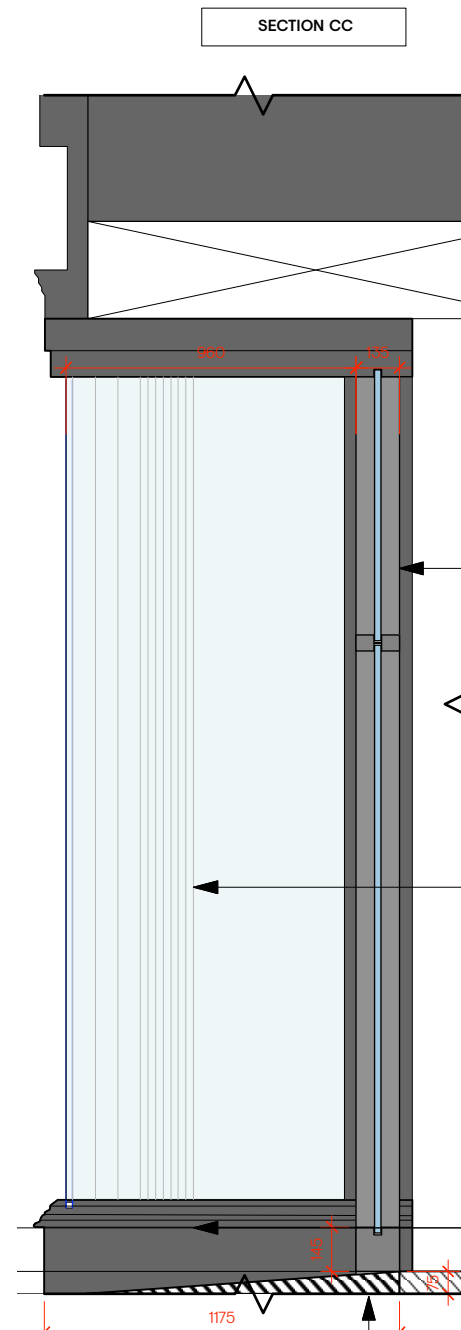

REFERENCE IMAGE FOR CURVED GLAZED AREA, FRAME & RAMP ALL TO BE REPLICATED ON NEW SHOPFRONT AREA.

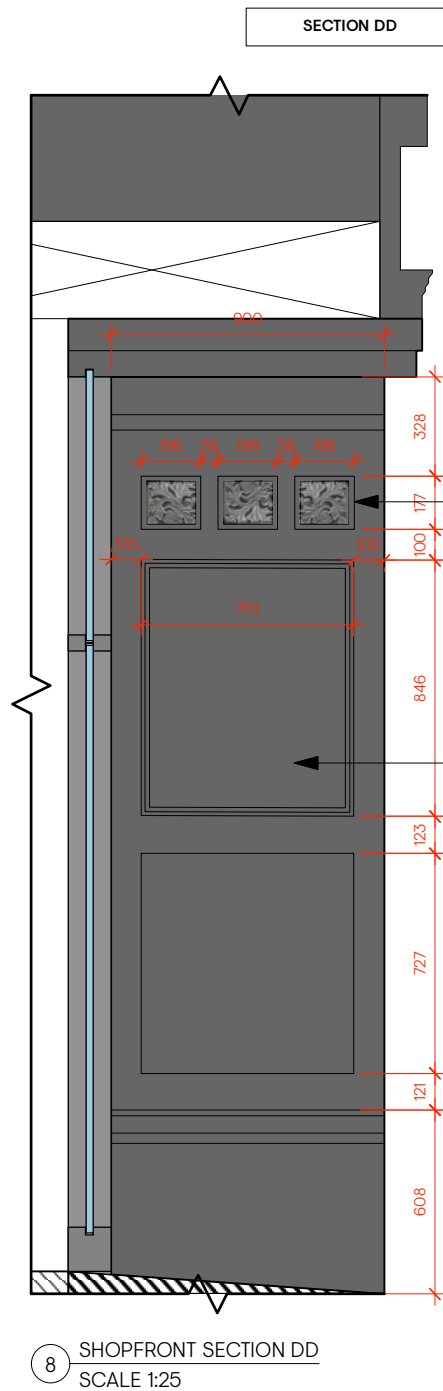

REFERENCE IMAGE FOR BLACK LAQUERED ORIGINAL PANELLING/MOULDINGS & DETAILING TO BE REPLICATED ON NEW SHOPFRONT.

gpstudio

29 Maltings Place, 169 Tower Bridge Road, Roper Lane,  
London, United Kingdom SE1 3JB  
T +44 (0) 20 1620 1100  
www.gpstudio.co.uk

© gpstudio 2025

**Disclaimer**

This drawing is the property of gpstudio. Copyright is reserved by them and the drawing is issued on the condition that it is not copied, reproduced or disclosed to any unauthorised person, wholly or in part, without the consent in writing of gpstudio. Do not scale from this drawing. All dimensions to be verified prior to manufacture and construction. Any discrepancies to be reported immediately.

**PRELIMINARY**

© gpstudio 2025 All rights reserved

**Revisions**

Client BOODLES X PP  
Project MANCHESTER  
Site address 17 King St, Manchester M2 6AW

Date 11.02.2025  
Scale 1:10

Drawing title  
**PROPOSED SHOPFRONT DETAILS**

Project number Drawing number

1173 206LBC