




Rev	Date	Description
P01	10-01-2023	Revised to reflect the delivery and progress of external works at part of the phased handover and to reflect the amended landscape plan

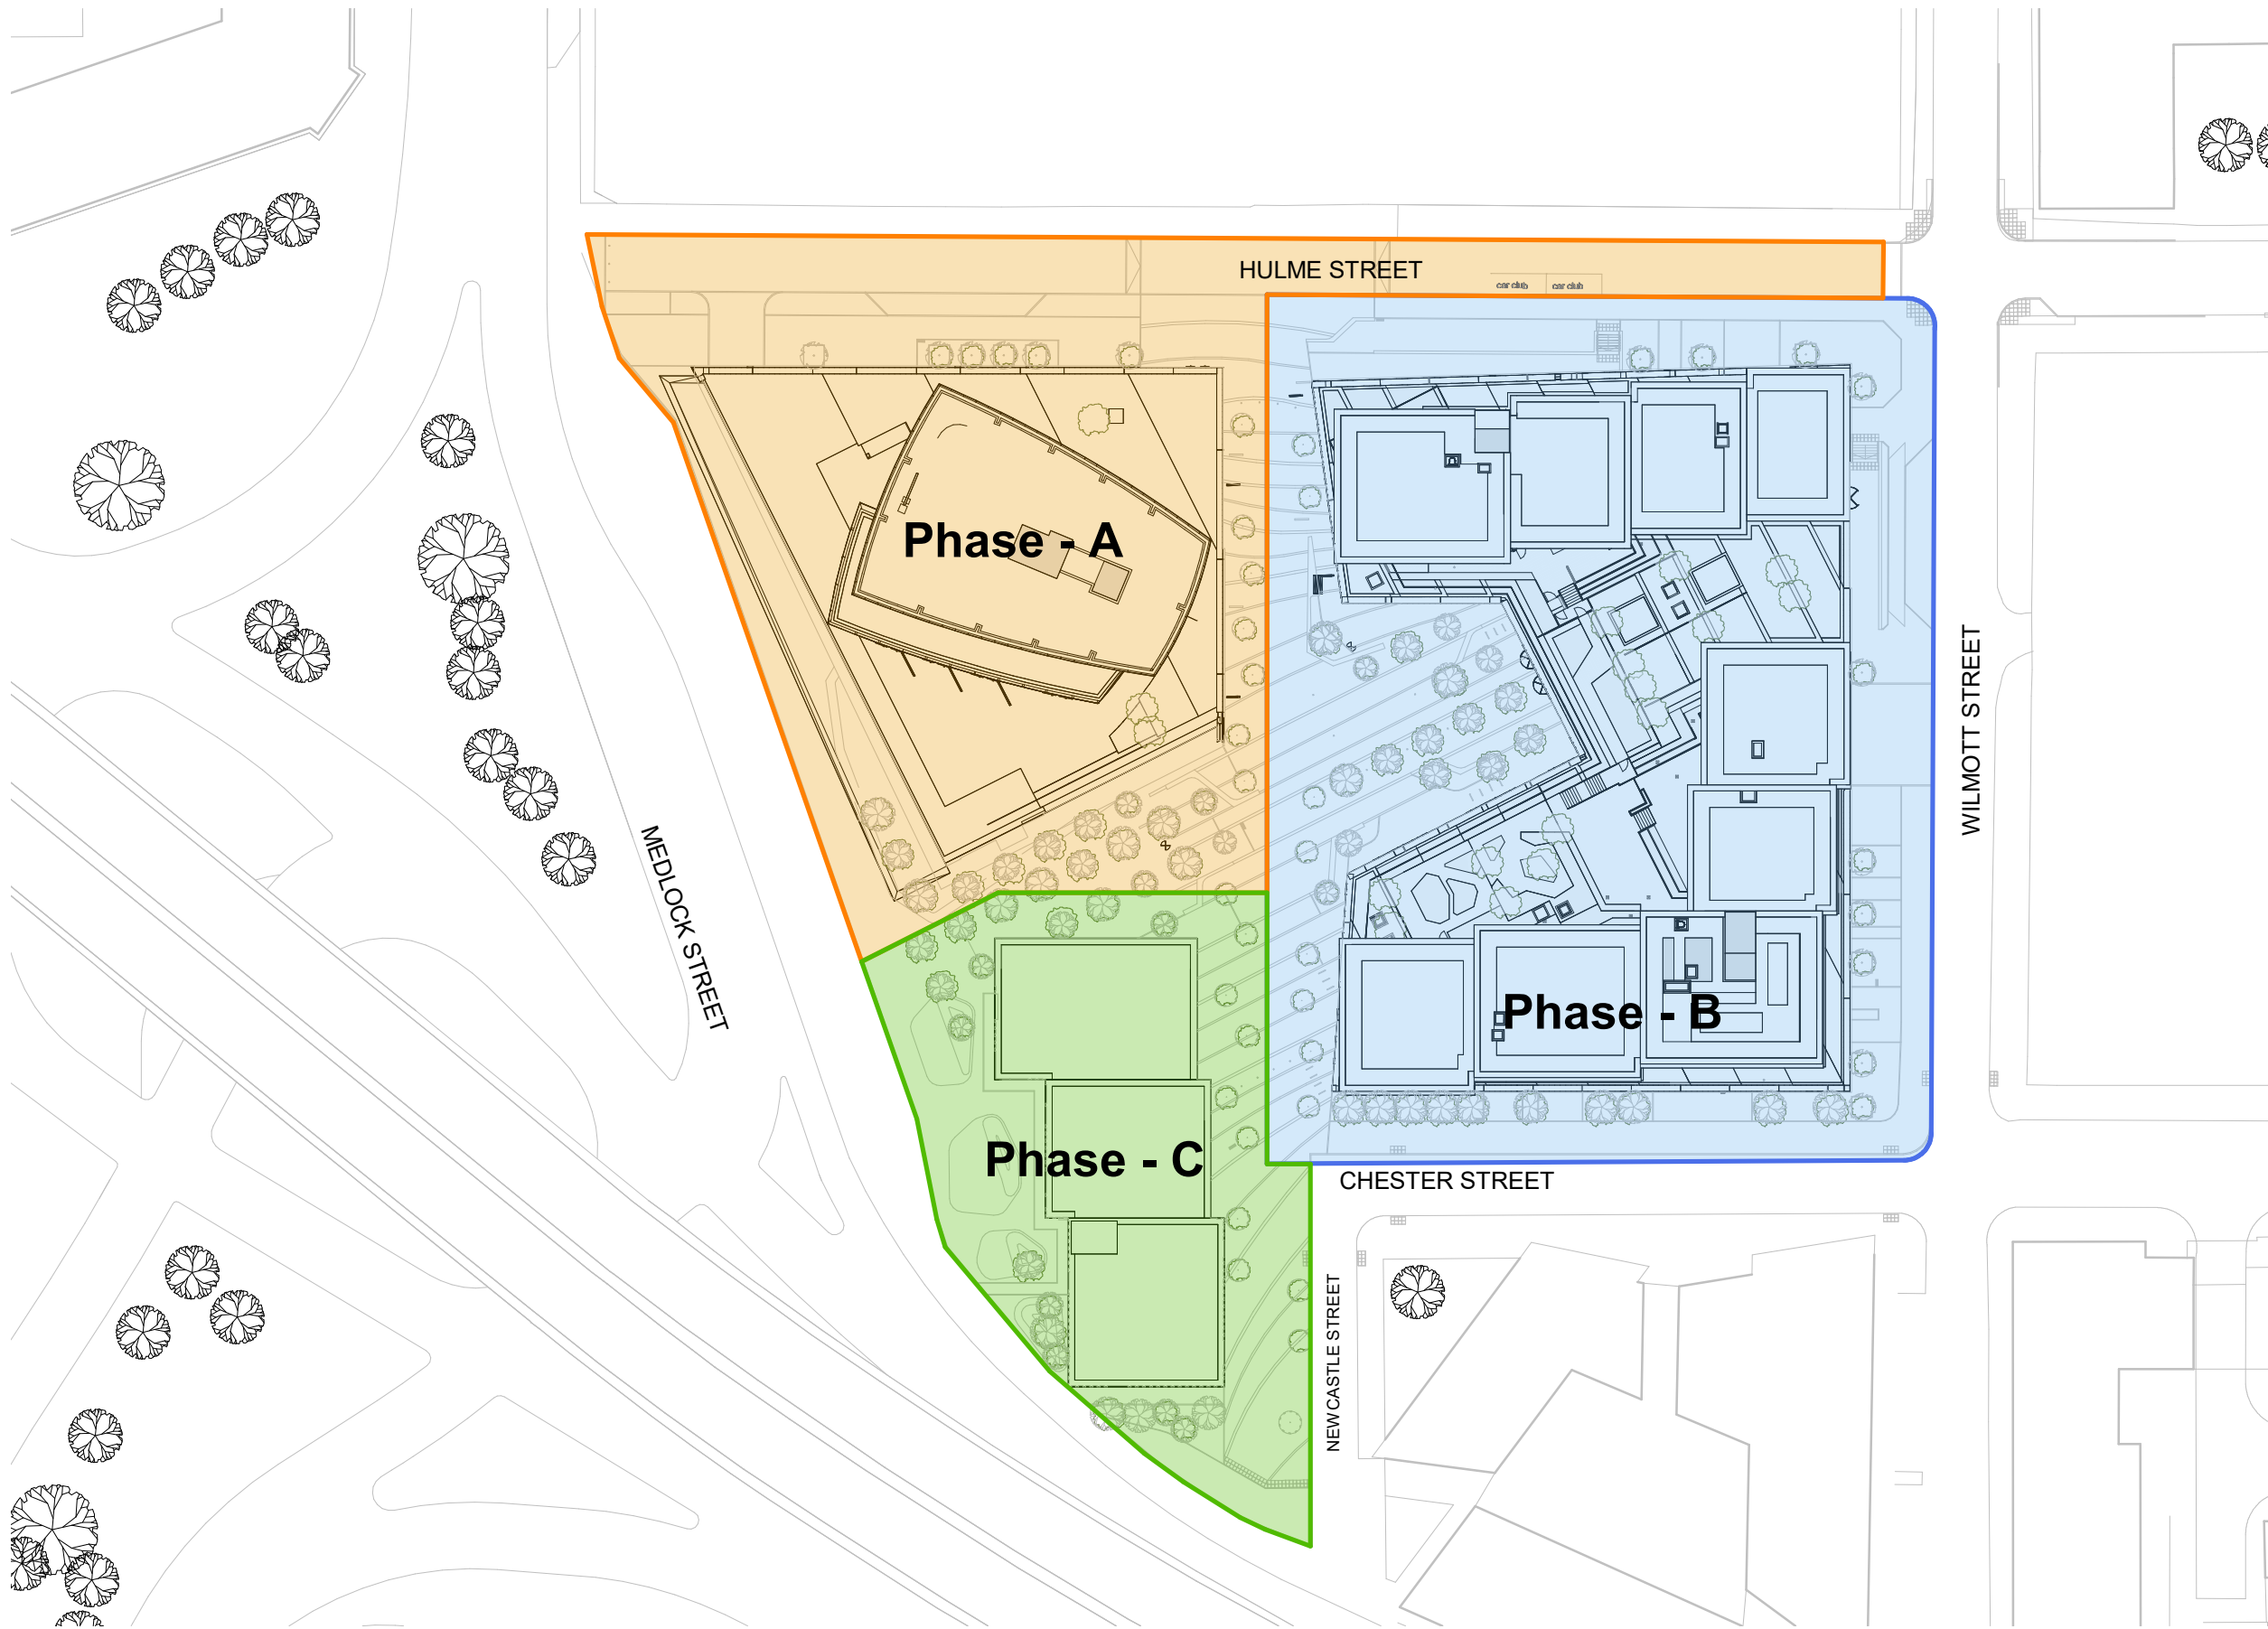

First Street South

PLANNING

Site Wide Phasing Plan

10266-Z0-A-G100-PL-XX-99001

January 2023

10266

1:750@ A3

simpsonhaugh

Manchester
+44 (0)161 835 2345
London
+44 (0)20 7549 4000