


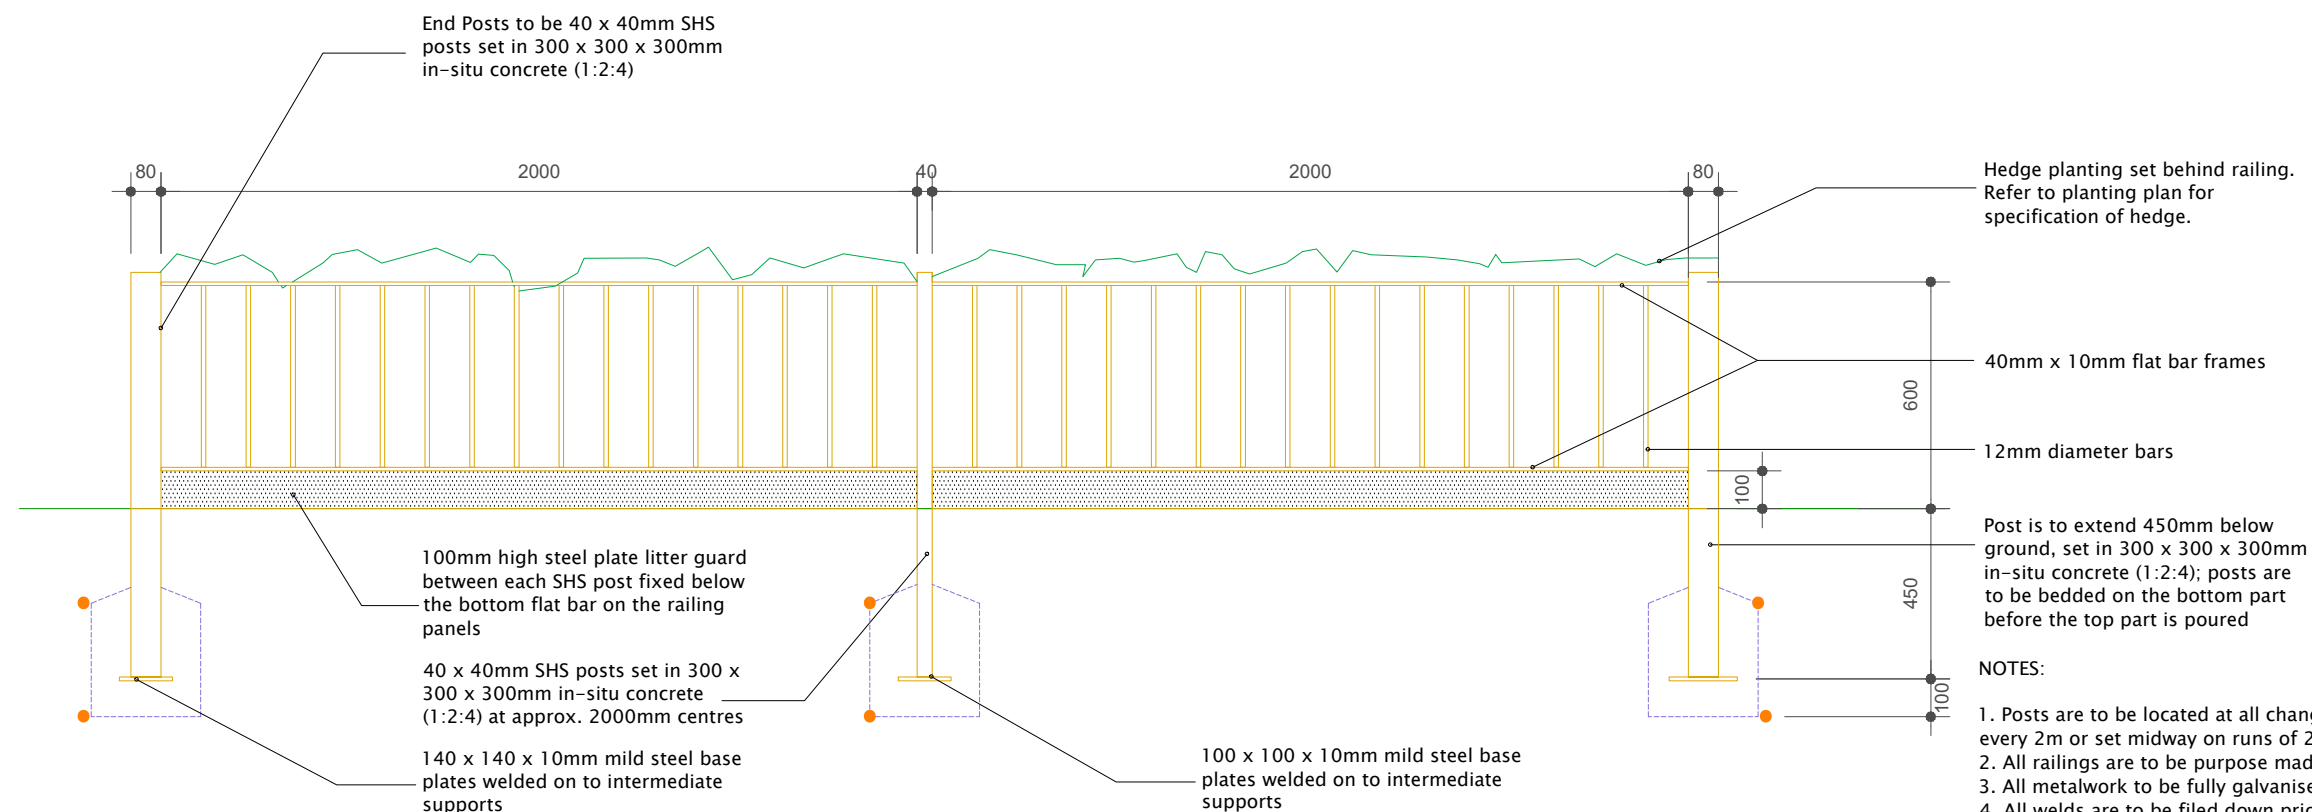

NOTES:

1. Posts are to be located at all changes of direction, steps and every 2m or set midway on runs of 2-4m long.
2. All railings are to be purpose made to fit individual situations.
3. All metalwork to be fully galvanised and spray painted black.
4. All welds are to be filed down prior to undercoat application.

-	-	-	-
Rev.	Description	Drawn	Date

Project Title

**MILLER HOMES NORTH WEST
STANDARD RAILING DETAILS**

Drawing Title

600MM HIGH RAILINGS

Scale	Drawn By	Checked By	Authorised By
1:20	MU		
	Date 05.03.25	Date	Date
Job No.	Drawing No.	Revision	
MHNW	SD-SR-13	-	

miller homes

Miller Homes Limited - North West Region
103 Dalton Avenue
Birchwood Park
Warrington
WA3 6YF

Telephone 0870 336 4700
www.millerhomes.co.uk