



N
W E
S

NOTES

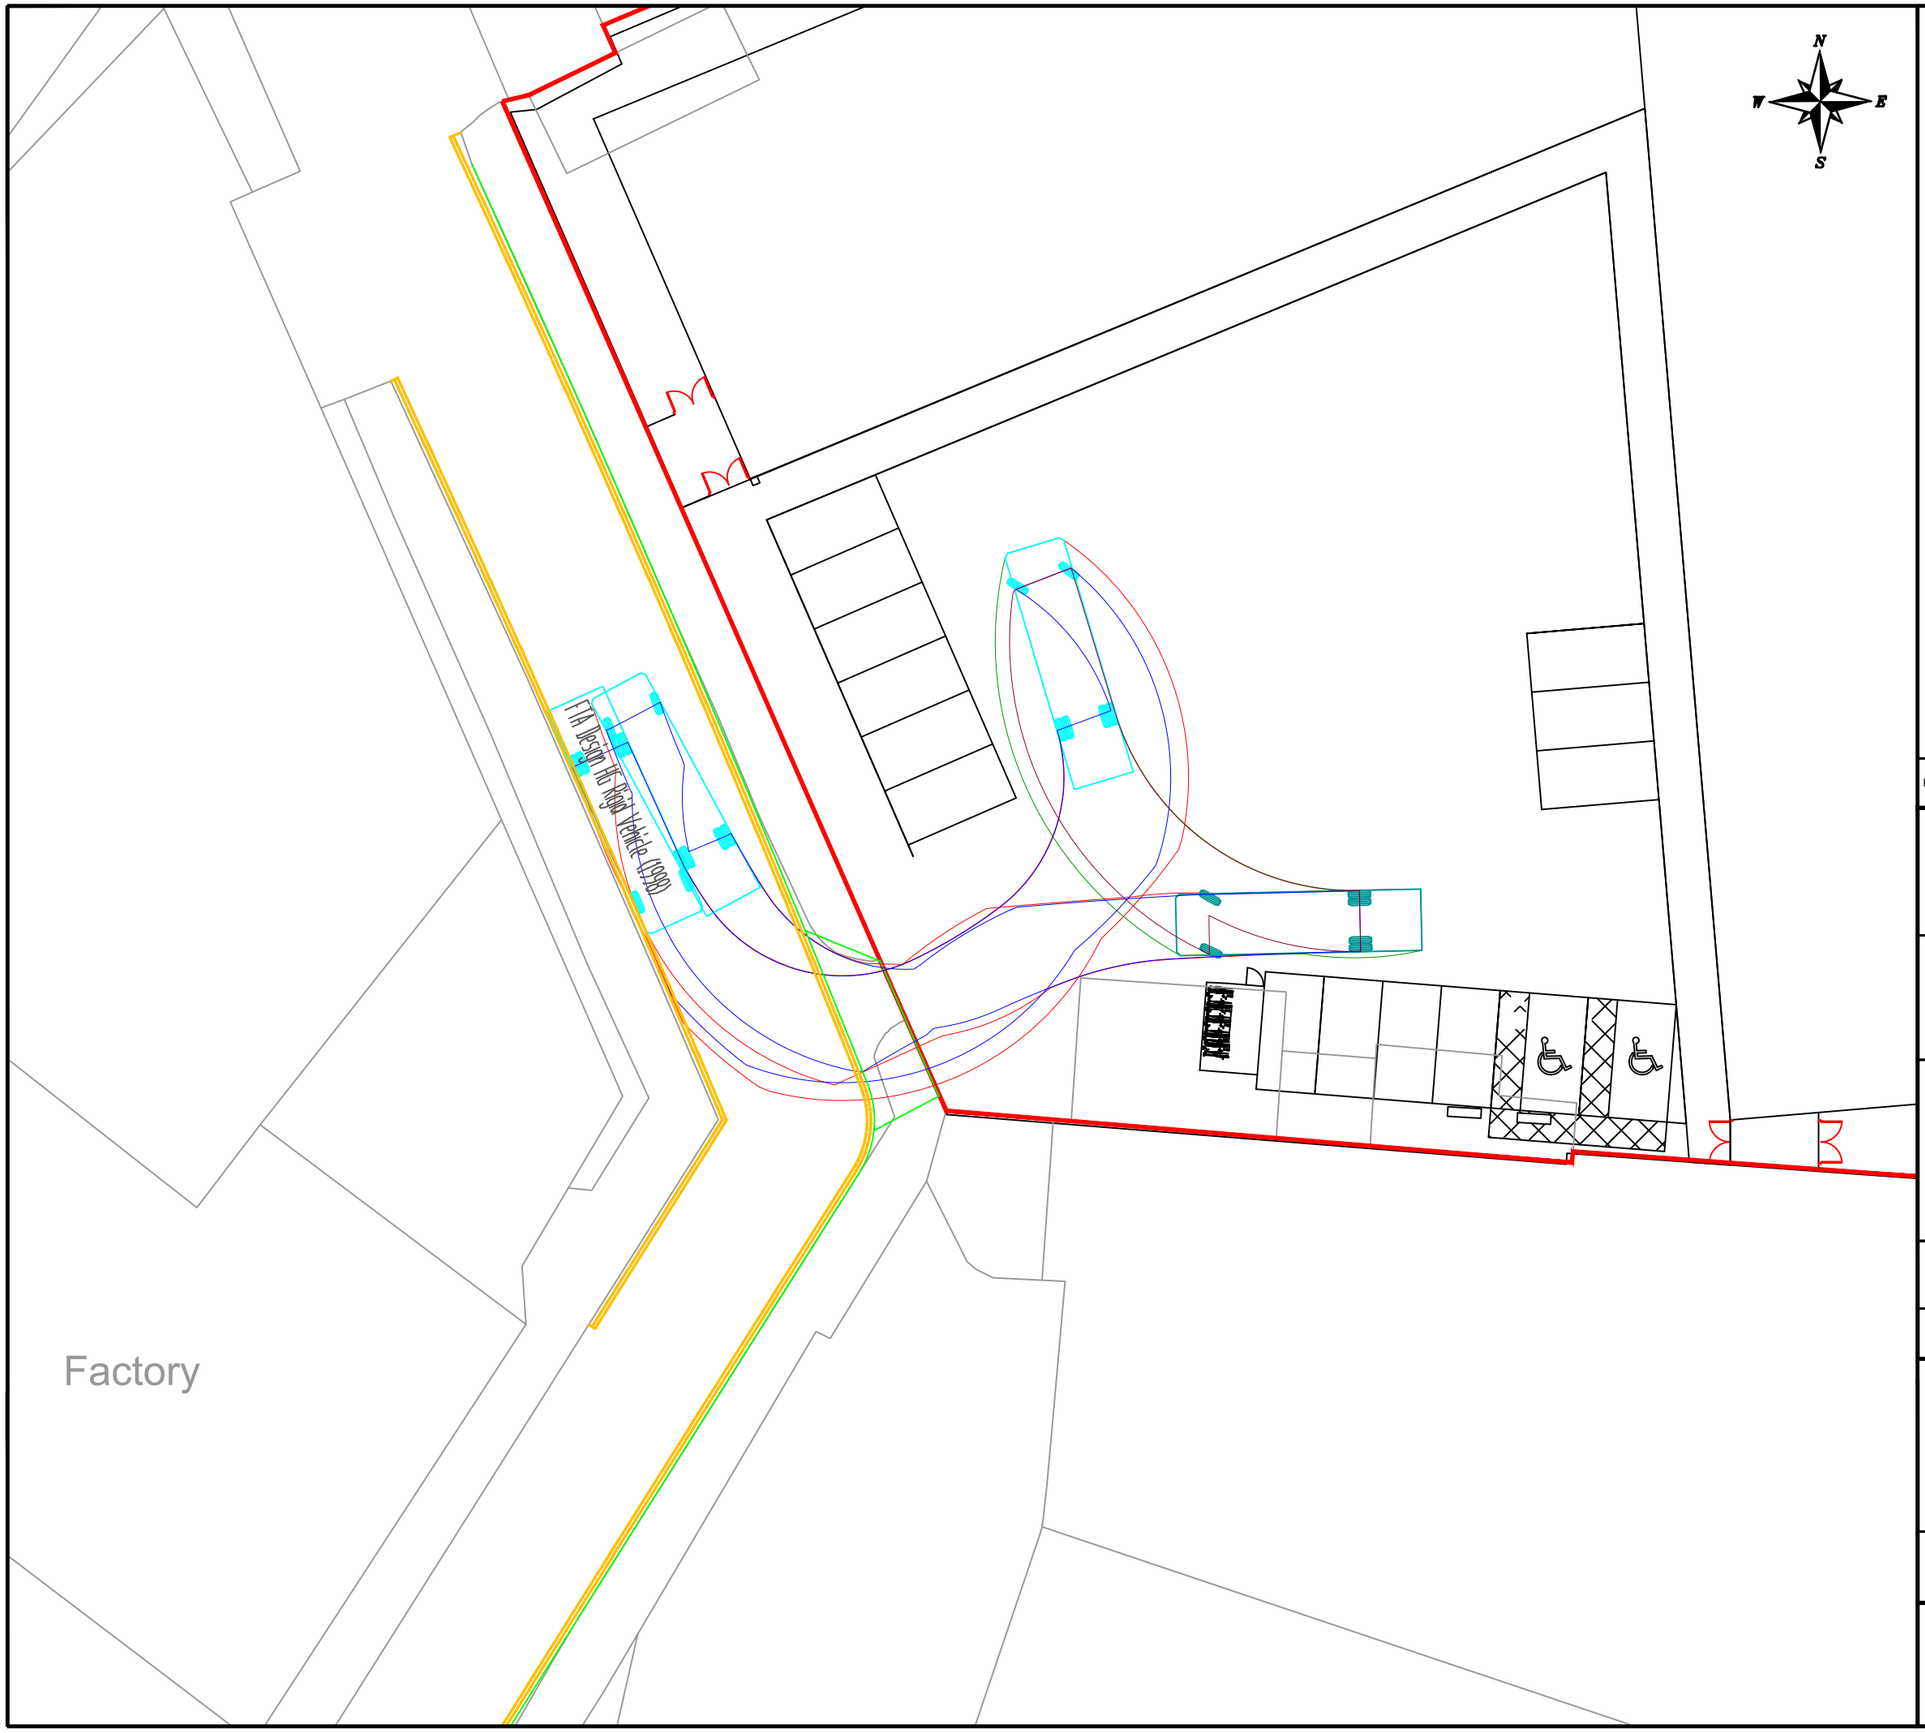

Manchester CC Refuse Vehicle	
Overall Length	11.347m
Overall Width	2.500m
Overall Body Height	3.751m
Min Body Ground Clearance	0.304m
Track Width	2.500m
Lock to lock time	6.00s
Wall to Wall Turning Radius	11.330m

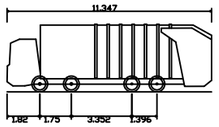

REV	DETAILS	DRAWN	CHECKED	DATE

CLIENT:

ZULFIQAR ALI

PROJECT:

CLIFTON STREET,
MANCHESTER

DRAWING TITLE:

SWEPT PATH ANALYSIS

SCALES:

1:250 @ A3

DRAWN:	CHECKED:	DATE:
LG	MR	MAR 24

Eddisons
340 Deansgate
Manchester
M3 4LY

Email: info@croftts.co.uk
Tel: 0161 837 7380
Web: www.eddisons.com/services/transport-planning

DRAWING NUMBER:	REVISION:
4325-SP01	E

Eddisons

C:\Users\Leon.Blythe\OneDrive - Begbies Traynor Group\Desktop\GA Work\4325-F01 Rev E.dwg