


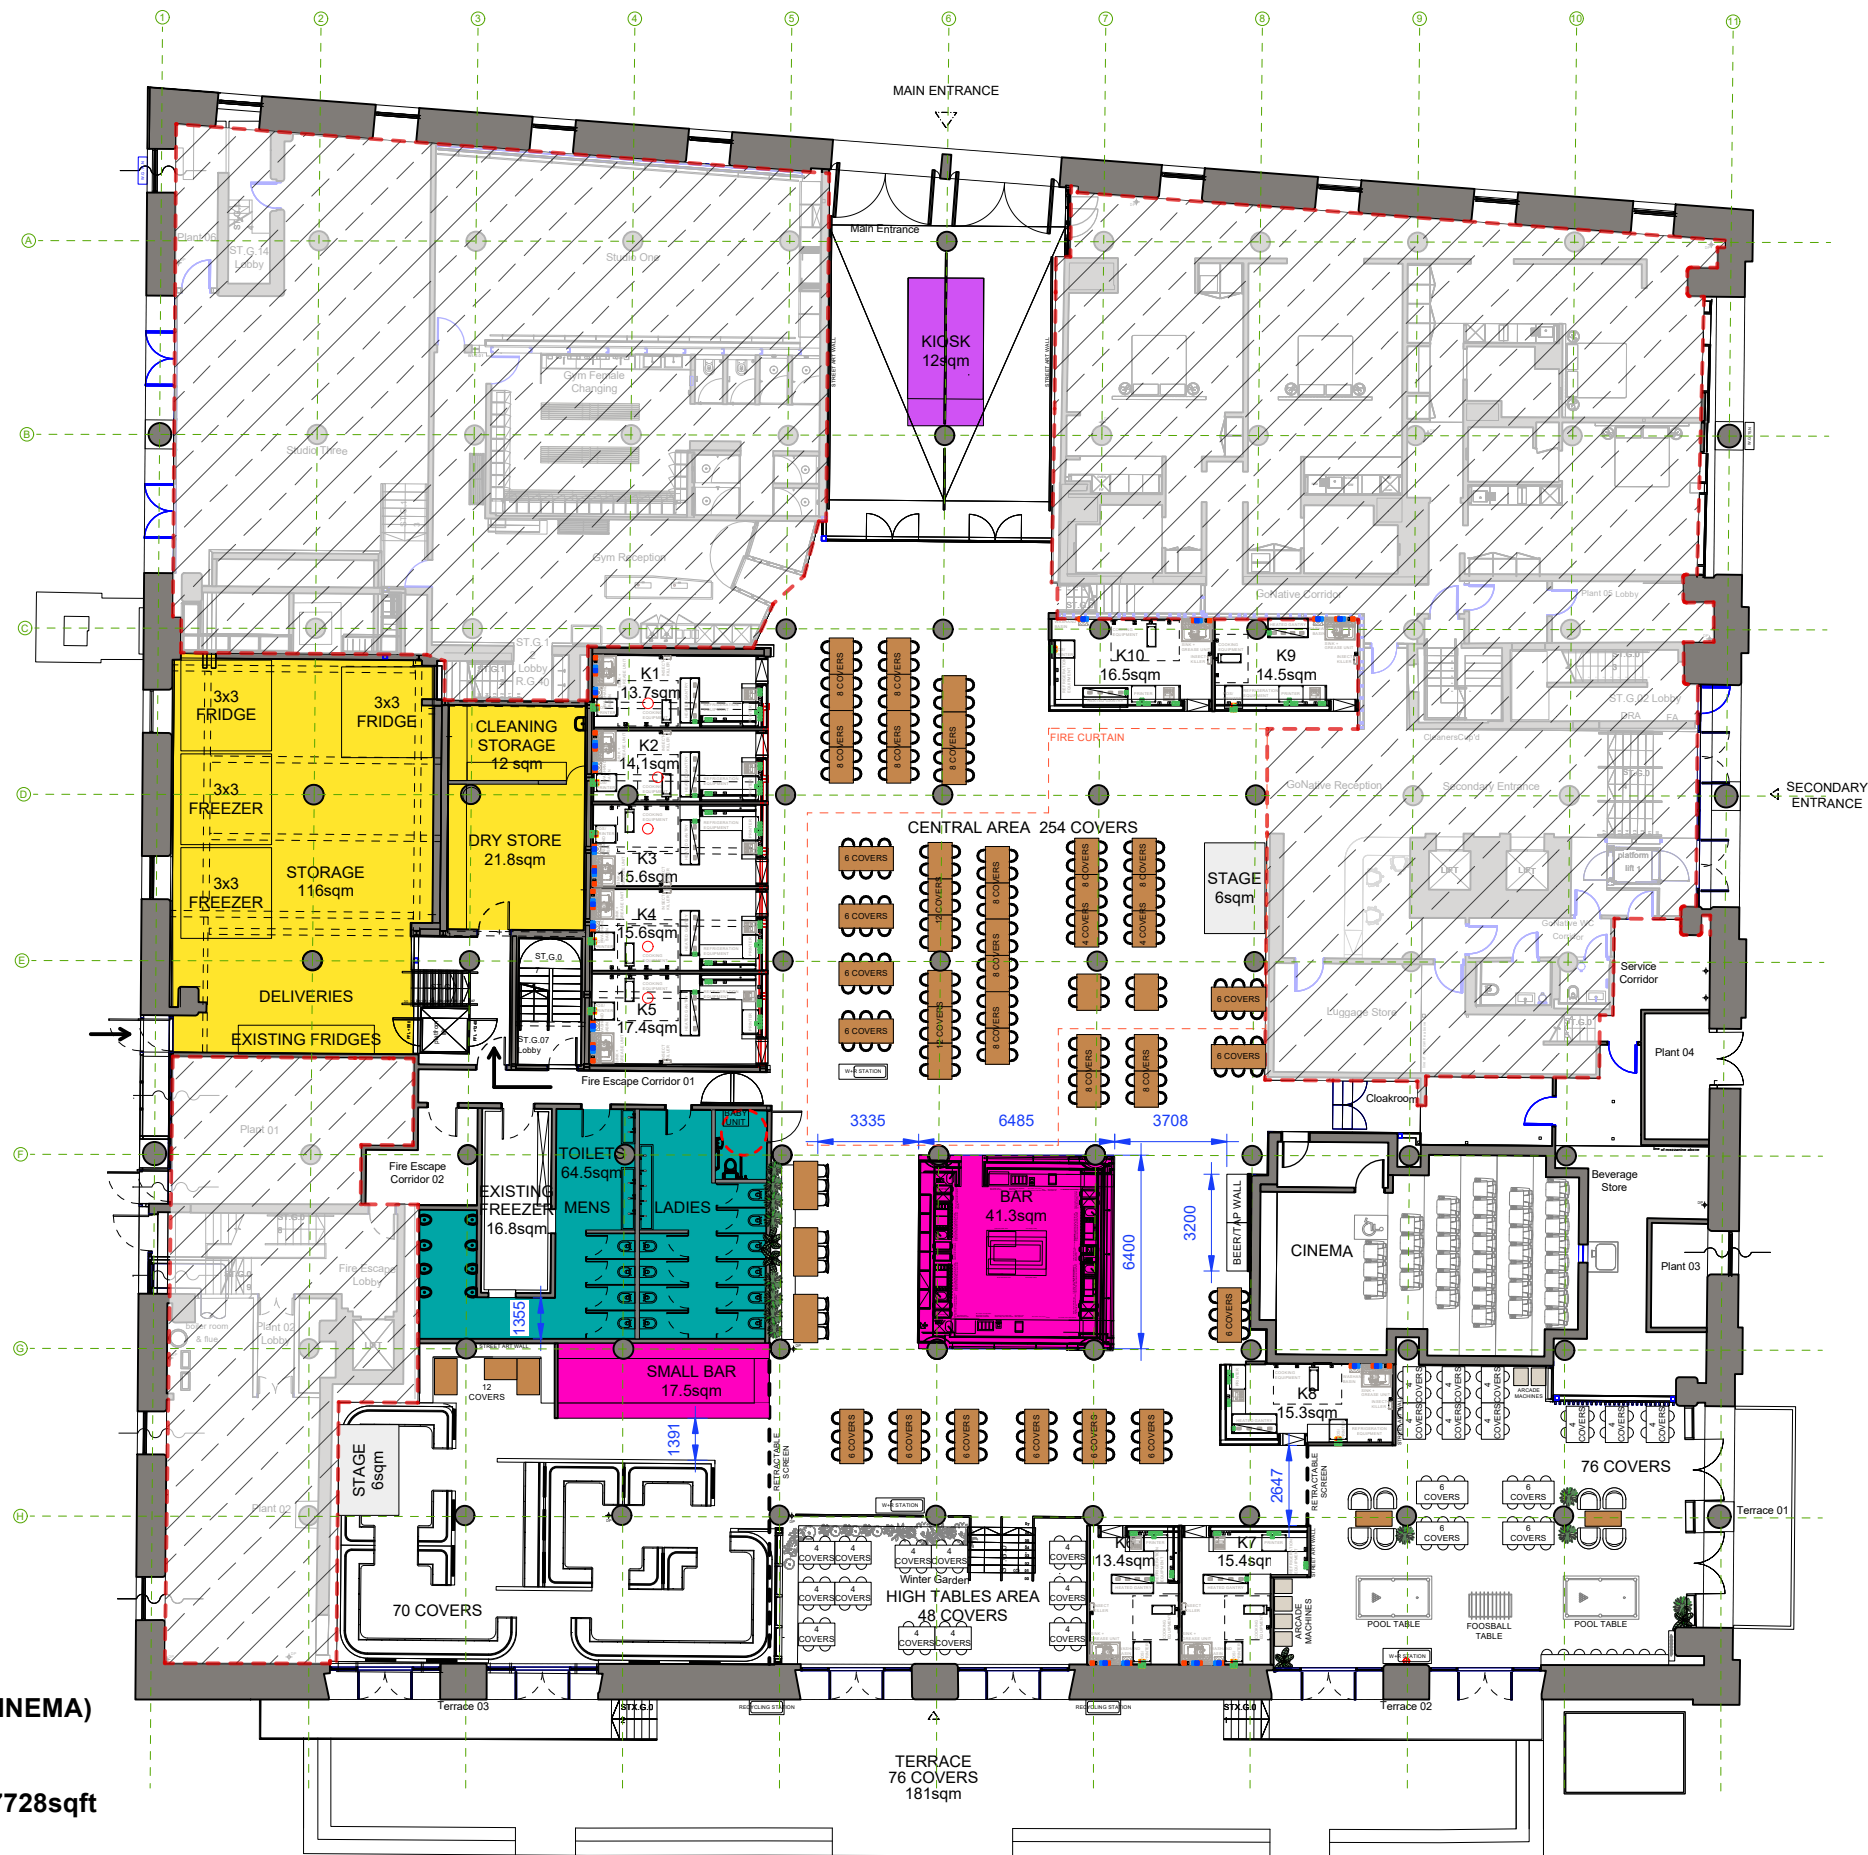

MSF INDOOR AREA (INCLUDING CINEMA)
1404sqm / 15112,5sqft

TOTAL SEATING AREA: 718sqm / 7728sqft
TOTAL INDOOR COVERS: 448
TOTAL OUTDOOR COVERS: 76

note: This drawing is the property of **follow friday**. Copyright is reserved by them and the drawing is issued on the condition that it is not copied, reproduced or disclosed to any unauthorised person, wholly or in part, without the written consent of **follow friday**. **follow friday** will not accept responsibility for errors made by others in scaling from this drawing. All construction information should be taken from figured dimensions only.

FOLLOW FRIDAY
27 Trenchard St, Bristol

mailto:marta@follow-friday.com



CLIENT: STREET FOOD HOLDINGS

DRAWING TITLE
MSF PROPOSED GA LAYOUT

PROJECT: MANCHESTER STREET FOOD

LOCATION: DSW, MANCHESTER

DATE	DRAWING NUMBER	DRAWN
21/07/2025	MSF_100	MG
REV	SCALE	ITEM/REF/STATUS
K	1:250 @ A3	-

REVISION

DATE

REVISION

DATE

A-CINEMA INCLUDED IN MSF DEMISE. EXISTING BAR TO STAY. OFFICE AND STAFF ROOM AREA ADDED	23/01/2025
B-BAR SIZE UPDATED. EXTRA COVER ADDED	14/02/2025
C-BAR SIZE UPDATED. EXTRA COVERS IN GAMEROOM. K10 POSITION UPDATED	17/02/2025
E-KIOSK UPDATED. TABLE POS UPDATED	04/03/2025
F-SMALL BAR POS UPDATED. COLUM GRID ADDED	18/03/2025
D-79sqm BOH AREA ADDED. KIOSK ADDED. TERRACE ADDED. KITCHEN FRONT LINE UPDATED. FIRE CURTAIN POSITION ADDED. WATER + RECYCLING STATION POS	04/03/2025

G-KITCHEN LAYOUTS ADDED	27/03/2025
H-KITCHEN 7 AND 8 LAYOUTS. AND BOH AND GAME ROOM AREA UPDATED	05/05/2025
I-BEER TAP WALL ADDED. NOTES ADDED	09/05/2025
J-K6 & K7 LAYOUTS UPDATED. VENTILATION DUCTS ADDED IN K1-K5 FOR M7E PURPOSES	20/05/2025
K-K6, K7, K8 & K9 LAYOUTS UPDATED. BEER WALL RELOCATED. TABLES REPOSITIONED. ARCADE MACHINES REPOSITIONED	21/07/2025