

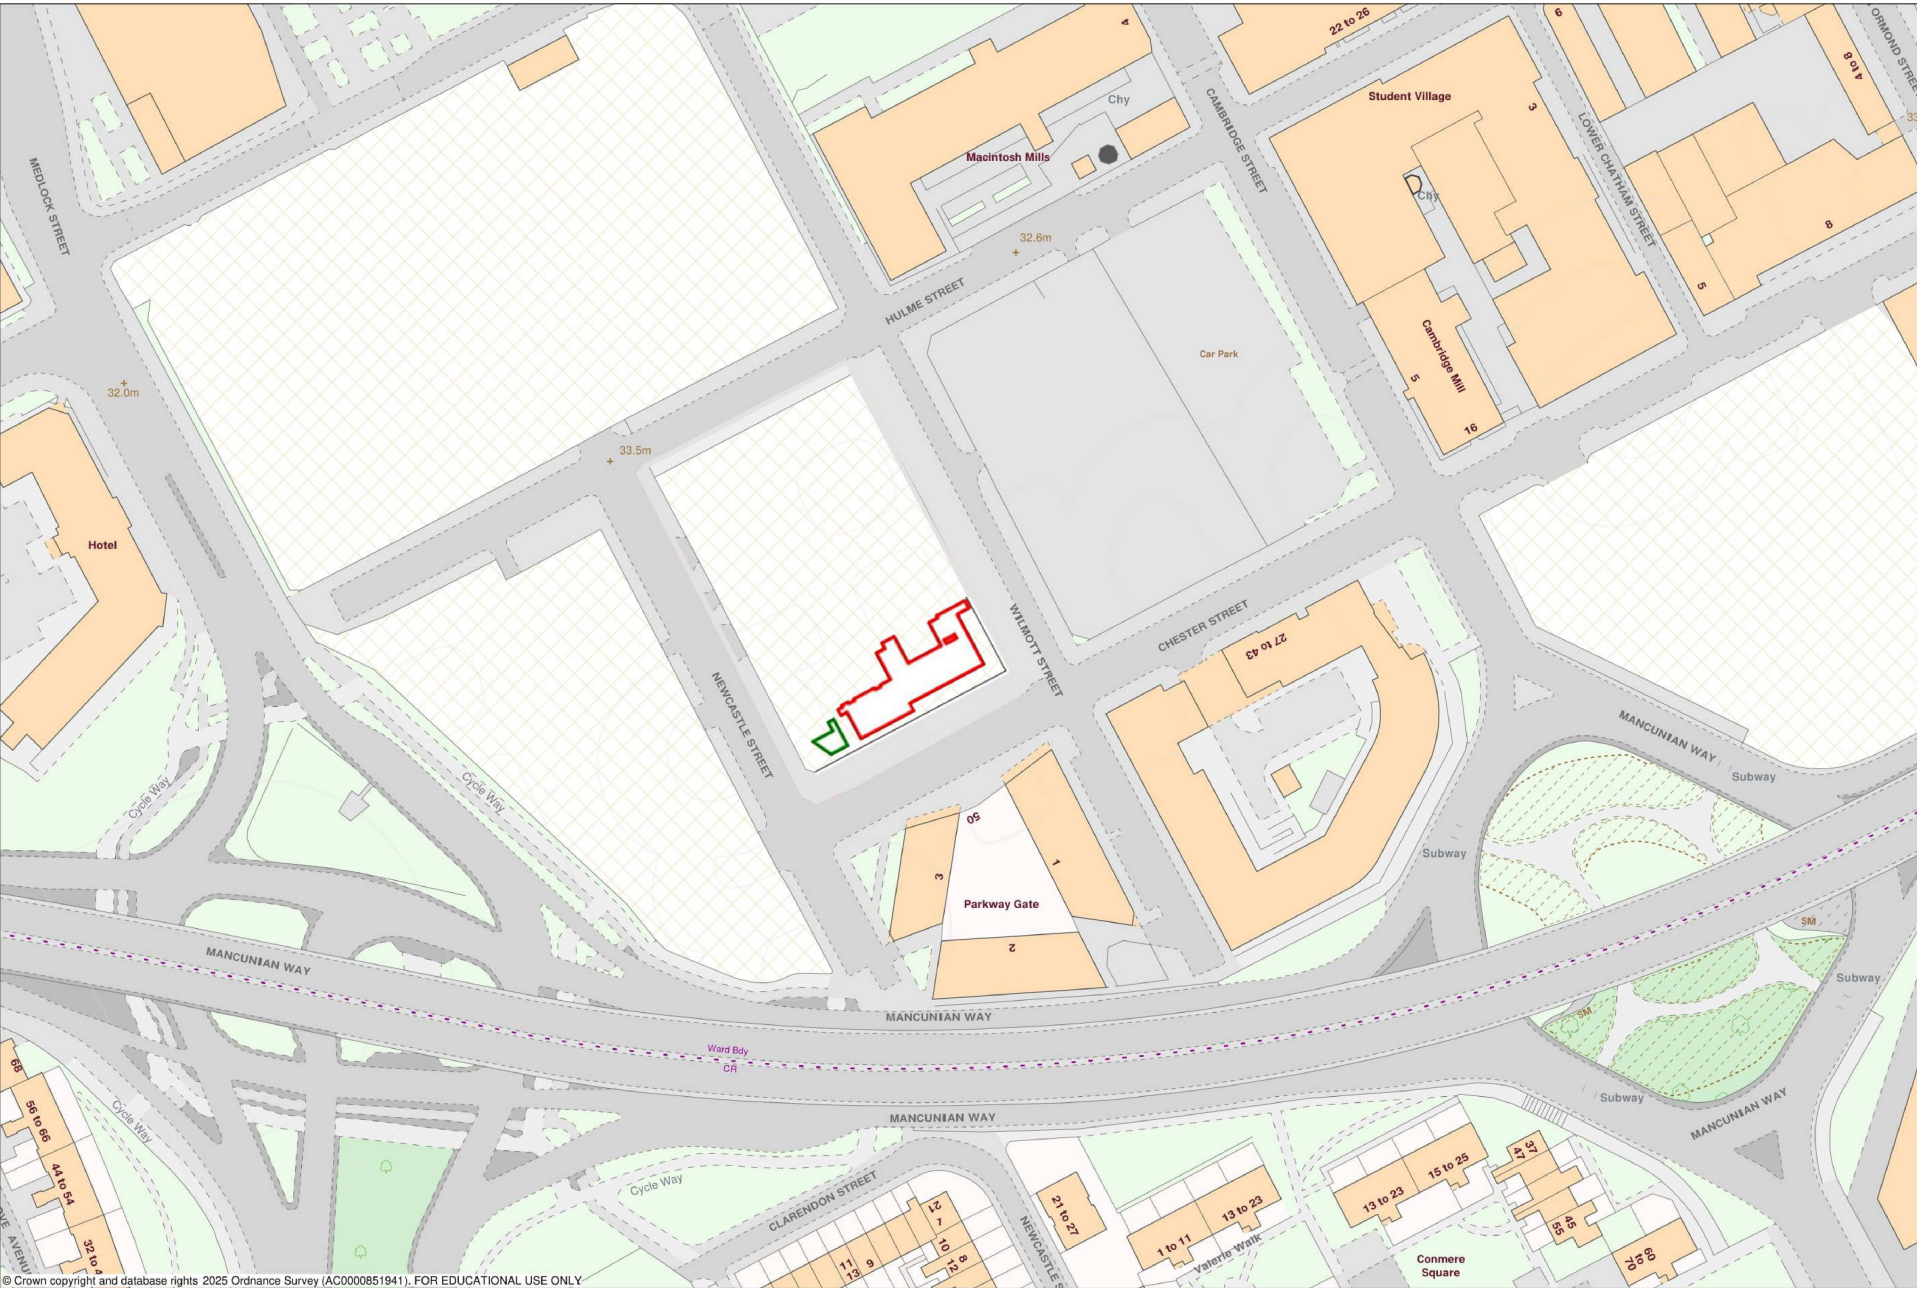


This drawing is the copyright of LDM Deisgn.
All dimensions to be checked on site.
All levels to be checked on site and refer to Ordnance Survey Datum Newlyn unless alternative datum given.
All errors and omissions to be reported to the Architect prior to commencement.
This drawing must be read in conjunction with the relevant specification clauses.
This drawing must not be used on site unless issued for construction.

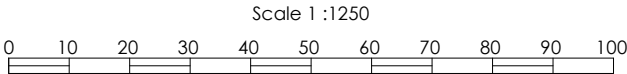

Location Plan
1 : 1250

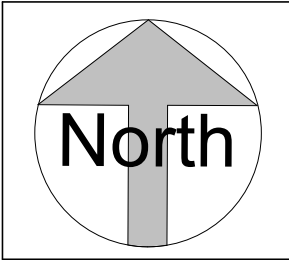

LDM Design

PROJECT
Unit 6, Botanic Avenue, Manchester
M15 6AE

SHEET
Location Plan

CLIENT
Paws & Whiskers

Scale (@ A3)
As indicated

Drawn by
BA

Checked by
KK

DRAWING NUMBER

A1-101b

REV

A