




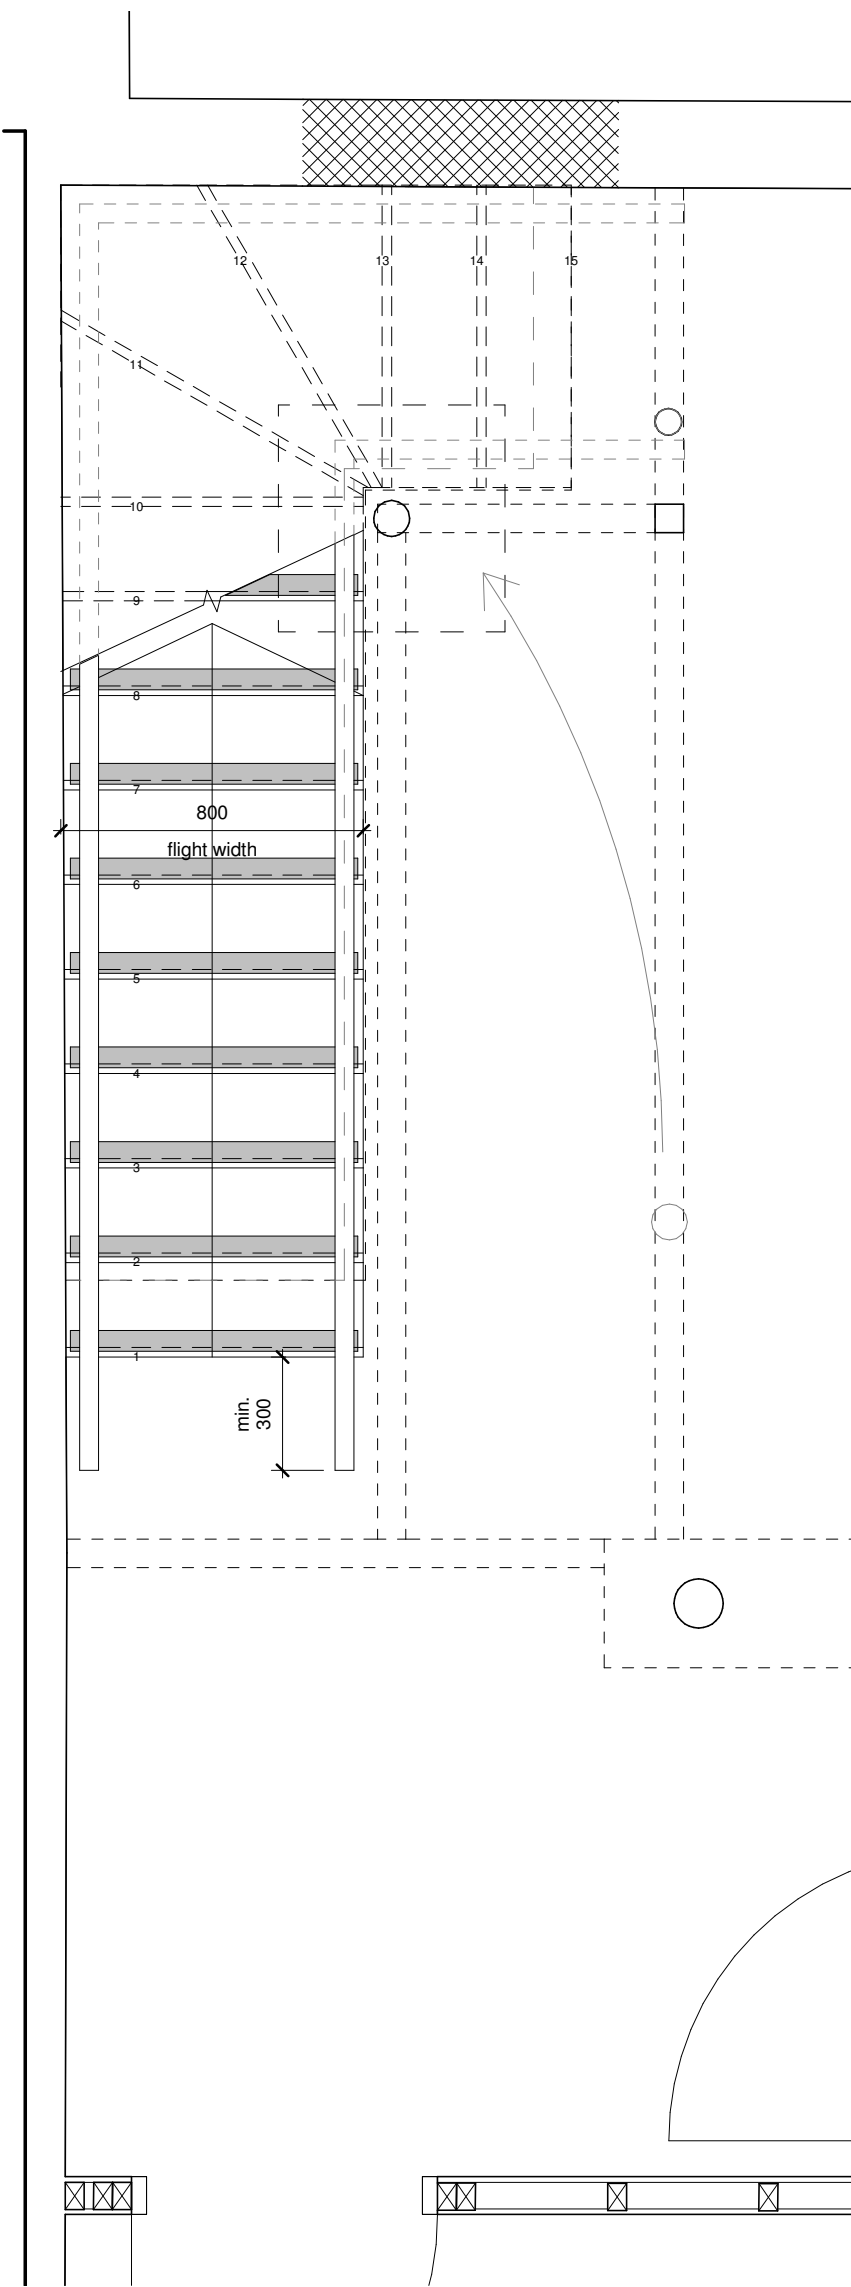


24-ST01--01 B
scale 1 : 20

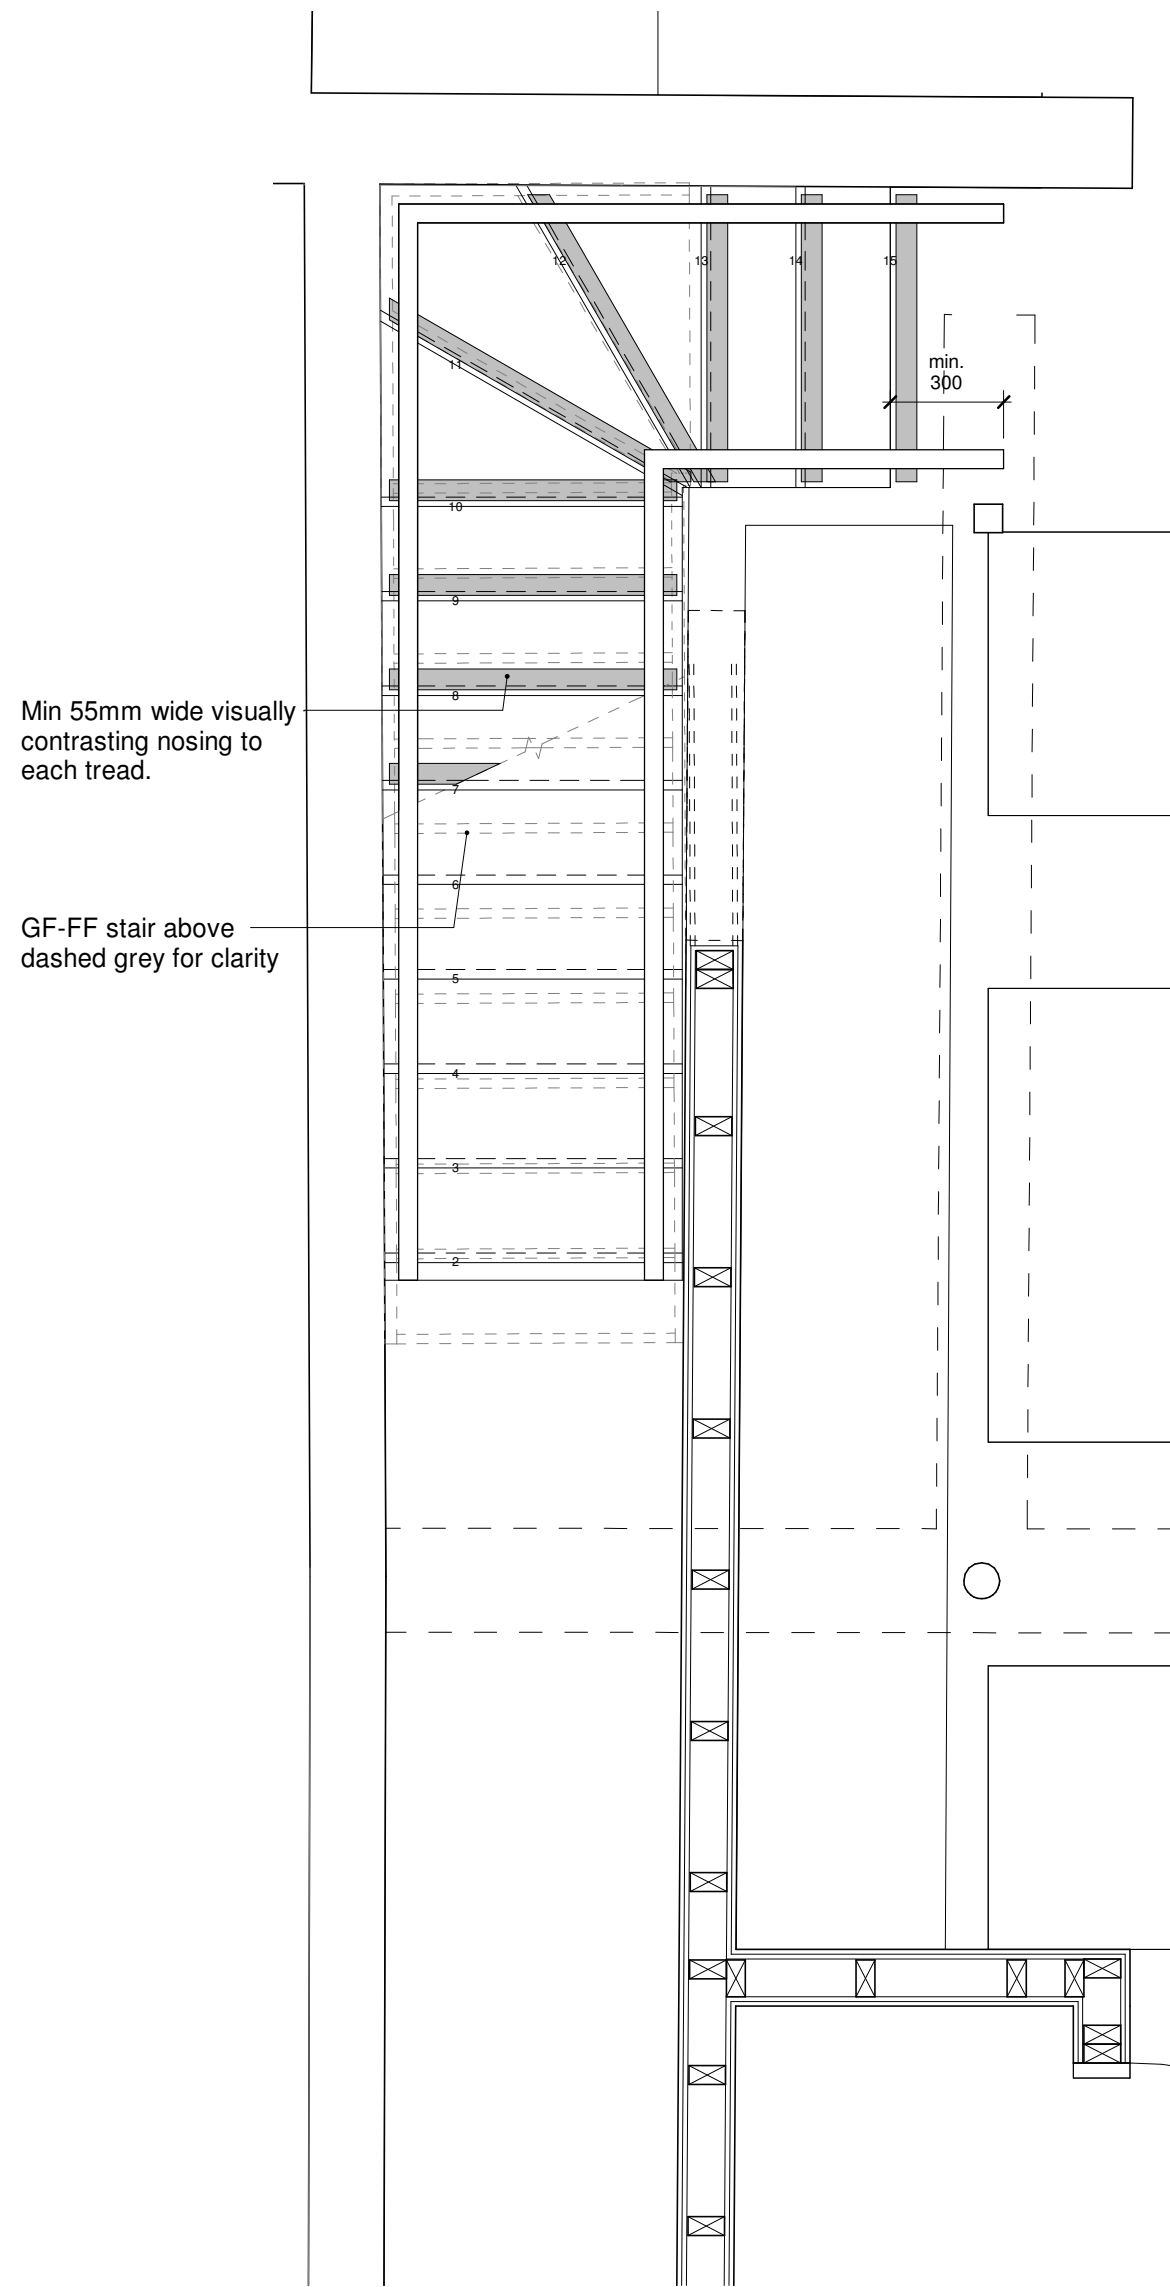

24-ST01-00GF
scale 1 : 20

24-ST01-S3
scale 1 : 20

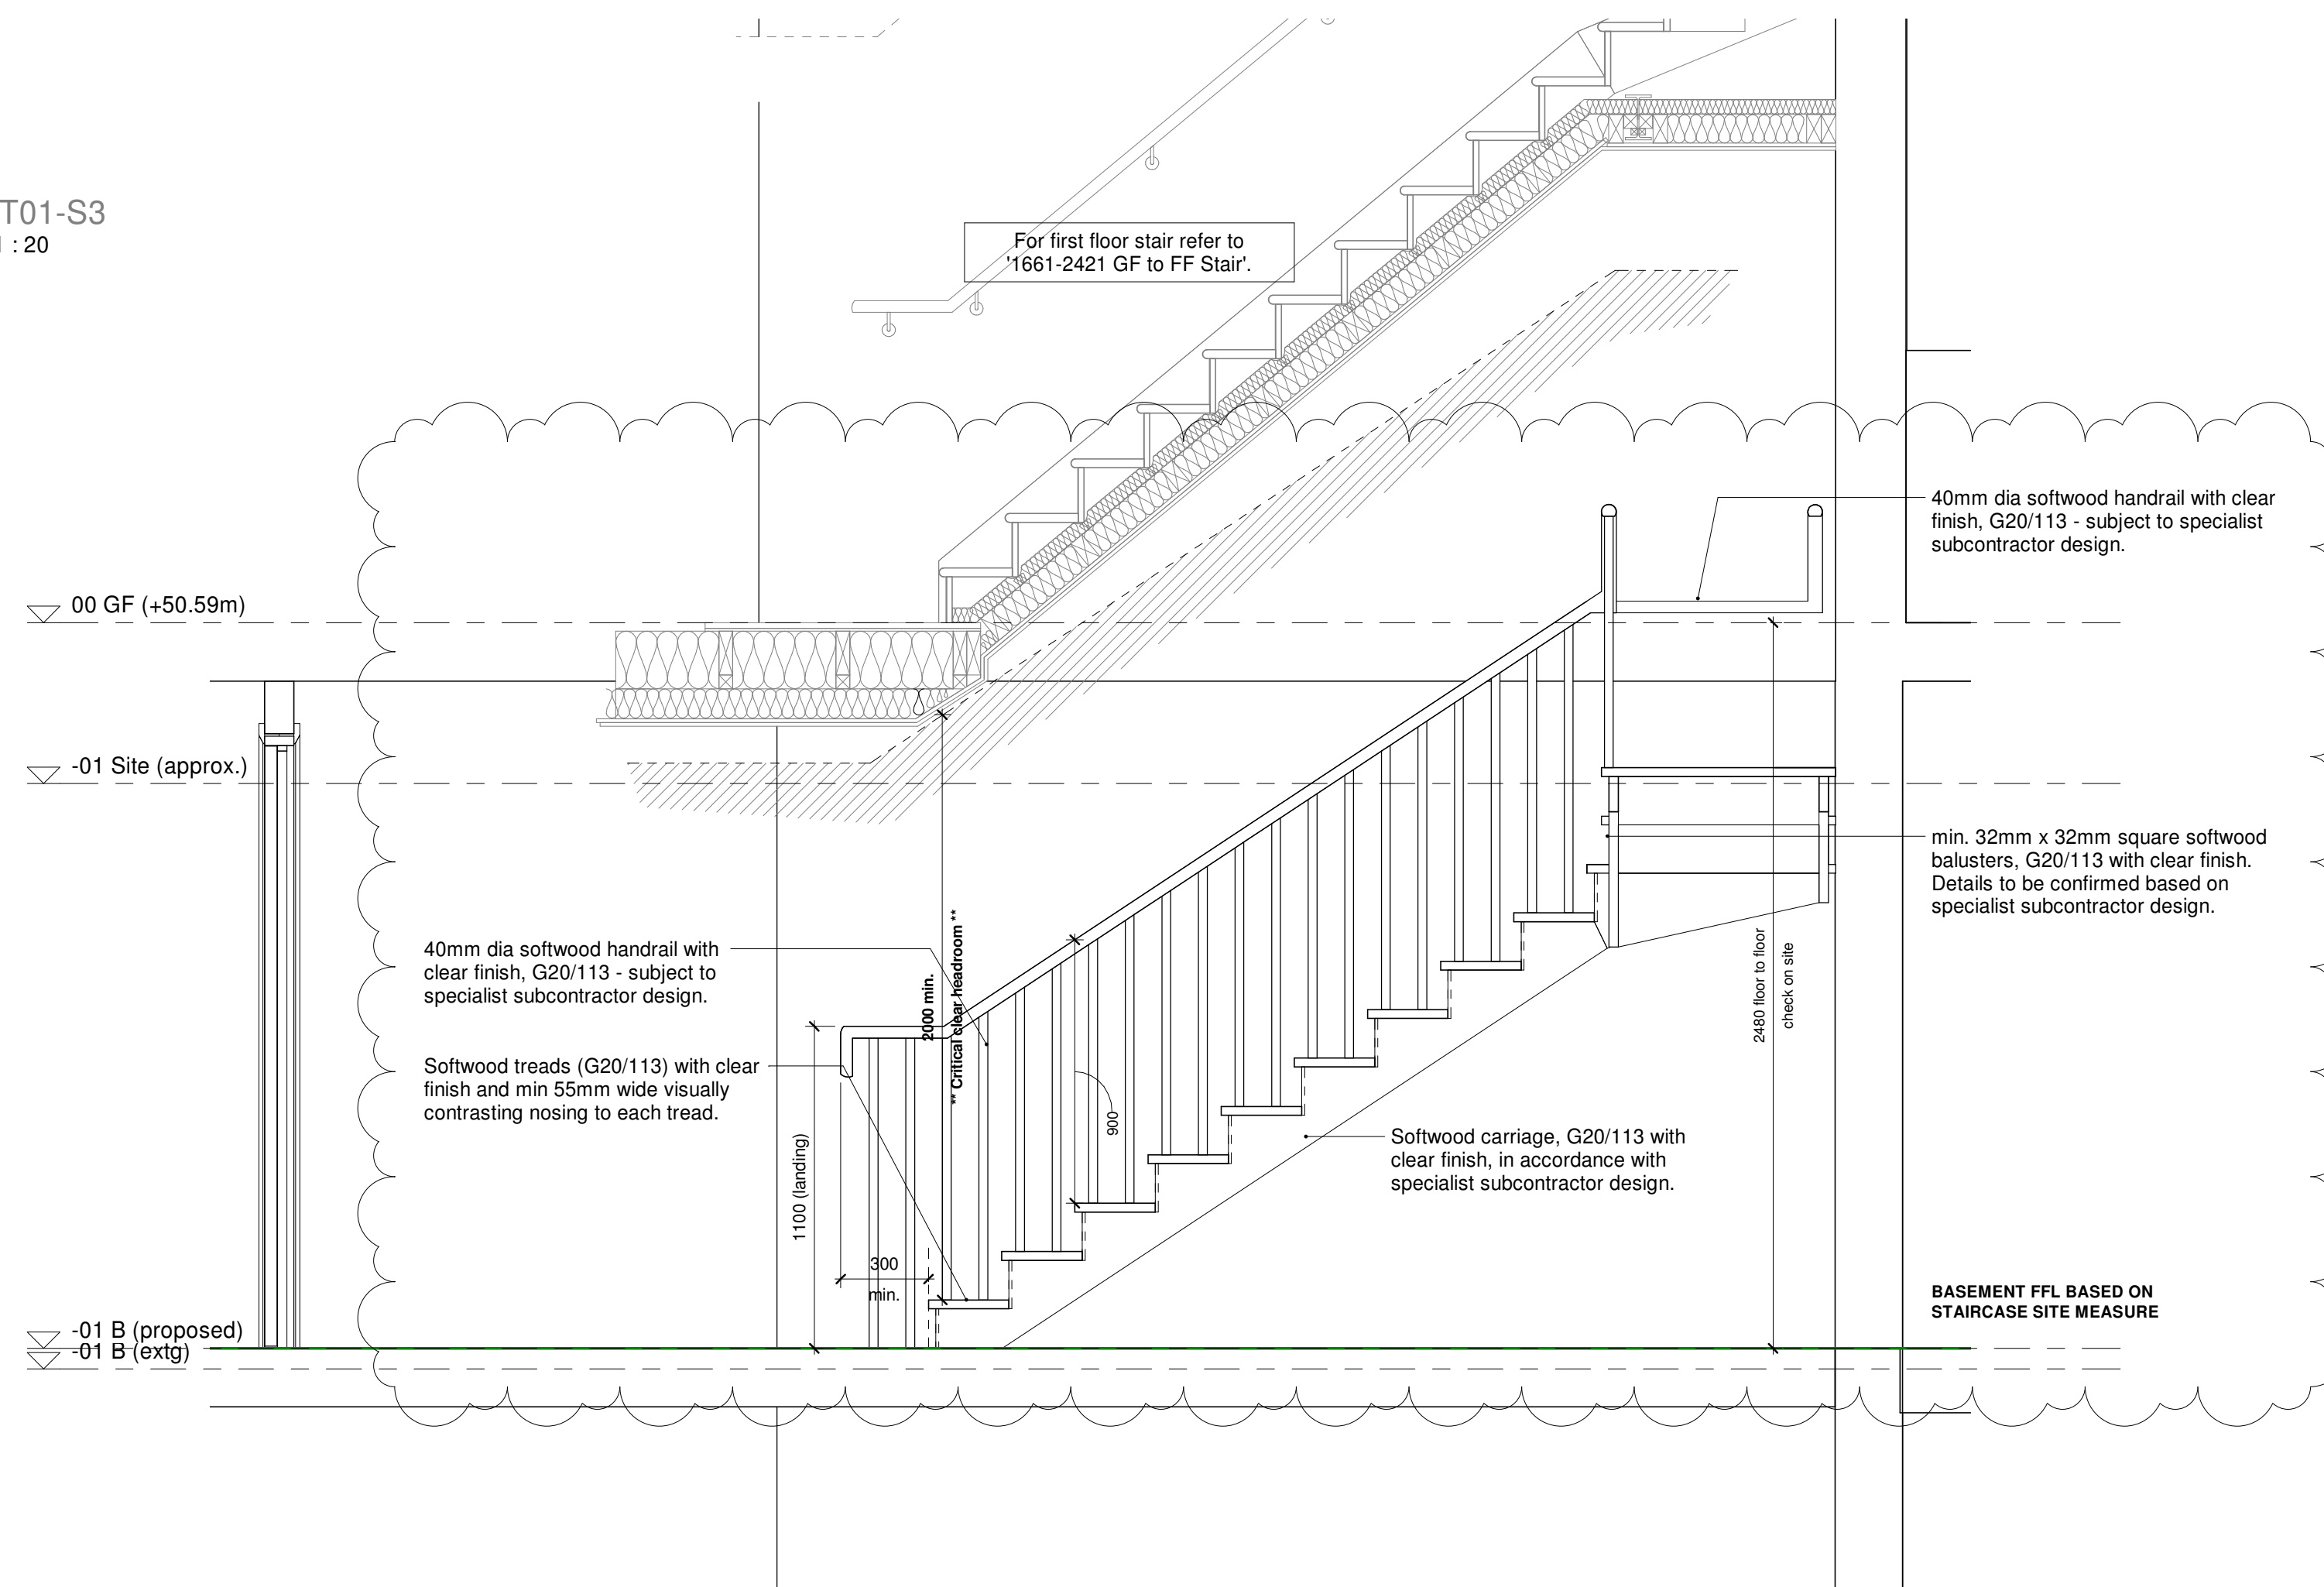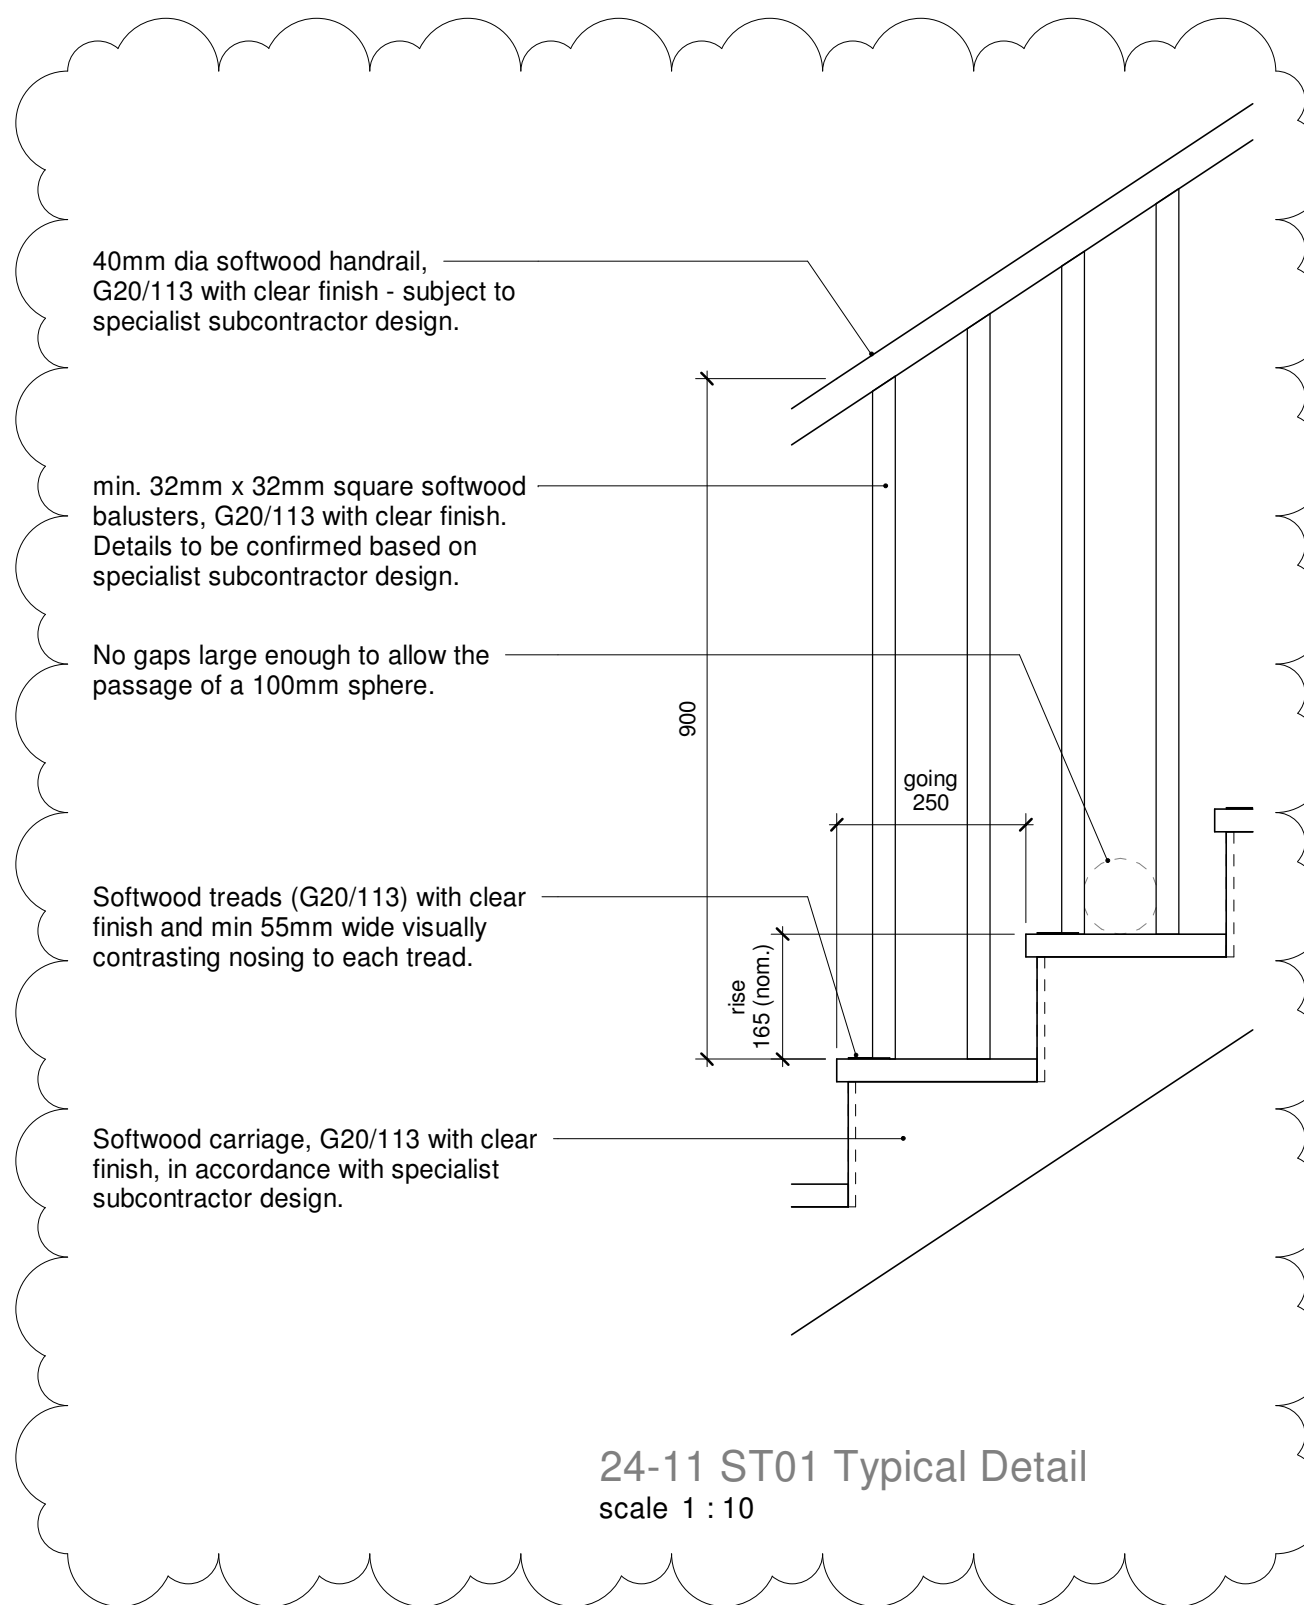

Design indicative - pending input
from client / fabricator.

John Wood Architect

m. 07749 518209 | e. studio@johnwoodarchitect.co.uk | w. johnwoodarchitect.co.uk

project 1661 project title 33 Thomas Street
drawing 2411 - issue 07 ST01 - Basement to GF Stair
issue date 18/06/2025 scales shown @ A1

Stair Notes
Stair manufacturer to ensure compliance with Part K;
2m minimum headroom to be provided above all stairs;
Guarding to be capable of resisting the forces set out in BS 6180;
900mm guarding to be provided to all stairs & landings;
1100mm guarding to be provided to any external balconies or edges;
Safety glazing to be used to all critical areas - up to 800mm above floor level or up to 1500mm within 300mm of any door.
** All dimensions are approximate - subject to site measurements and detailed subcontractor design. **

Notes
All dimensions & levels show design intent. Survey has been carried out for drafting purposes only. Critical dimensions should be site measured;
Dimensions are shown to finished face of walls or edges of structural opening unless otherwise noted;
S.O. denotes structural opening size - to be site measured prior to order of any windows & doors;
(e) denotes existing dimension to be confirmed on site;
dimensions shown in grey are nominal - to be confirmed on site and must not be used for setting out.