




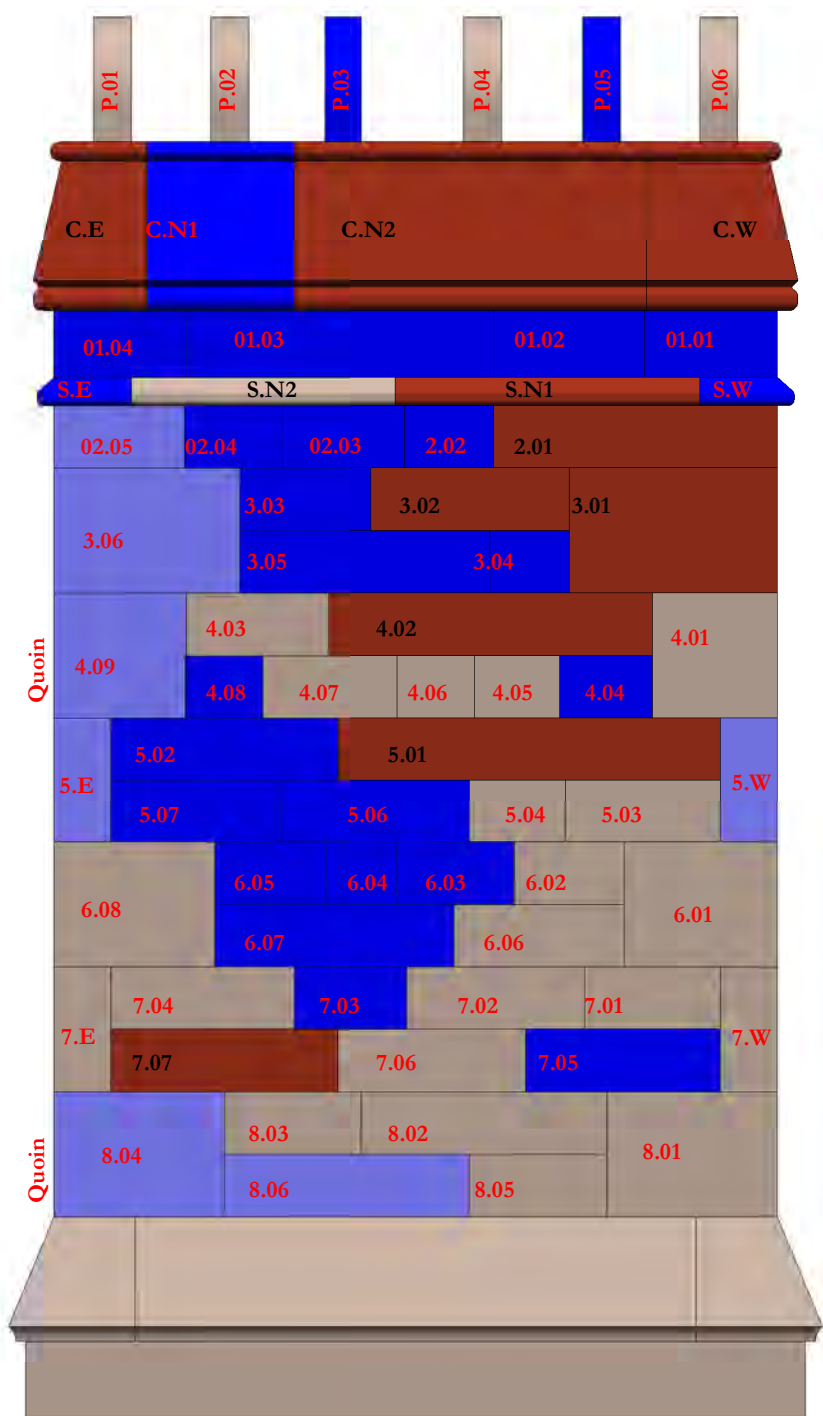


CS29 North - Existing
1 : 20

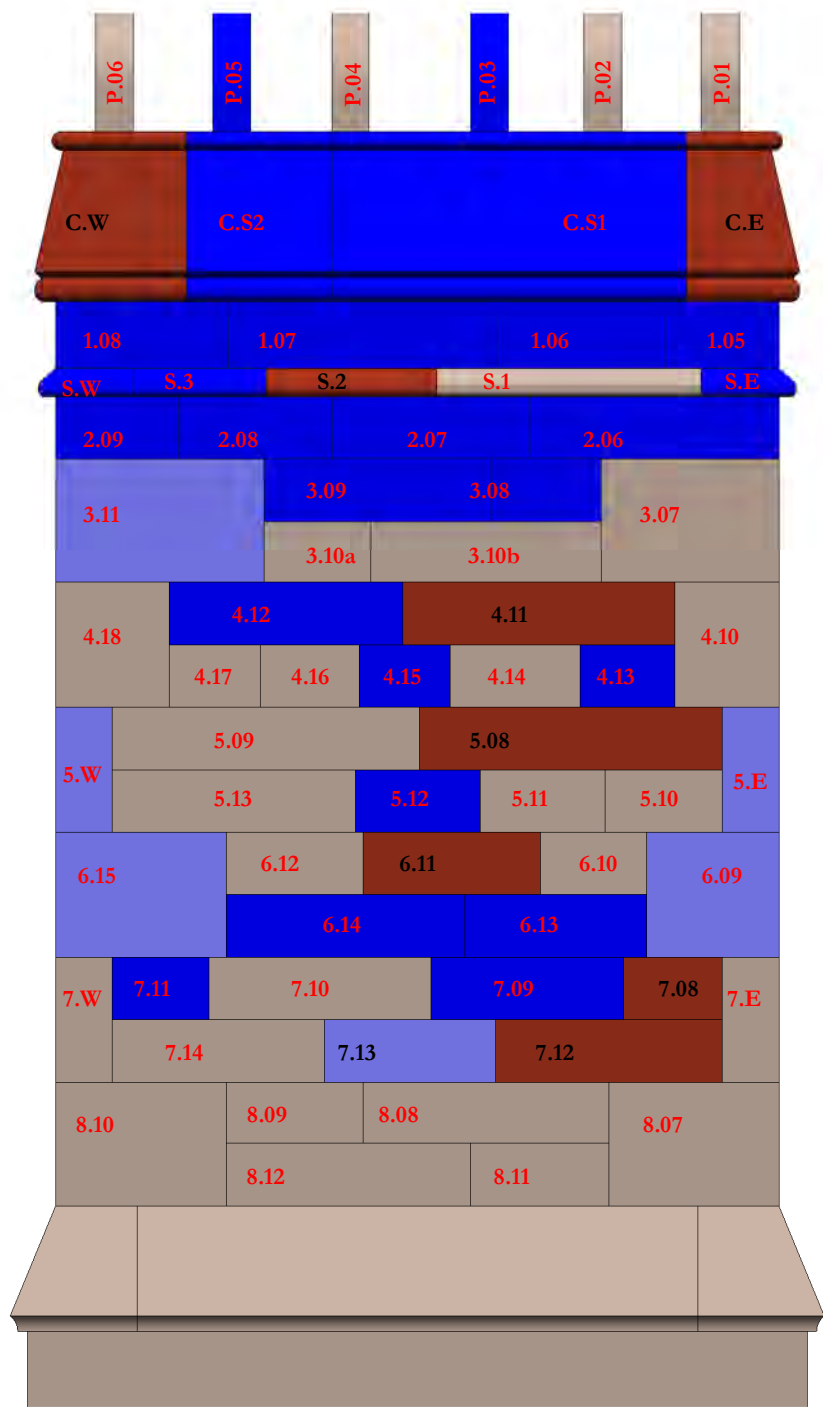

CS29 South - Existing
1 : 20

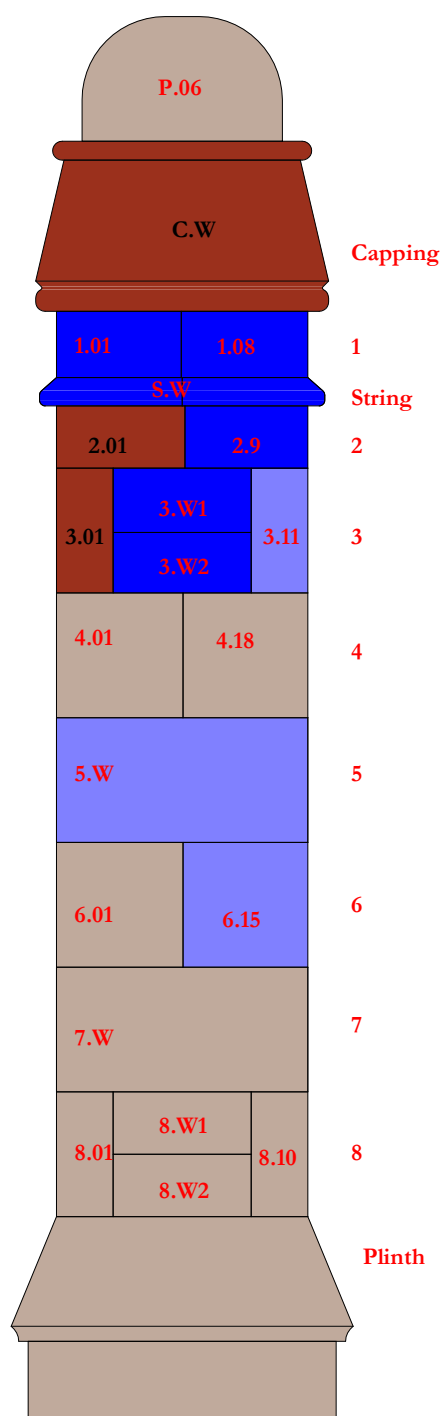

CS29 West - Existing
1 : 20

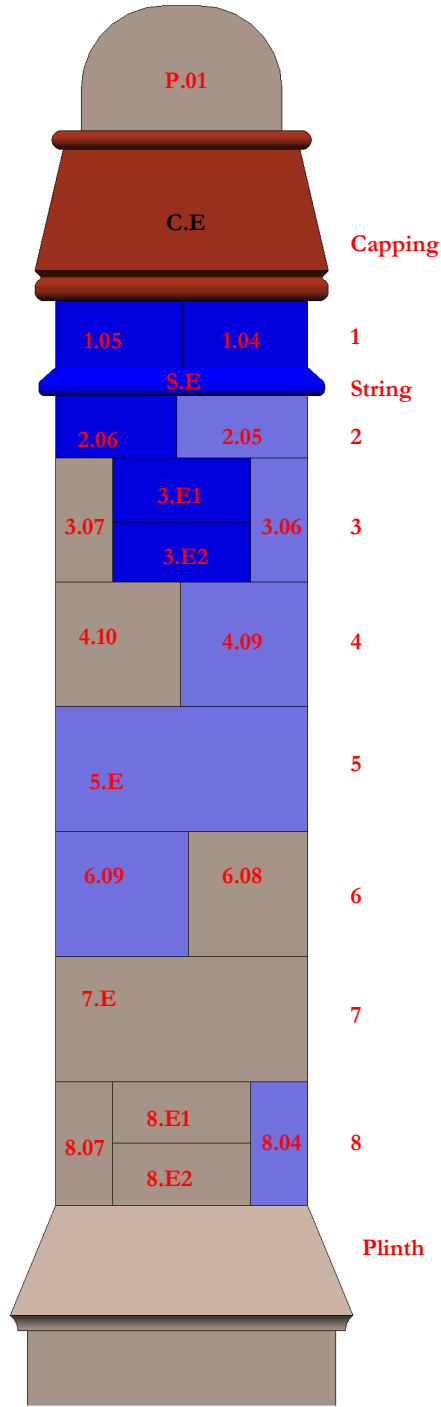


CS29 East - Existing
1 : 20

Revision 02
Drawing updated to construction status following validation survey.
No changes to content

Scale Bars to be used as guidance only - refer to sheet size below									
1:100	mm	1000	3000	5000	7000				
1:200	mm	5000	8000	12000	16000				
1:500	M	5	15	25	35				
1:1250	M	10	30	50	70	90			

Notes:
Drawings are based on survey data and may not accurately represent what is physically present.
Do not scale from this drawing. All dimensions are to be verified on site before proceeding with the work.
All dimensions are in millimeters unless noted otherwise.
Purcell shall be notified in writing of any discrepancies.

Key Plan

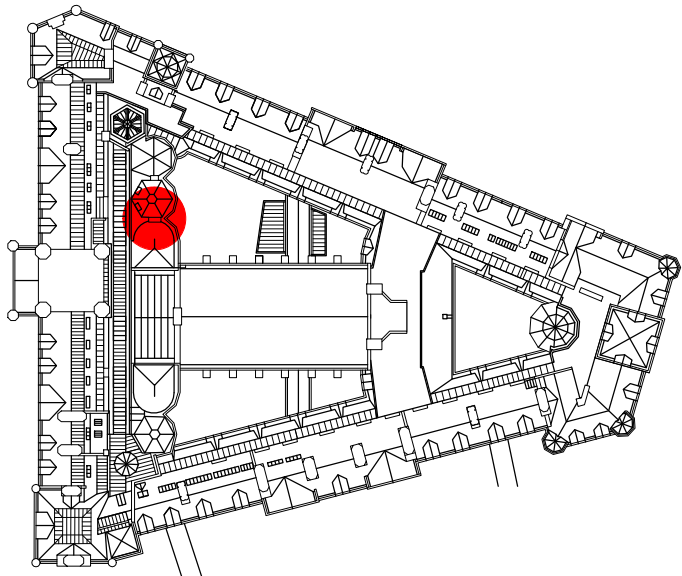

KEY

	05.04	Existing stone and reference number
	05.04	Existing stone to be adjusted and retained.
	05.04	Existing eroded or damaged stone to be reused after cutting to new size
	05.04 = R3.03	Existing stone cut to new size and used to replace damaged or eroded stone.
	03.04	New stone like for like replacement of existing
	03.04	New stone new size to suit location following adjustment of existing stones
	03.04	New location reference
	03.04	Original reference
	03.04	Course number (from top down)
	03.04	Stone number

	Descal stone as NBS clause C41.456		Redress stone as NBS clause C41.459
	Proposed extent of dismantling and rebuild		Replacement cramps between stones as NBS reference C41.282
	Remove metal fixing and fill hole as NBS reference C41.411		Replacement cramps between stones as NBS reference C41.285
	Mortar repair as NBS reference C41.518		Replacement cramps across feathers as NBS reference C41.283
	Replace eroded terracotta bricks as NBS clause C41.276		Replace terracotta pot with new pot to match existing
	500mm long 8mm diameter phosphor bronze dowel 200mm embedment into stone feather and 300mm embedment into cap		

NOTES

Refer to NBS reference C41.321 for rebuilding chimneys.
Sections of chimney that are not rebuilt are to be repointed as NBS reference C41.821 with brick sections repointed as reference C41.822
The whole chimney is to be repointed as NBS reference C41.805

02	12/01/2022	JC	GR	See note in revision cloud
01	28/05/2019	GR	SK/GR	Second Issue
-	13/02/2019	GR	GR	First Issue
ISSUE	DATE	APPROVED	DRAWN	DESCRIPTION



Project Office, Room 308, Town Hall, MANCHESTER M60 2L1
+44 (0) 7970 097 432
www.purcelluk.com

PROJECT STATUS	Riba Stage 5
CLIENT	Manchester City Council
PROJECT	Our Town Hall
DRAWING TITLE	Chimney Number CS29 Existing stone reuse and replacement
SIZE & SCALE	A2: As indicated
DRAWING STATUS	S4 Construction
JOB NUMBER	236959
DRAWING NO.	OTH-PUR-TH-RF-DWG-A-4189 02
REV	