




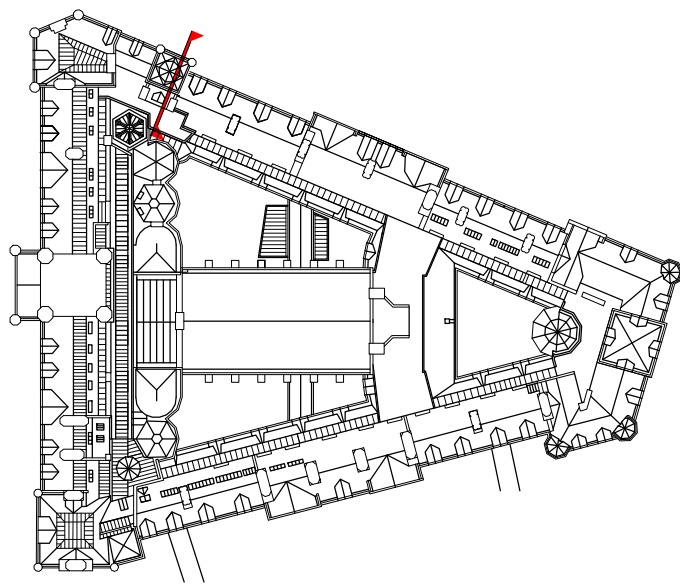


Key plan_Section BM
1 : 1250

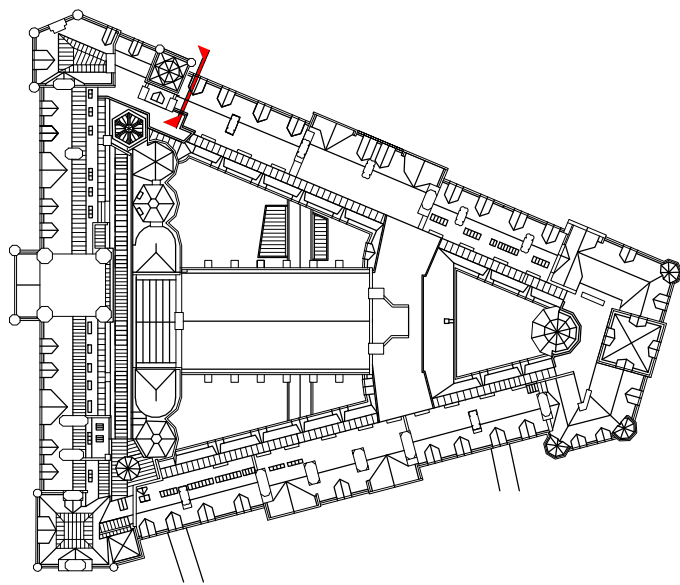


Key plan_Section BN
1 : 1250

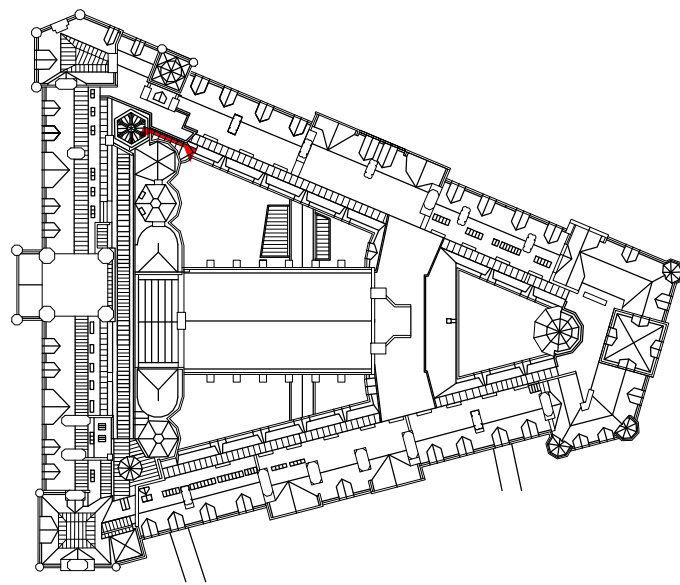


Key plan_Section BO
1 : 1250

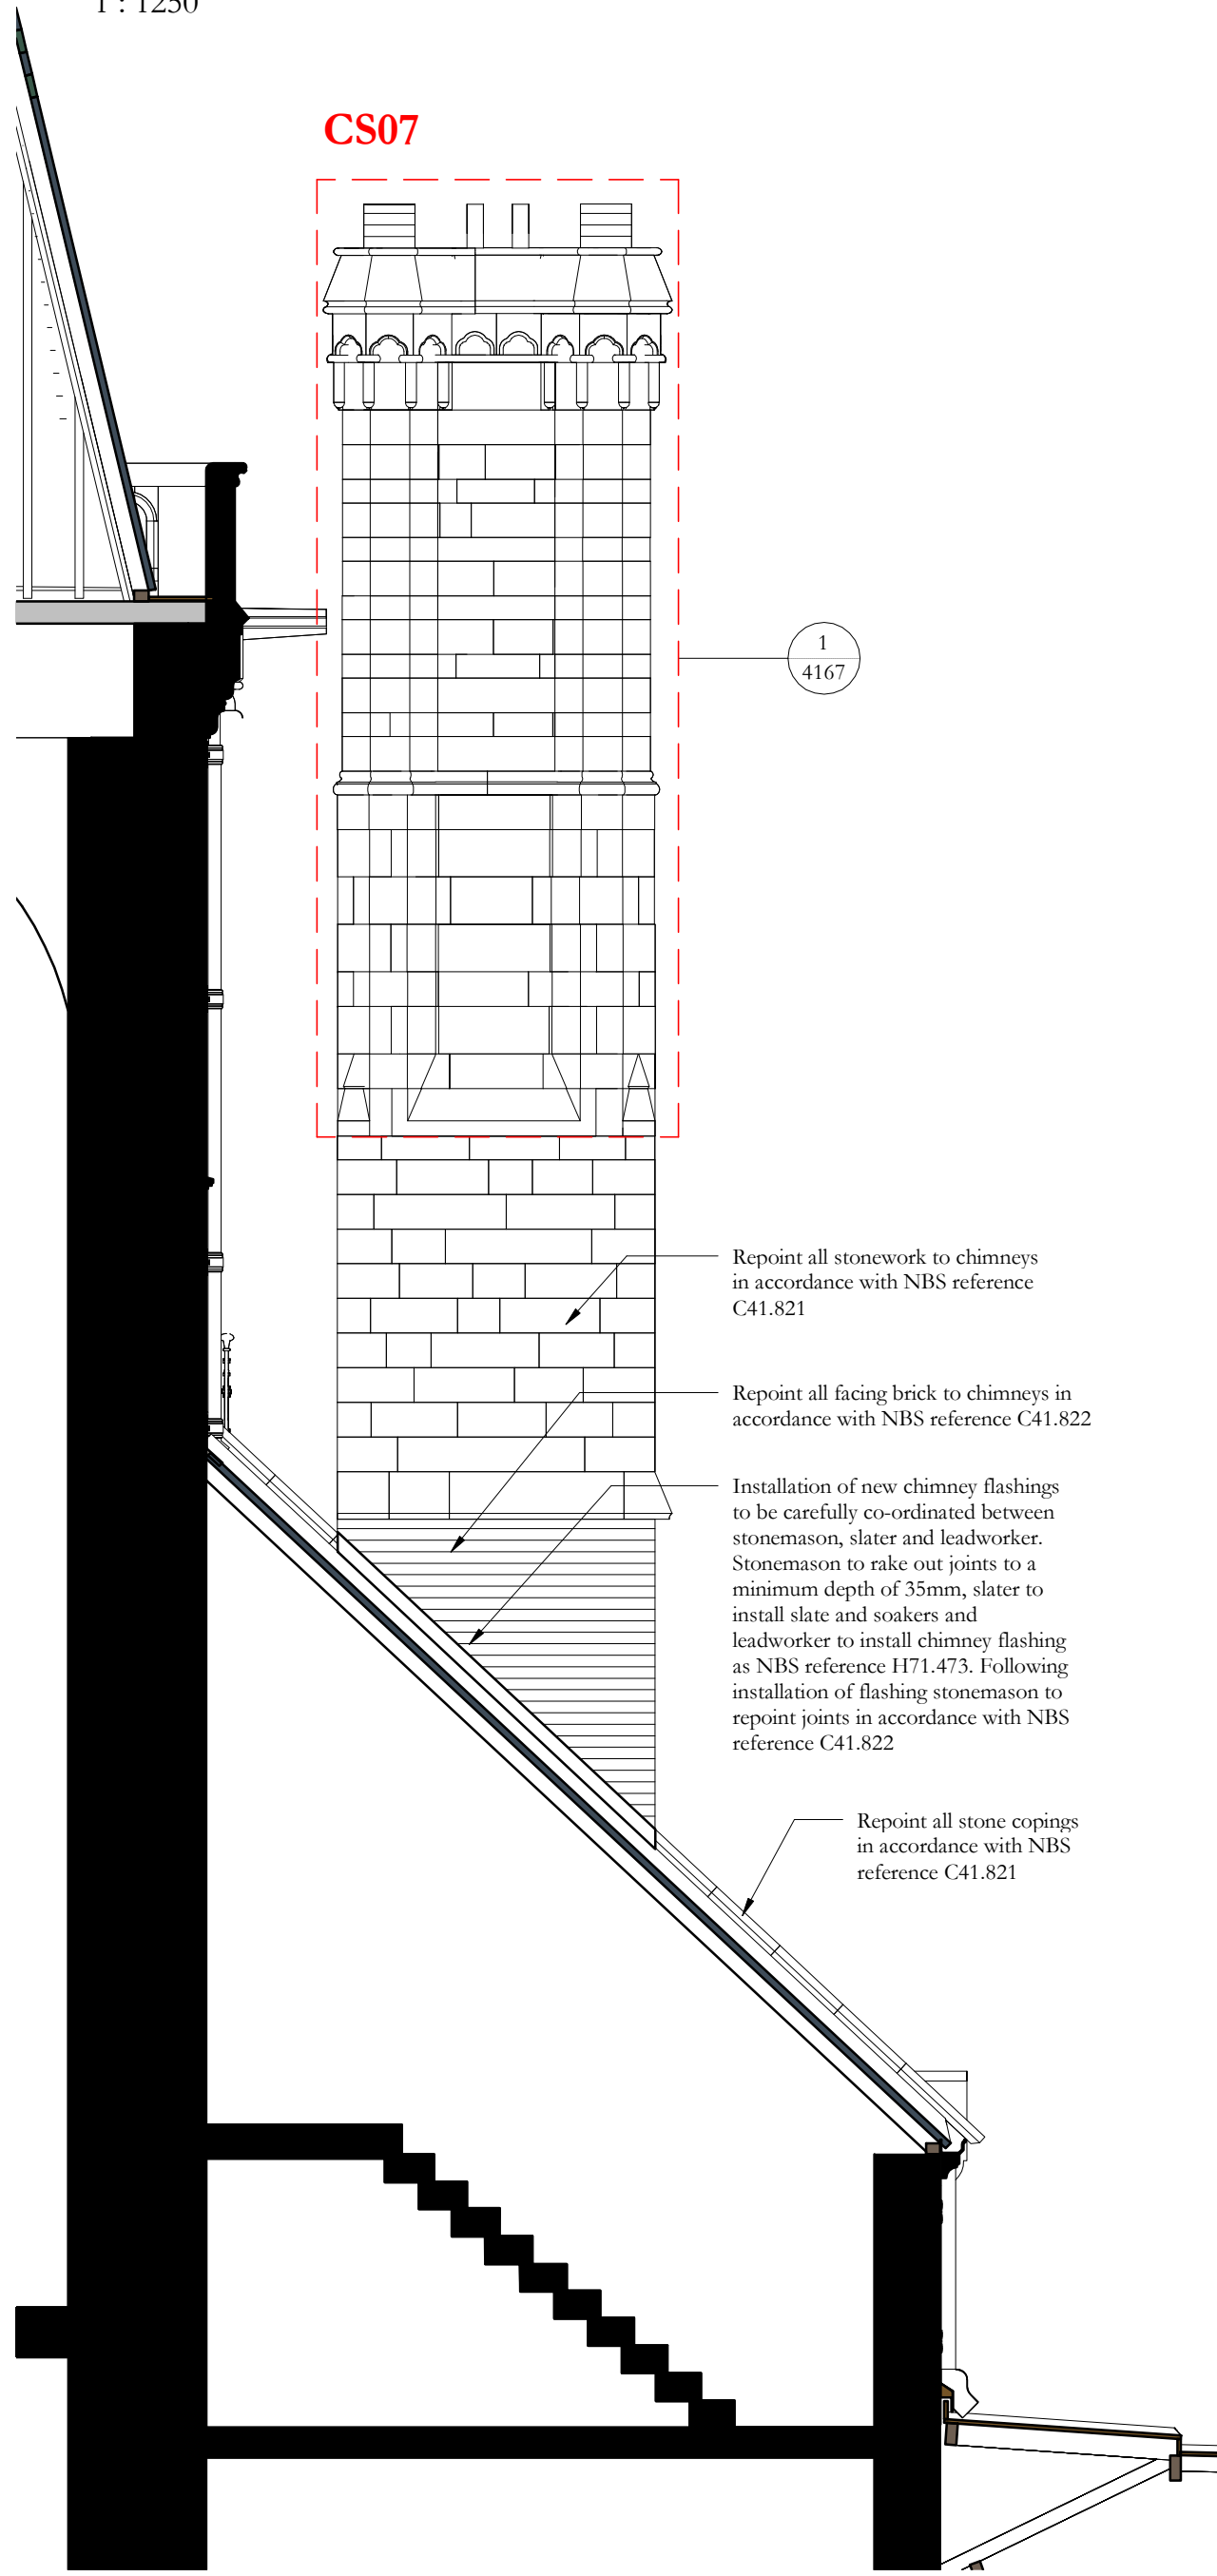


Section BM
1 : 50

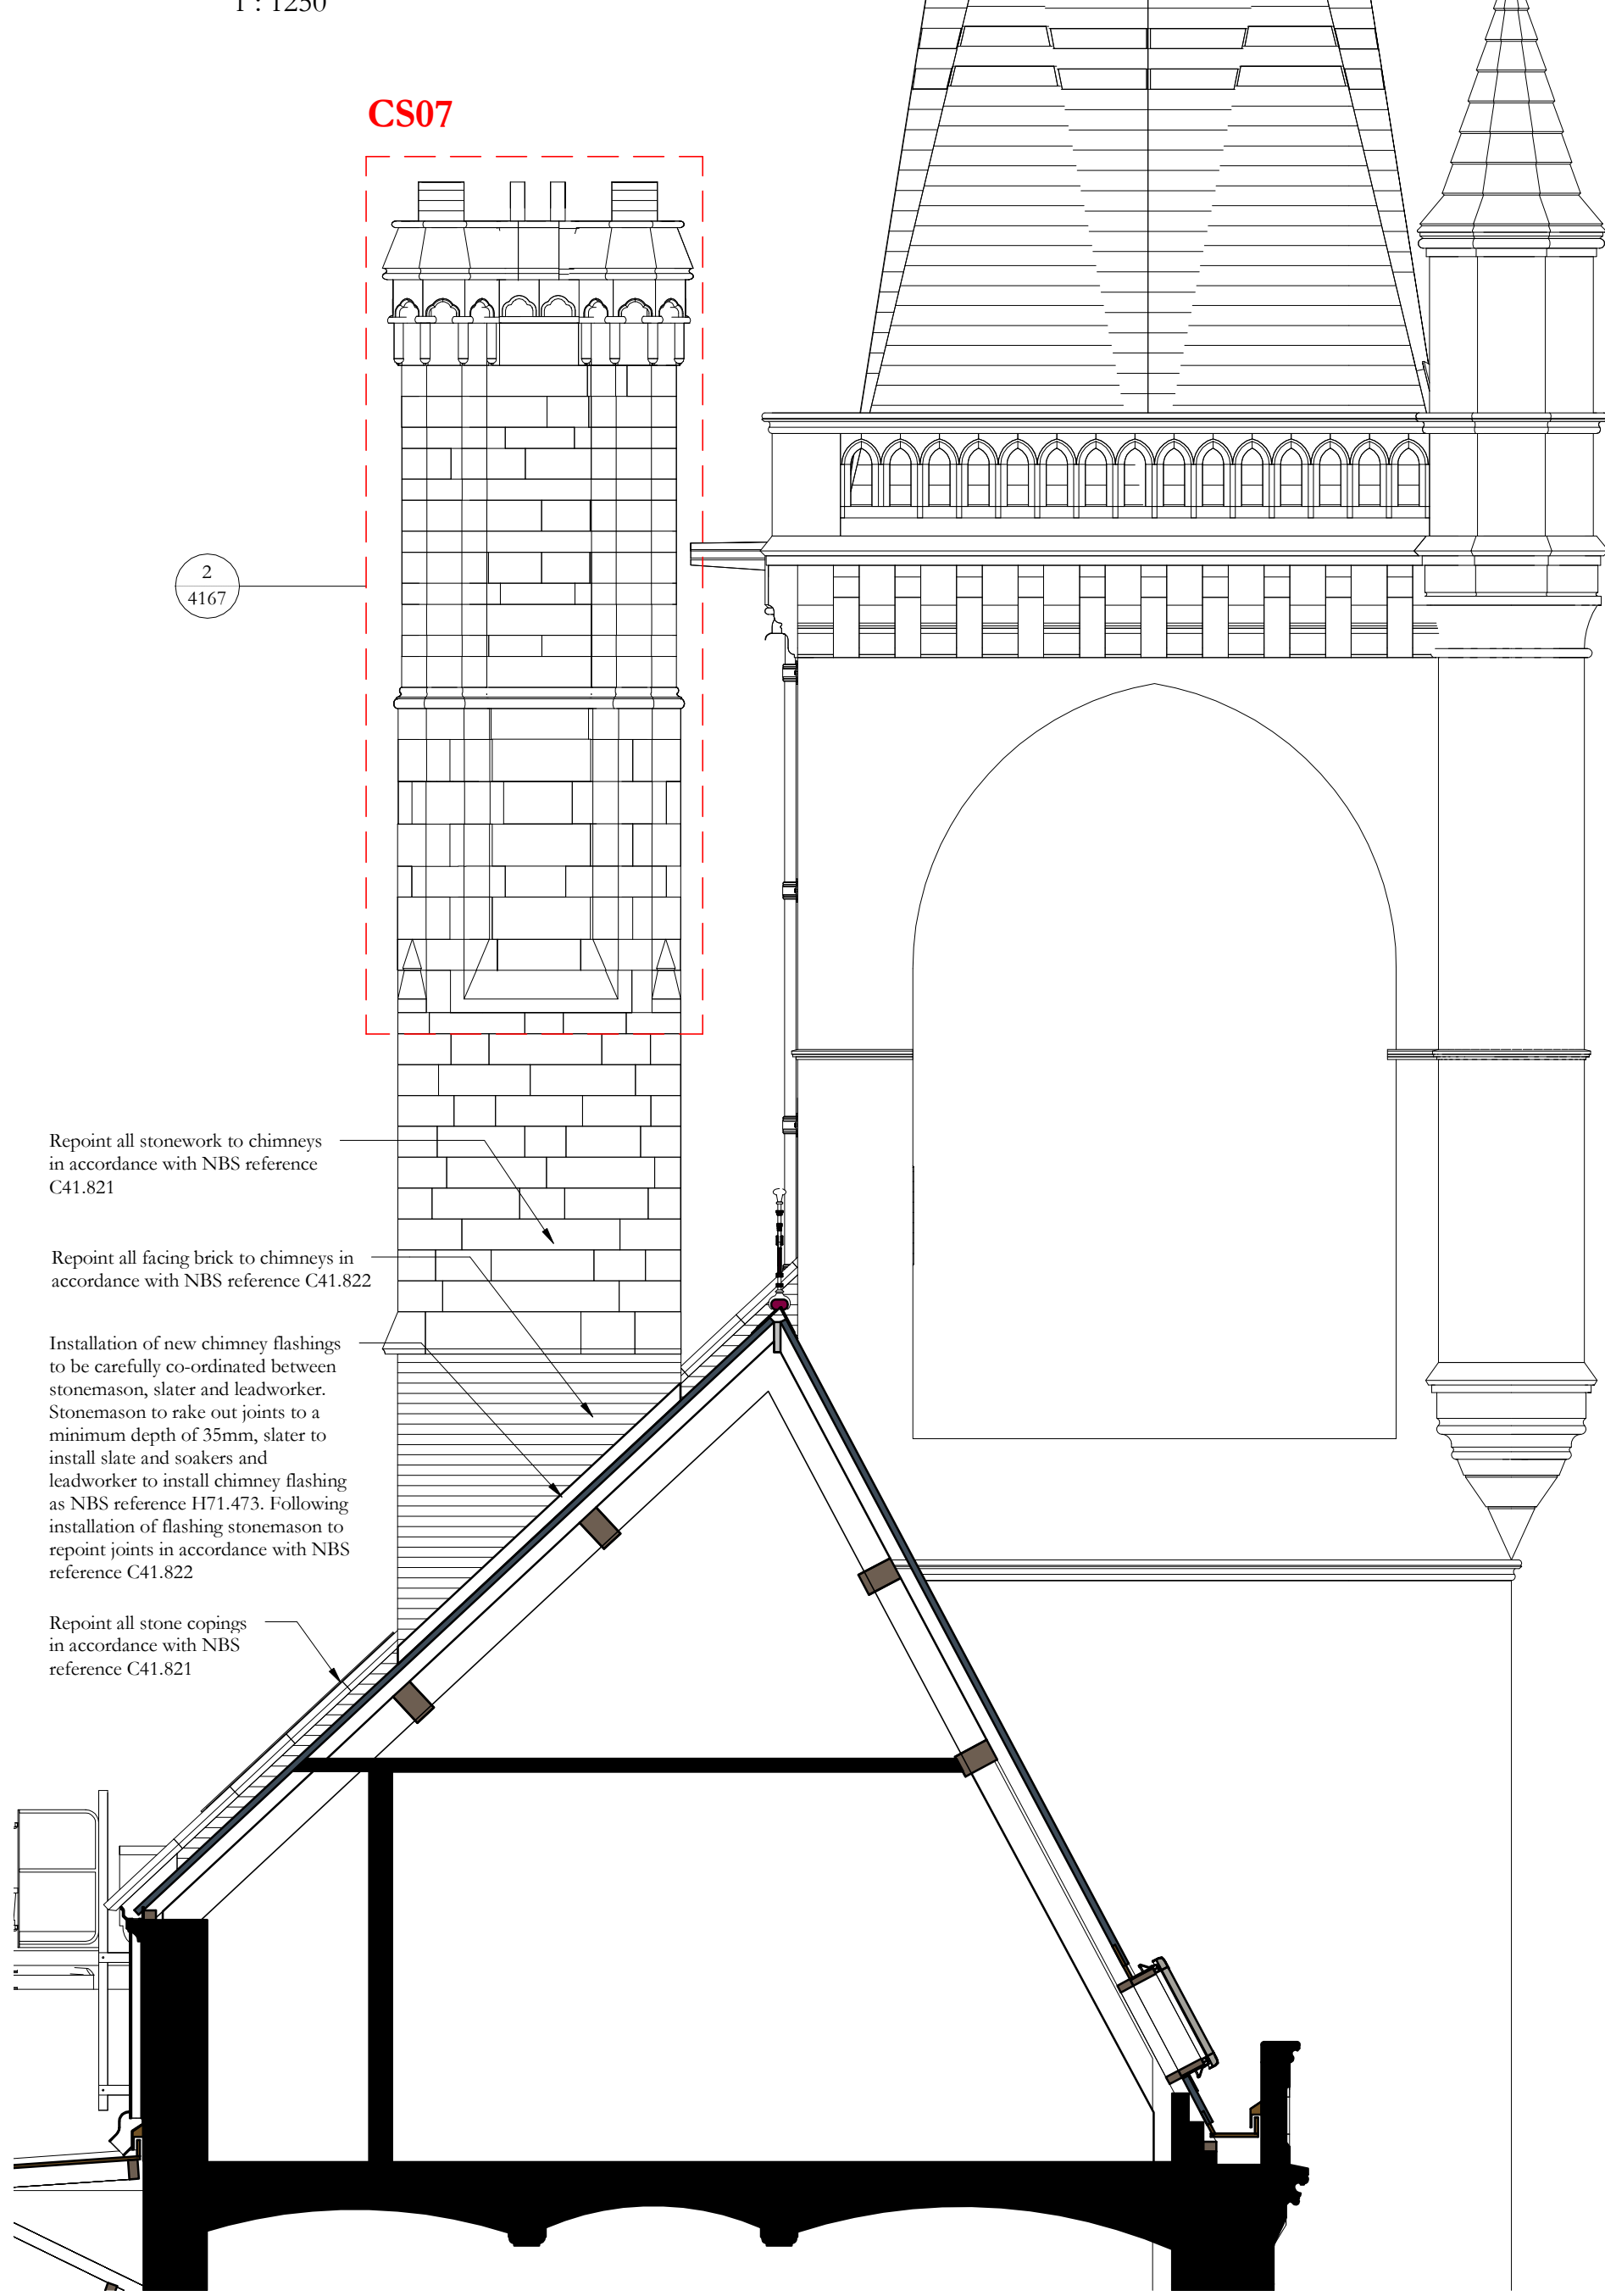


Section BN
1 : 50

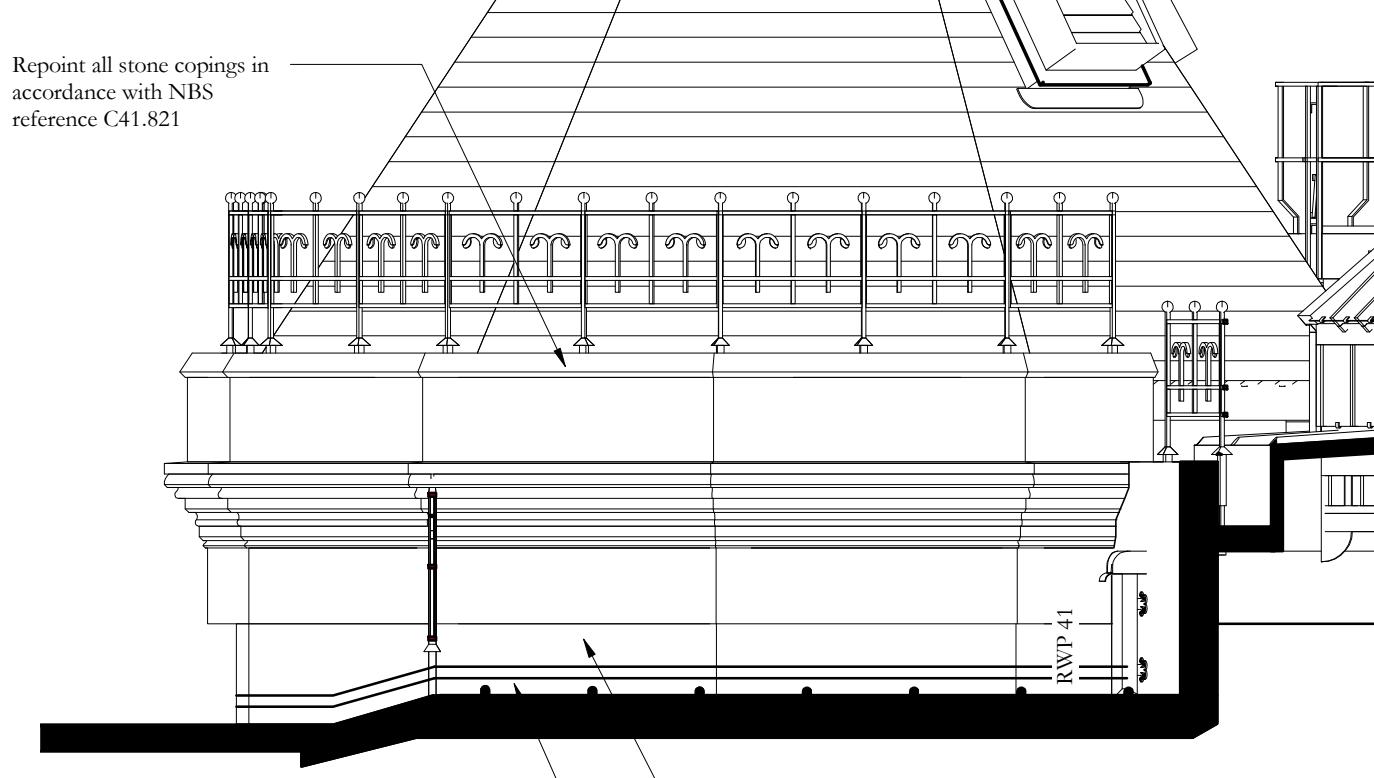

Section BO
1 : 50

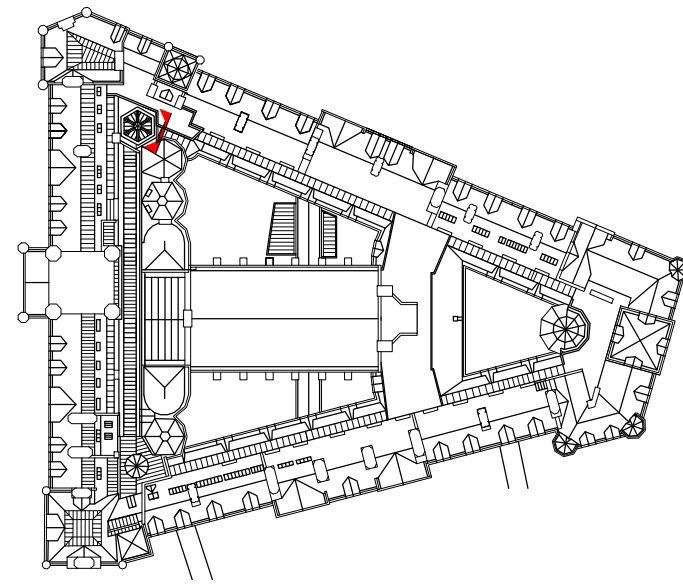

Key plan_Section BP
1 : 1250

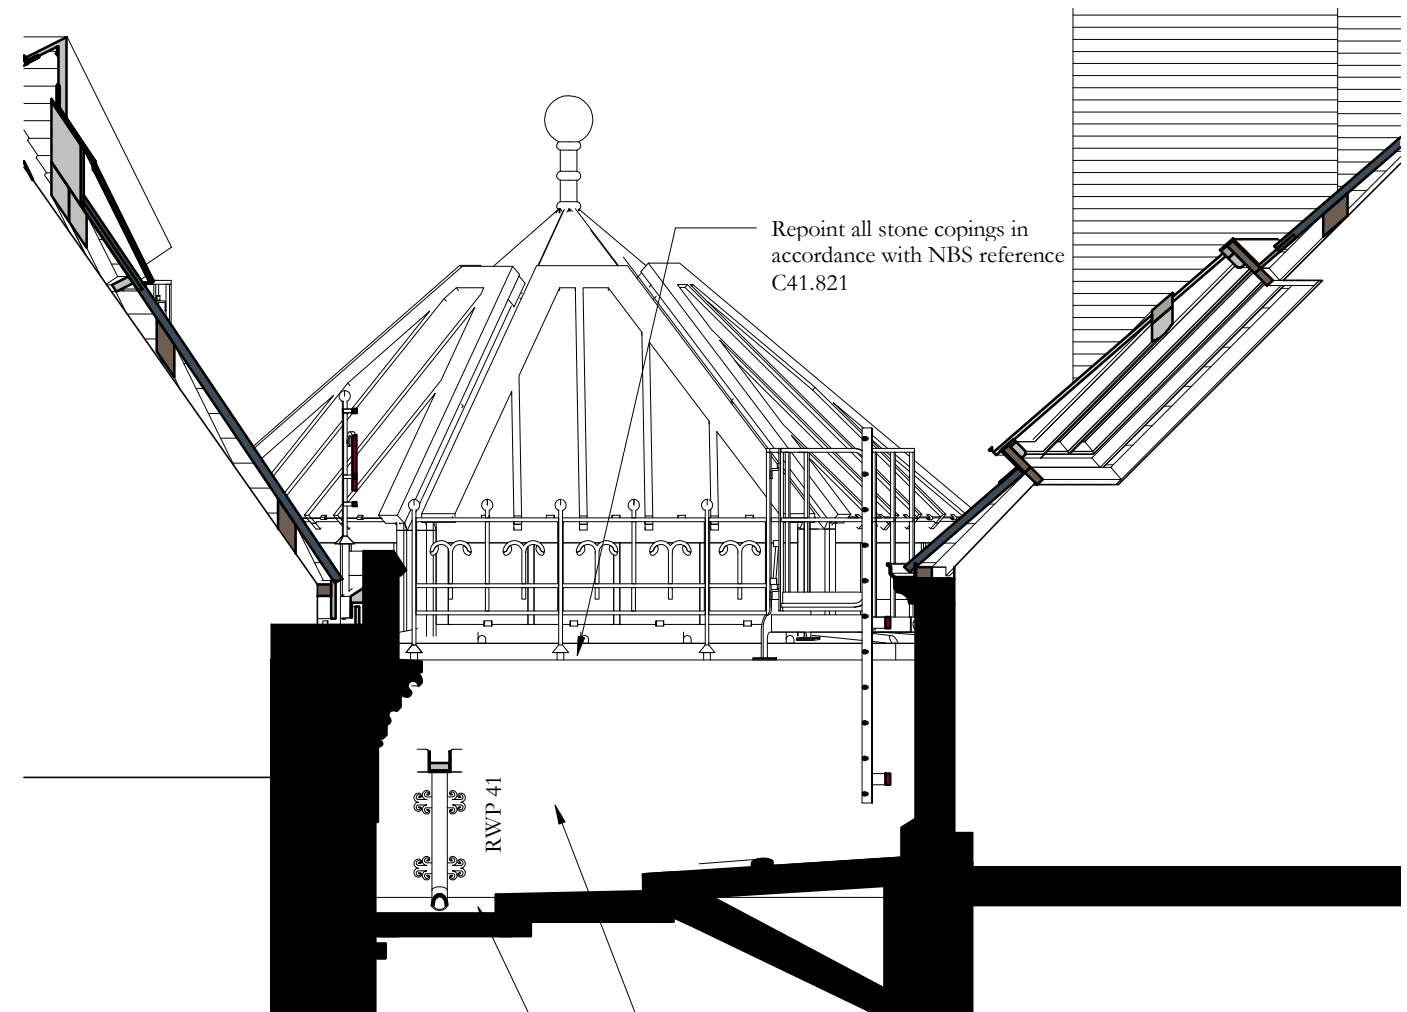

Section BP
1 : 50

Scale Bars to be used as guidance only - refer to sheet size below									
1:100	mm	1000	2000	3000	4000	5000	6000	7000	8000
1:500	mm	1000	2000	3000	4000	5000	6000	7000	8000
1:500	m	10	20	30	40	50	60	70	80
1:1250	m	10	20	30	40	50	60	70	80

Notes:
Drawings are based on survey data and may not accurately represent what is physically present.
Do not scale from this drawing. All dimensions are to be verified on site before proceeding with the work.
All dimensions are in millimeters unless noted otherwise.
Purcell shall be notified in writing of any discrepancies.


Key Plan

Revision 01:
Reissued for construction
Upstands for smoke vents WCR06_Us01, WCR06_Us02 and WCR06_Us03 added to roof WCR06

ISSUE	DATE	APPROVED	DRAWN	DESCRIPTION
01	06/04/2021	GR	TK	See note in revision cloud
-	15/01/2020	GR	TK	First Issue



OUR
TOWN
HALL
PROJECT

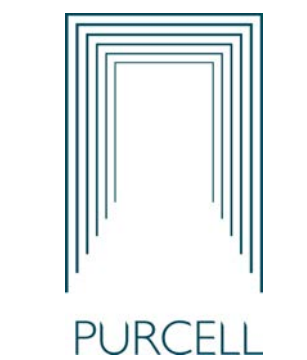

PURCELL

Project Office, Town Hall, MANCHESTER M60 2L1
+44 (0) 7970 097 432
www.purcelluk.com

PROJECT STATUS	Riba Stage 5
CLIENT	Manchester City Council
PROJECT	Our Town Hall
DRAWING TITLE	General Arrangement Roof Section BM, BN, BO and BP
SIZE & SCALE	A1: 1:50
DRAWING STATUS	S4 - Construction

JOB NUMBER	236959
DRAWING NO.	OTH-PUR-TH-RF-DWG-A-4389 01