




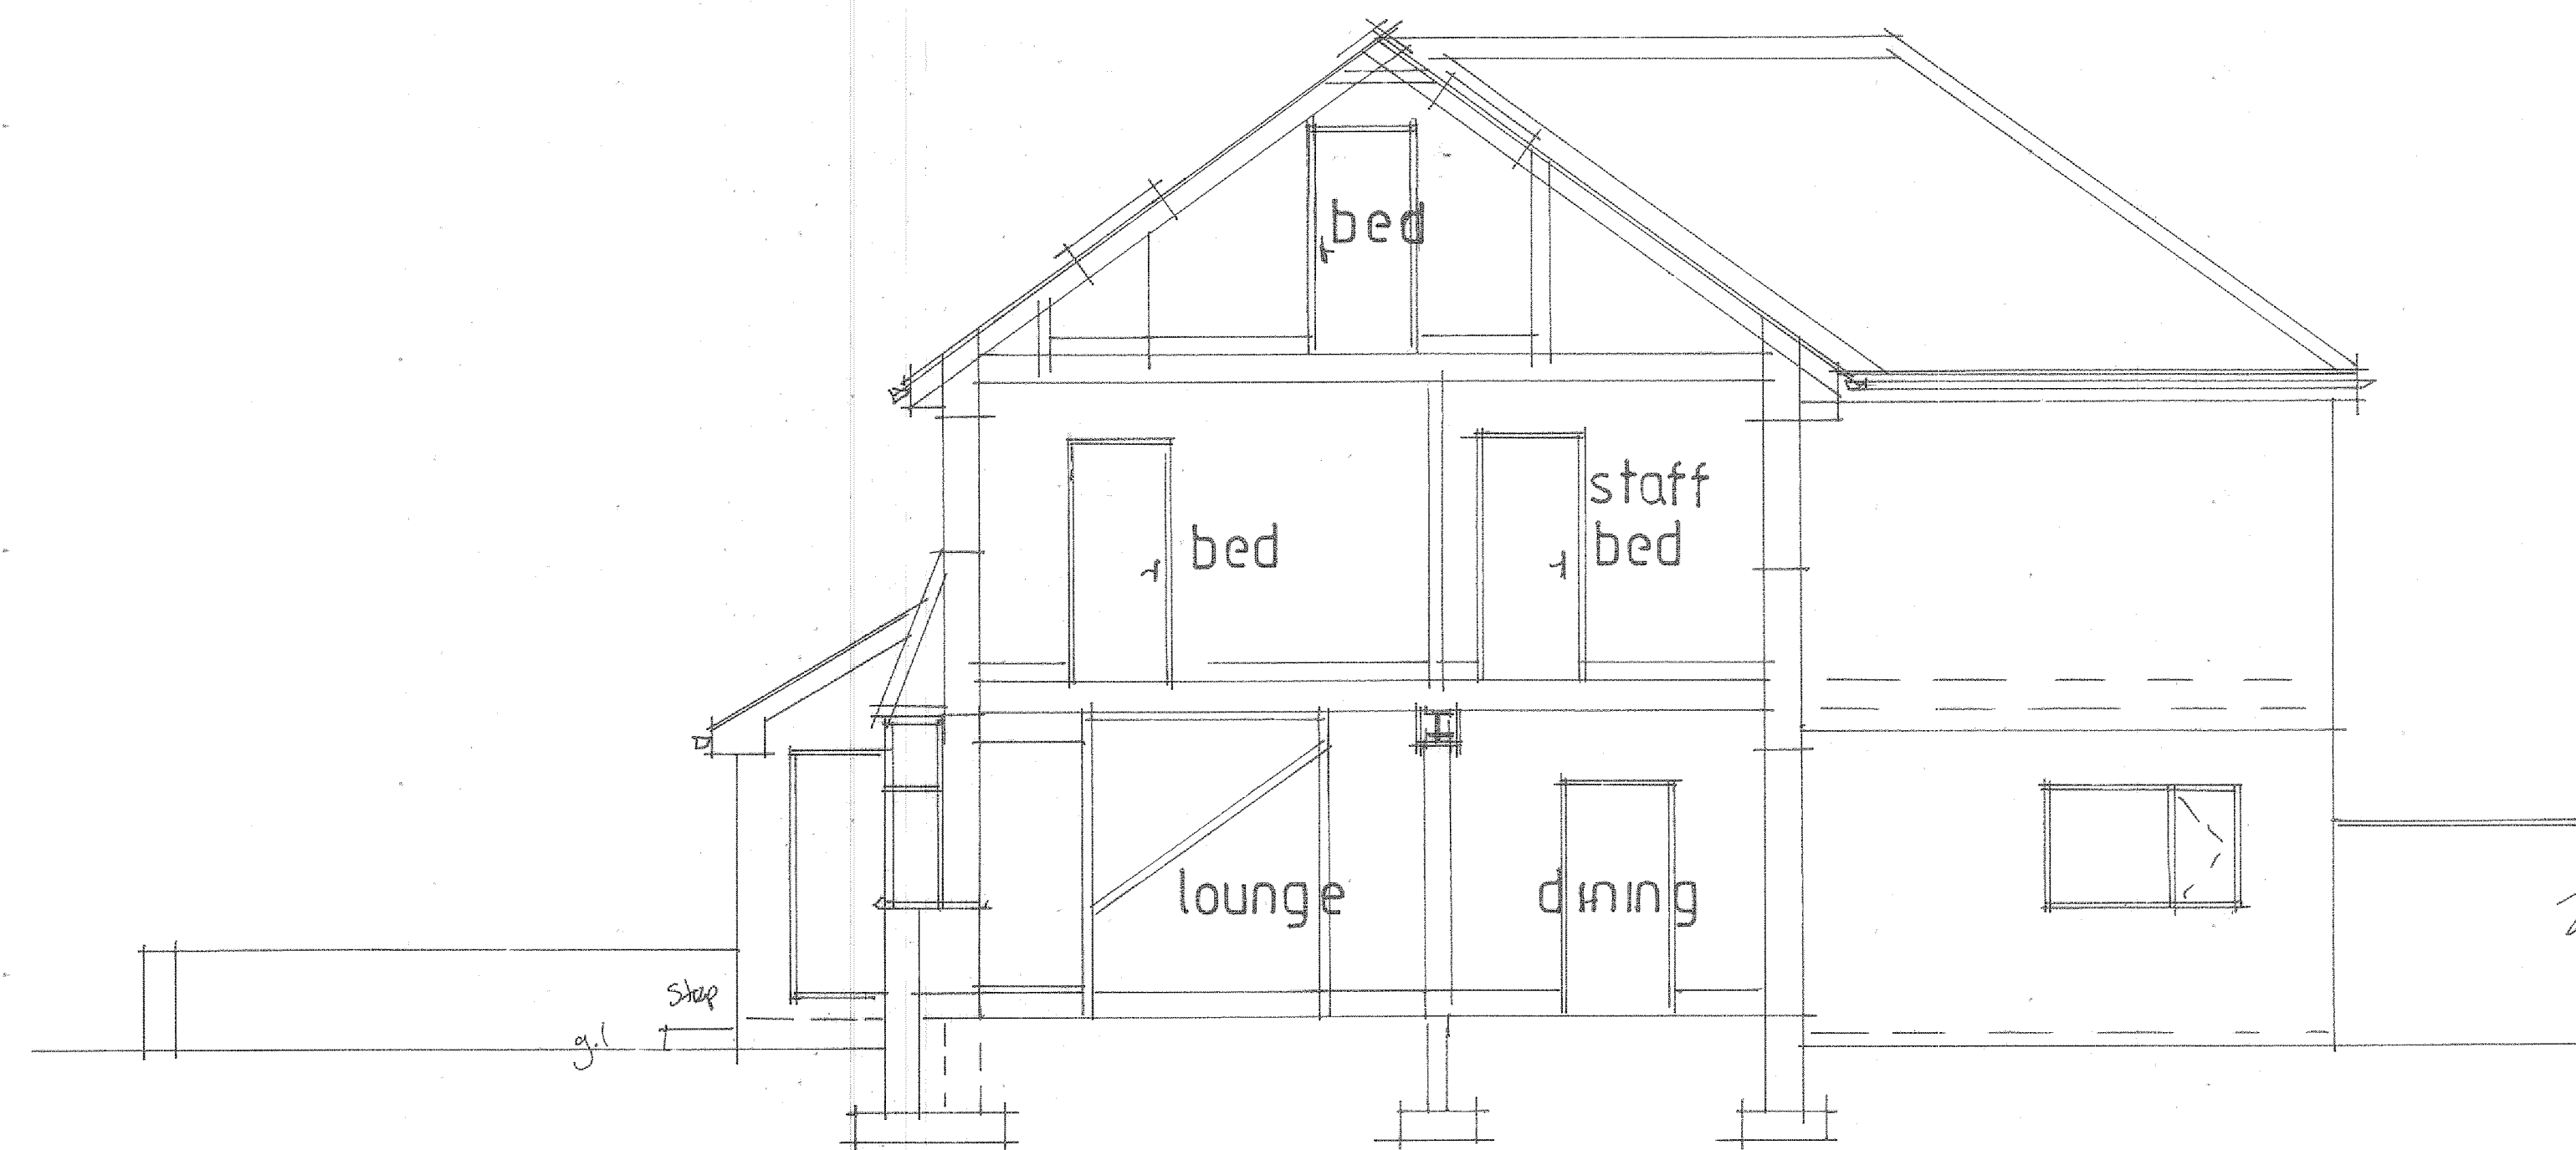

SECTION B - B

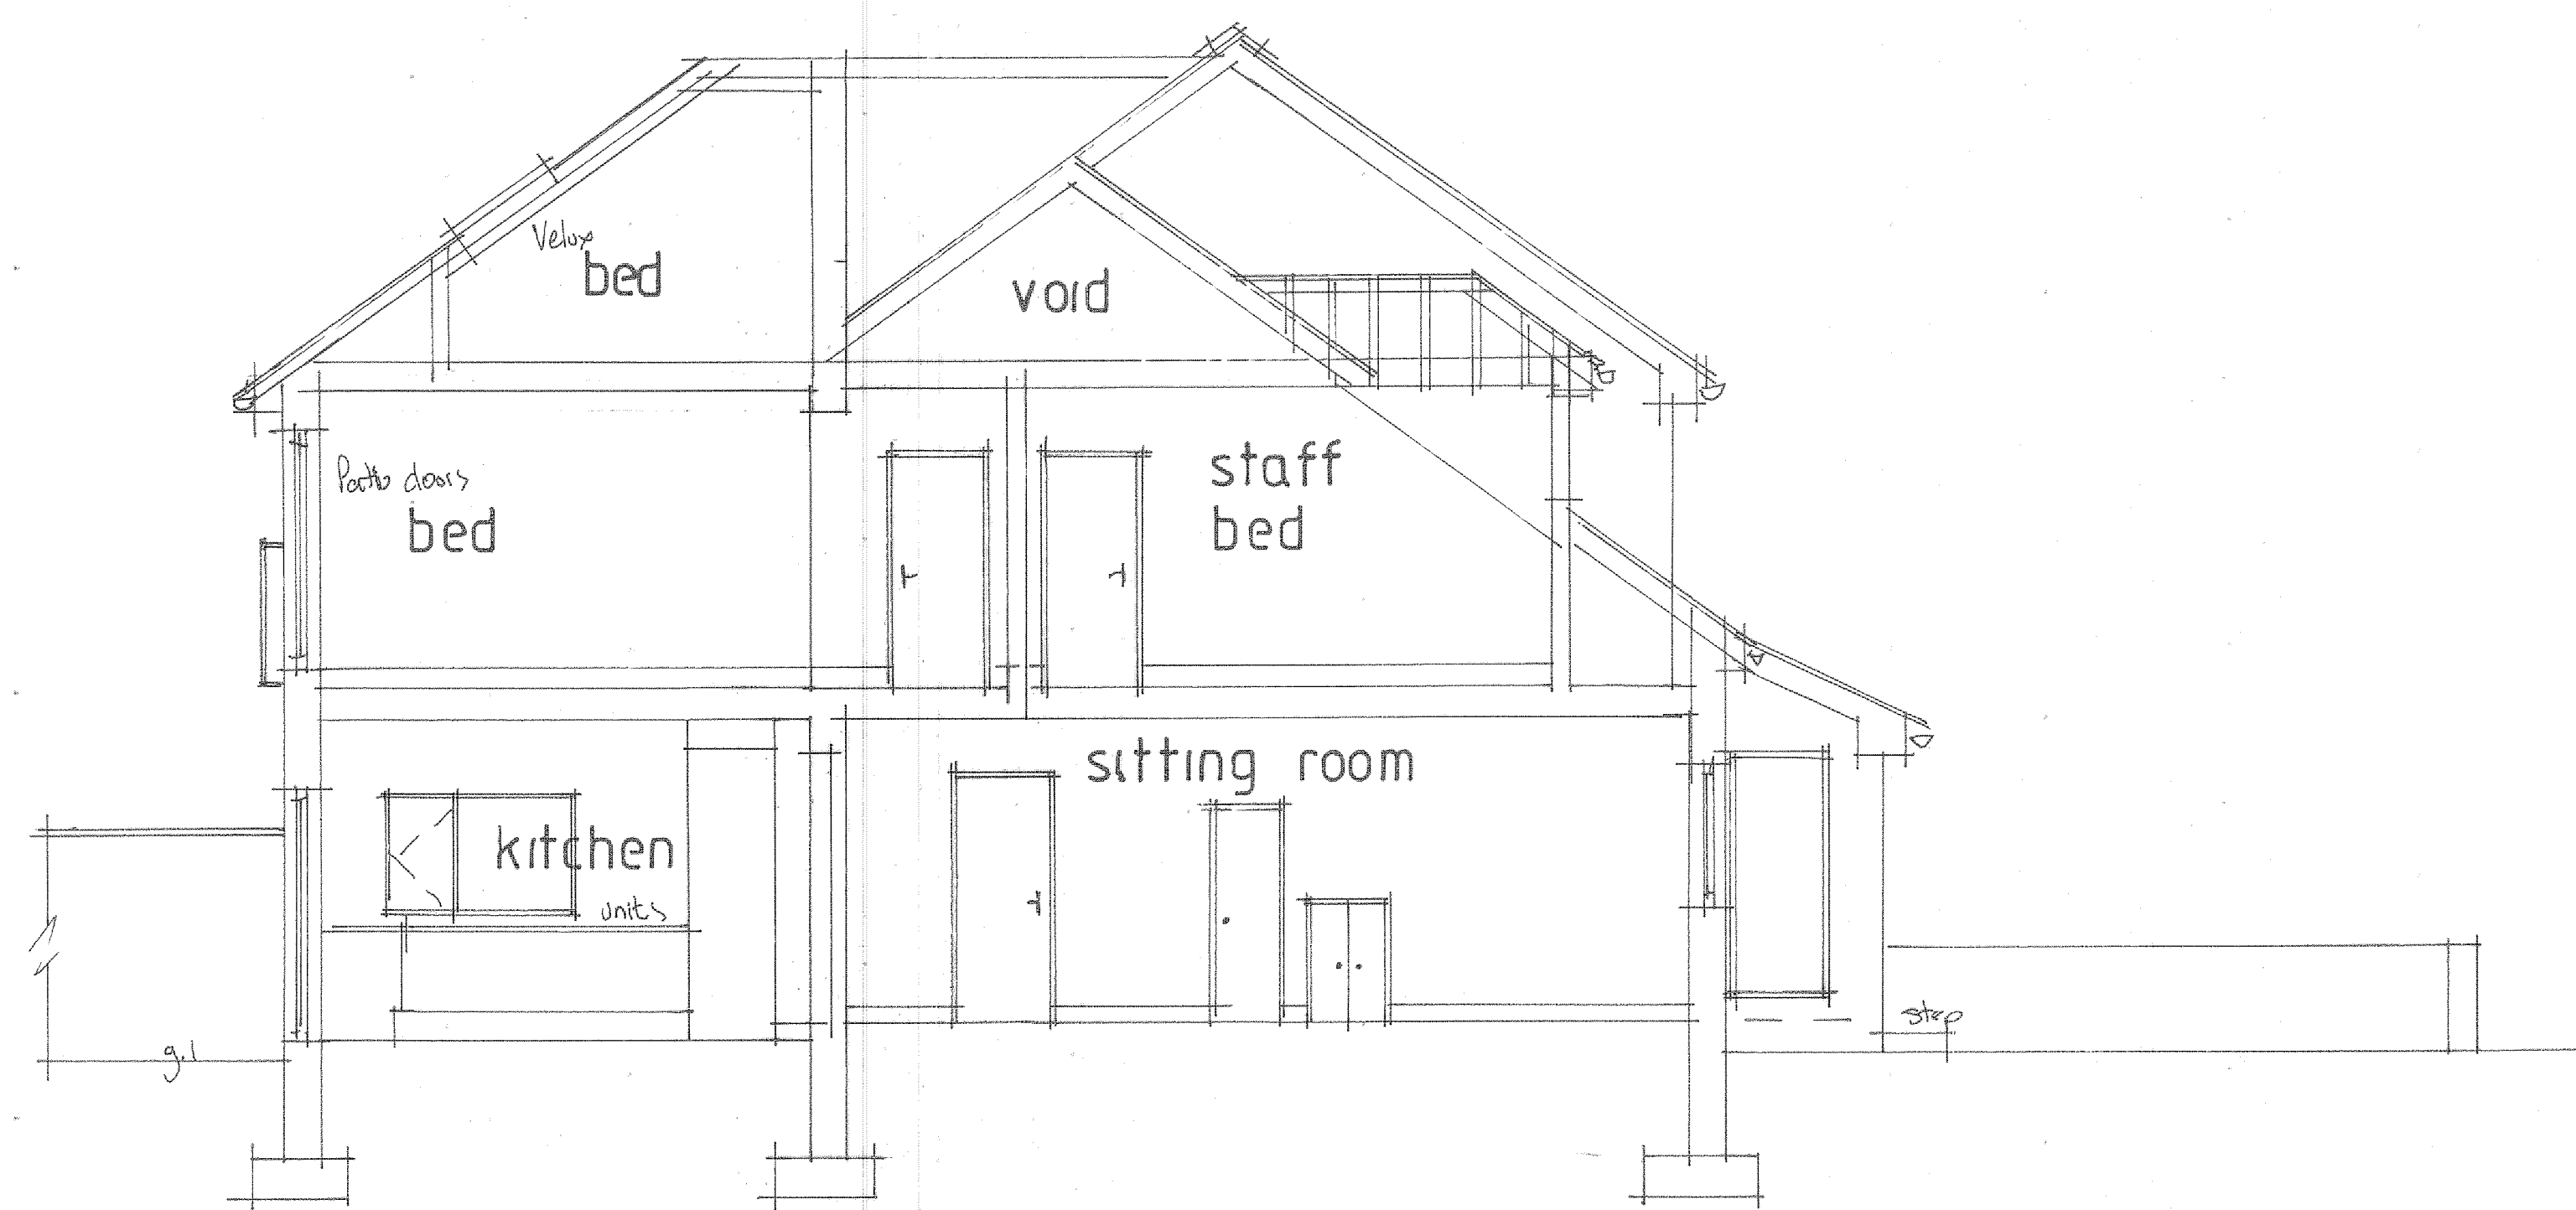

SECTION B - B

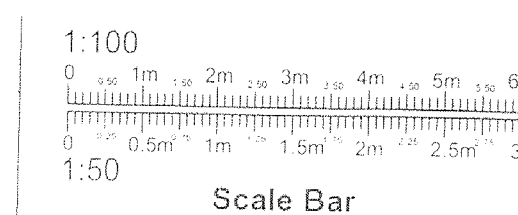

PROJECT
PROPOSED CHANGE OF USE FROM
DWELLING (C3) TO CHILDREN'S
CARE HOME (C2).
DRAWING TITLE
PROPOSED SECTIONS.
CLIENT
LAND AND SECURITIES.
THE BANK, EVERY STREET,
MANCHESTER, M4 7EX.
ADDRESS
56, BANKSIDE ROAD,
DIDSbury, M20 5GD.
SCALE
SCALE 1:1250@A4
DATE
MAY 2025.