


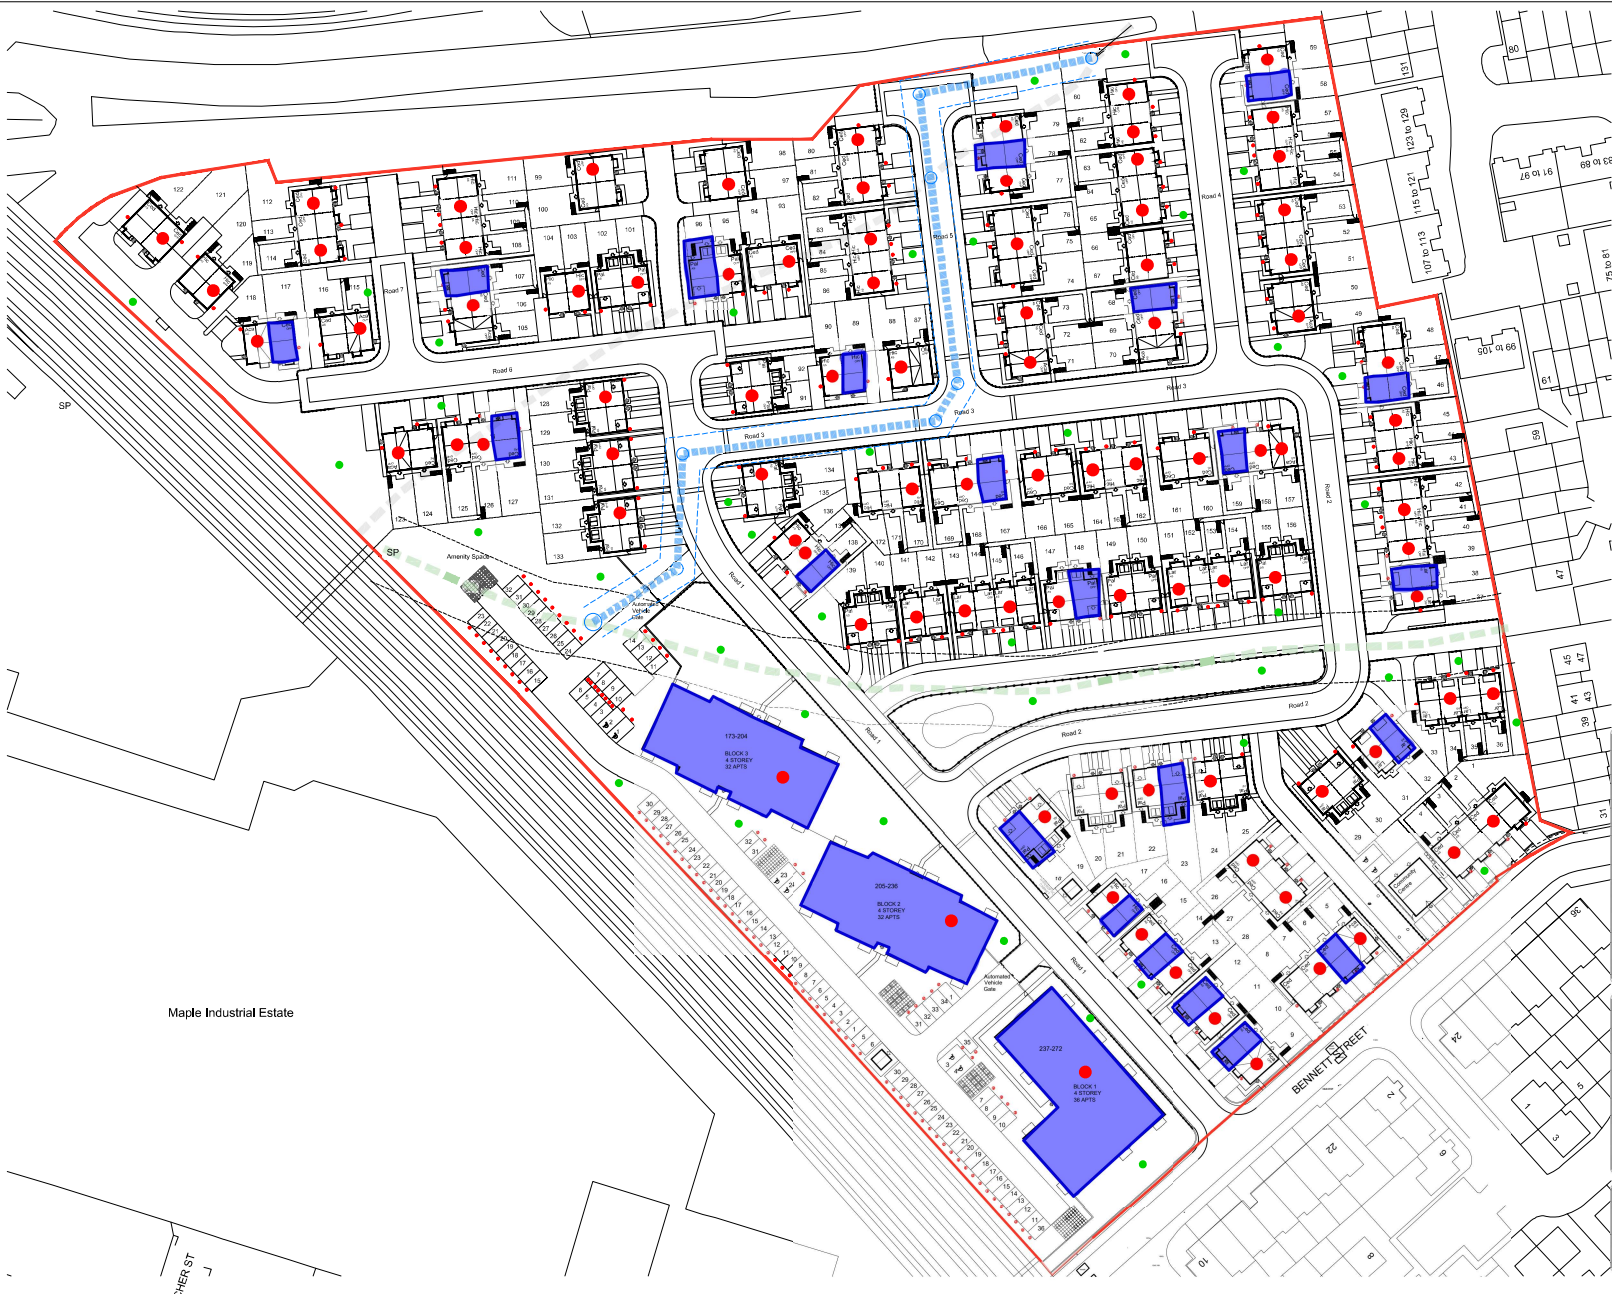

- Key
- Gas Membrane Integrity Test
 - Sub-Floor Void Inspection
 - Front Garden/POS depth inspection

Note: All Plots Require Rear Garden Depth Validation and Gas Membrane Inspection



Notes:

Client:

Kellen Homes

Job No:

15-974

Date:

19.04.2023

Drawing No:

002

Scale:

NTS@ A3



Environmental Engineering
Partnership Ltd
Taylor Road, Trafford Park
Urmston, Manchester, M41 7JQ
Tel: 0161 707 9612
E-mail: info@e3p.co.uk
Website: www.e3p.co.uk

P1	REVB	19.04.2023	EB	MD
P1	REVA	21.07.2022	EB	MD
Phase	Issue	Date	Drawn	Checked

Job Title:

Bennett Street,
Manchester

Drawing Title:

Proposed
Development
Plan

The client must not amend any drawing, design or other intellectual property produced by E3P Ltd without permission in writing from E3P Ltd in advance of any amendments being made. In the event that such written permission is not obtained in advance of the amendments being made, E3P Ltd shall not be liable for any damage and/or losses occurring as a result of the amended drawing, design or intellectual property.