


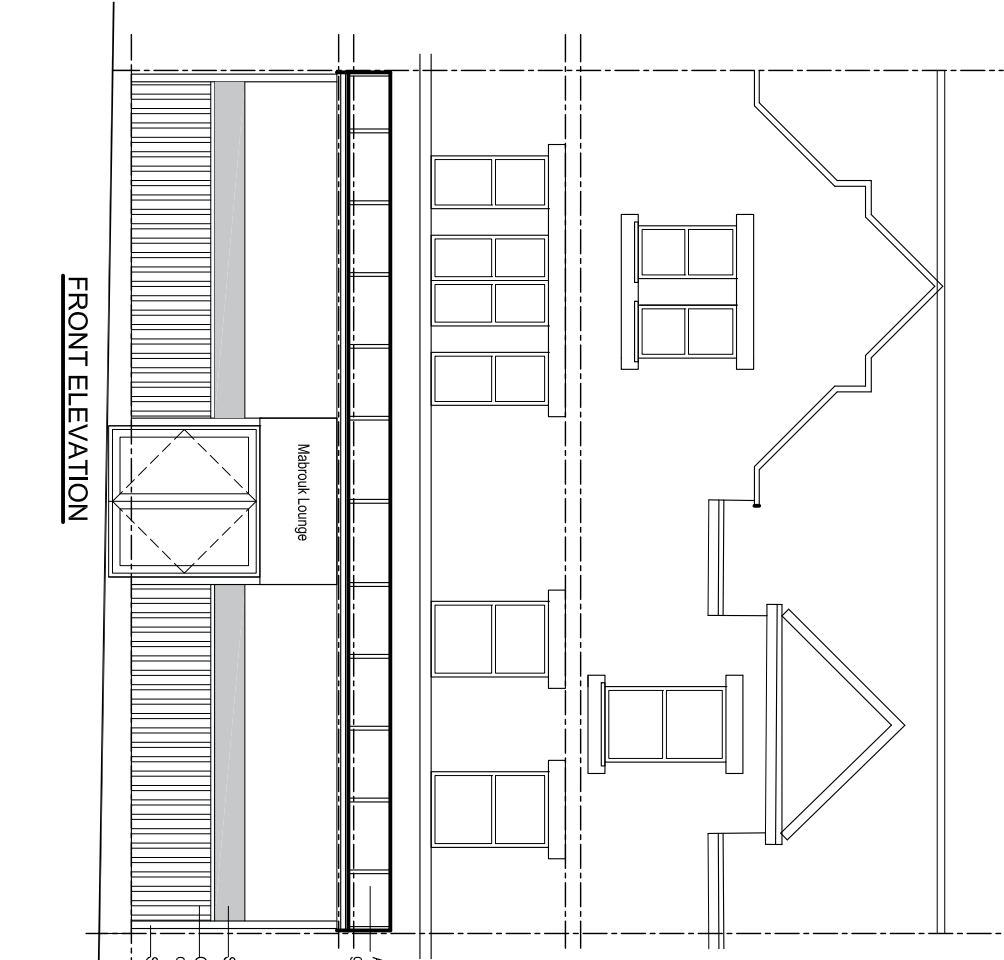
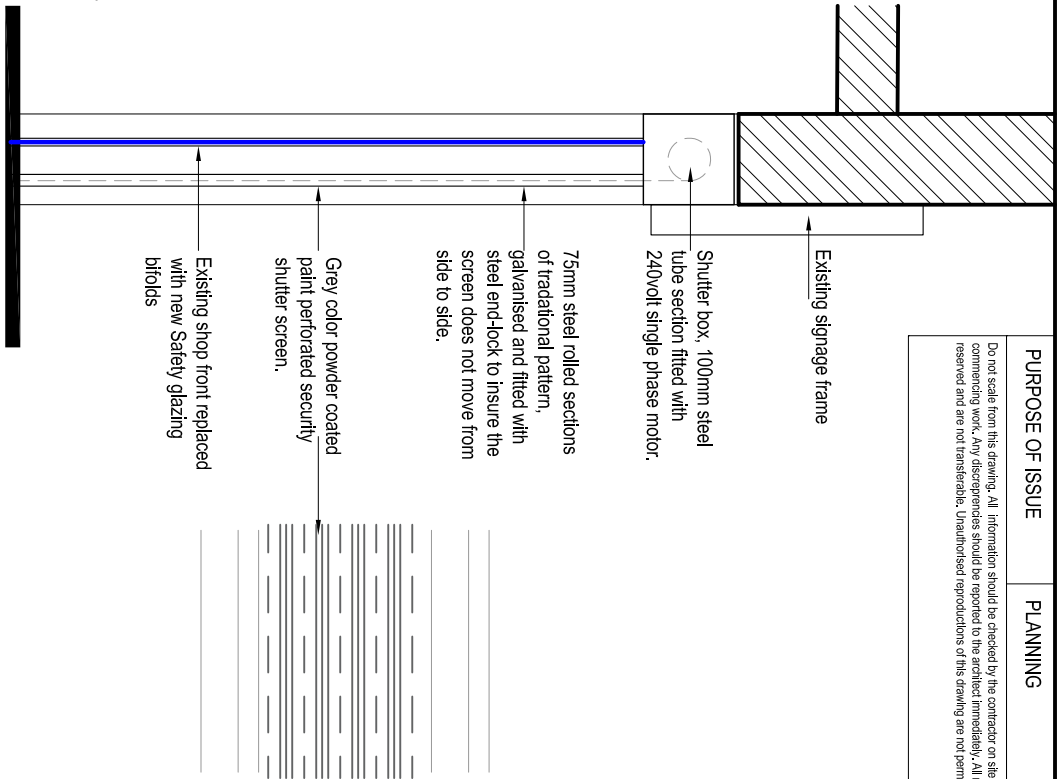


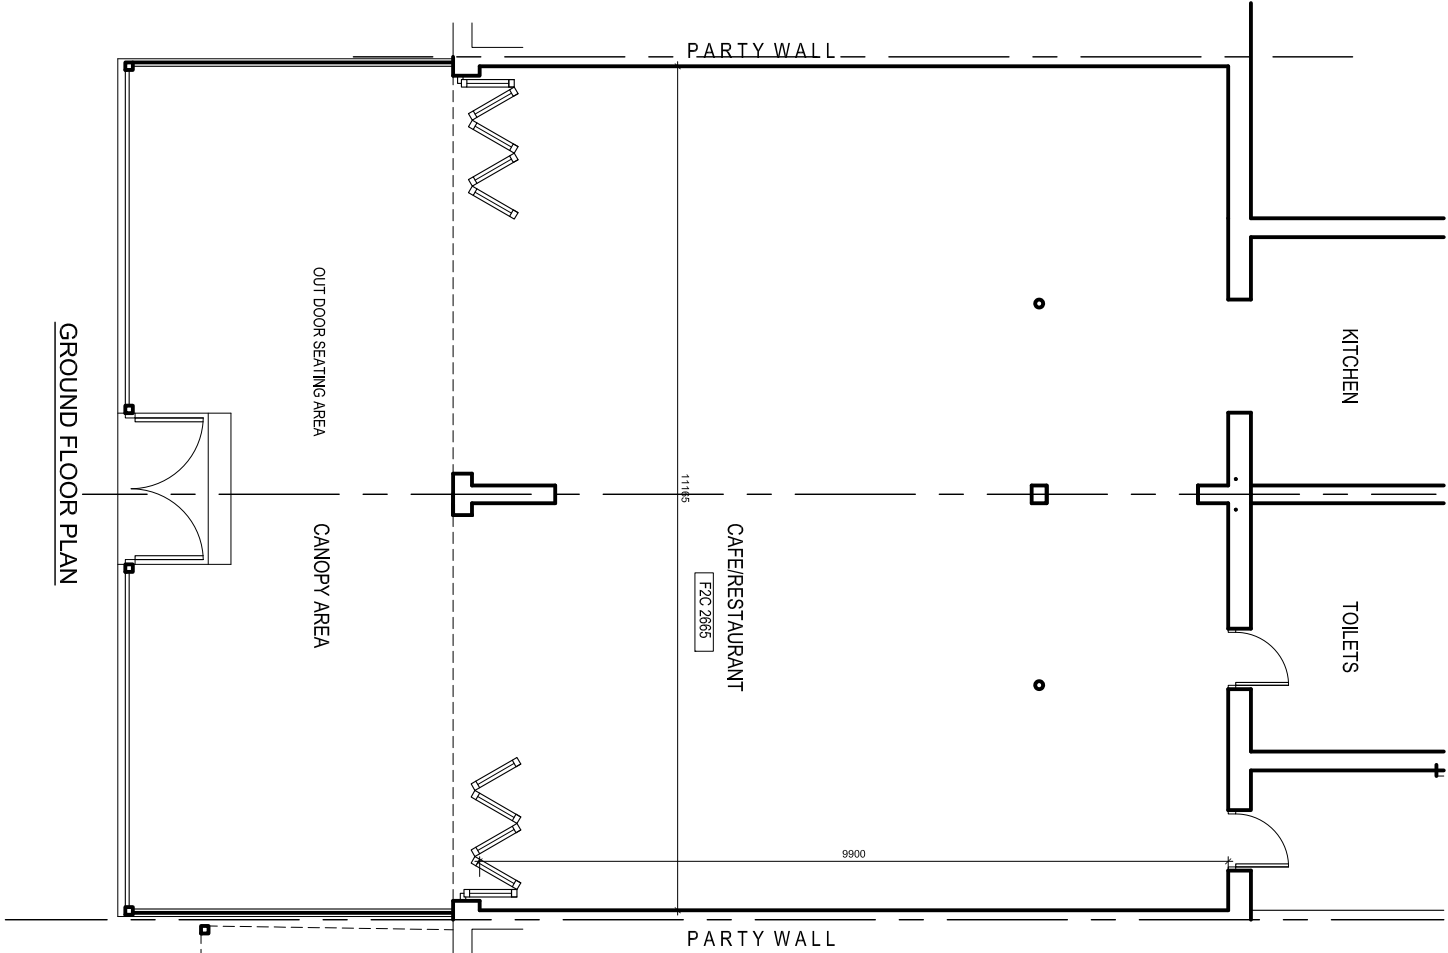

SIDE ELEVATION

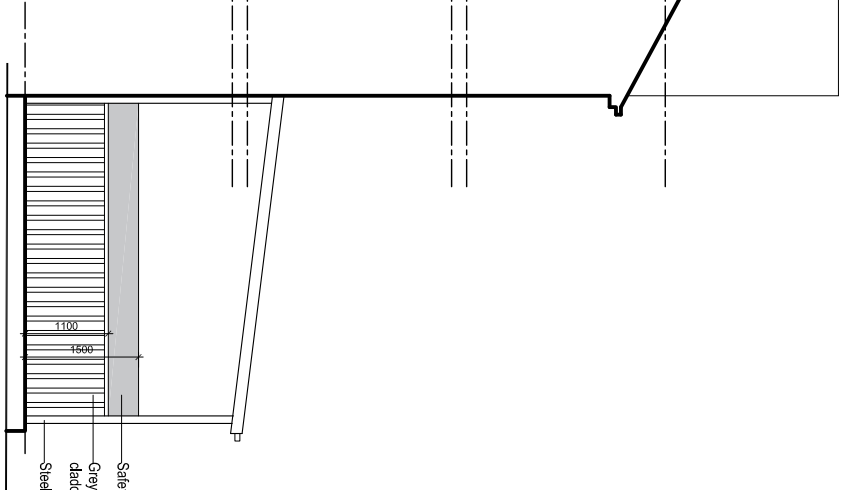

SIDE ELEVATION

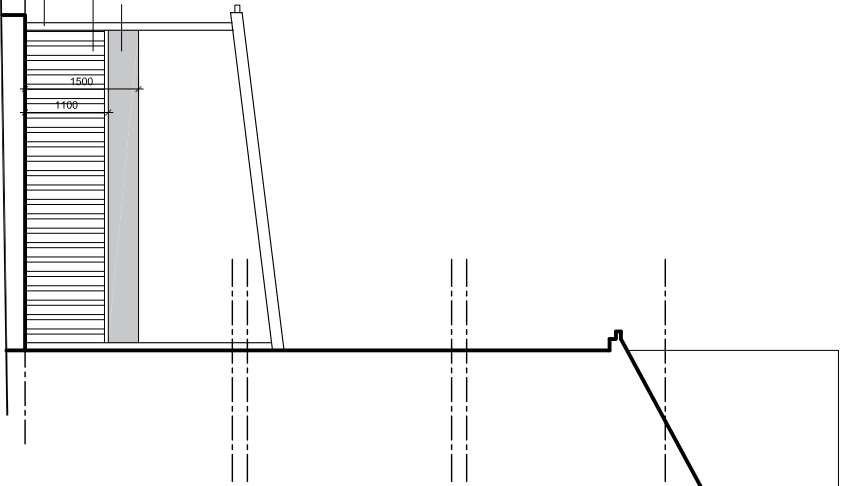

PROJECT

414/416 Wilbraham
Road, Chorlton

CLIENT

Mr. Syed Rizwan Aslam

DRAWING TITLE

Canopy Plan

JOB No

DRAWING No
NA-P01

SCALE DATE

1:100@A3 Jul. 2025

REVISION

-

t: 0782 895 3405

e: nadesignandbuilds@gmail.com

nadesign