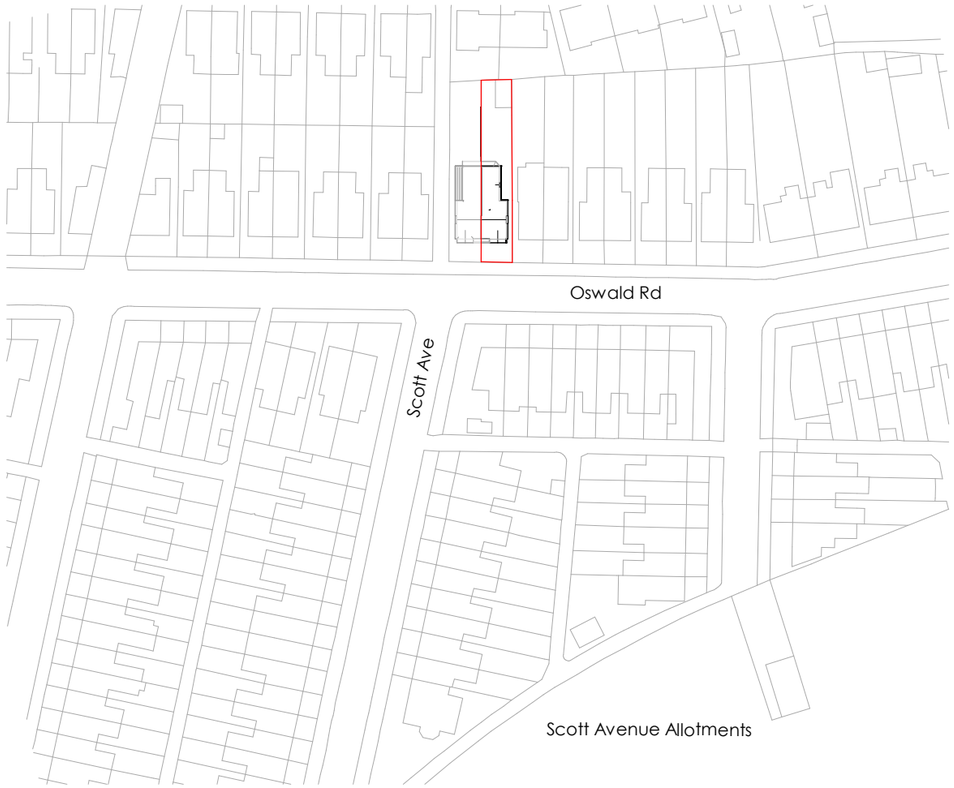


0m 10 20 30 40 50

DO NOT SCALE FROM THIS DRAWING.
All drawings and visuals are provided for illustrative purposes only and are indicative proposals subject to detailed design and structural coordination. AA advises all measurements to be checked on site.

Specific details and materials/colours are subject to further design development.

COPYRIGHT: Artform Architects.

Rev	Description	Date	By

SCALE 1 : 1250 @A3 | STATUS PLANNING | DATE 08/07/2025

DWG No OR/PL/009 | DRAWN EH | REV

WEB: www.artformarchitects.com | **EMAIL:** info@artformarchitects.com

Studio Nine | 9 Stevenson Square, Manchester | **TEL** 0161 6600377

183 Oswald Road

Existing Site Location Plan

artform