
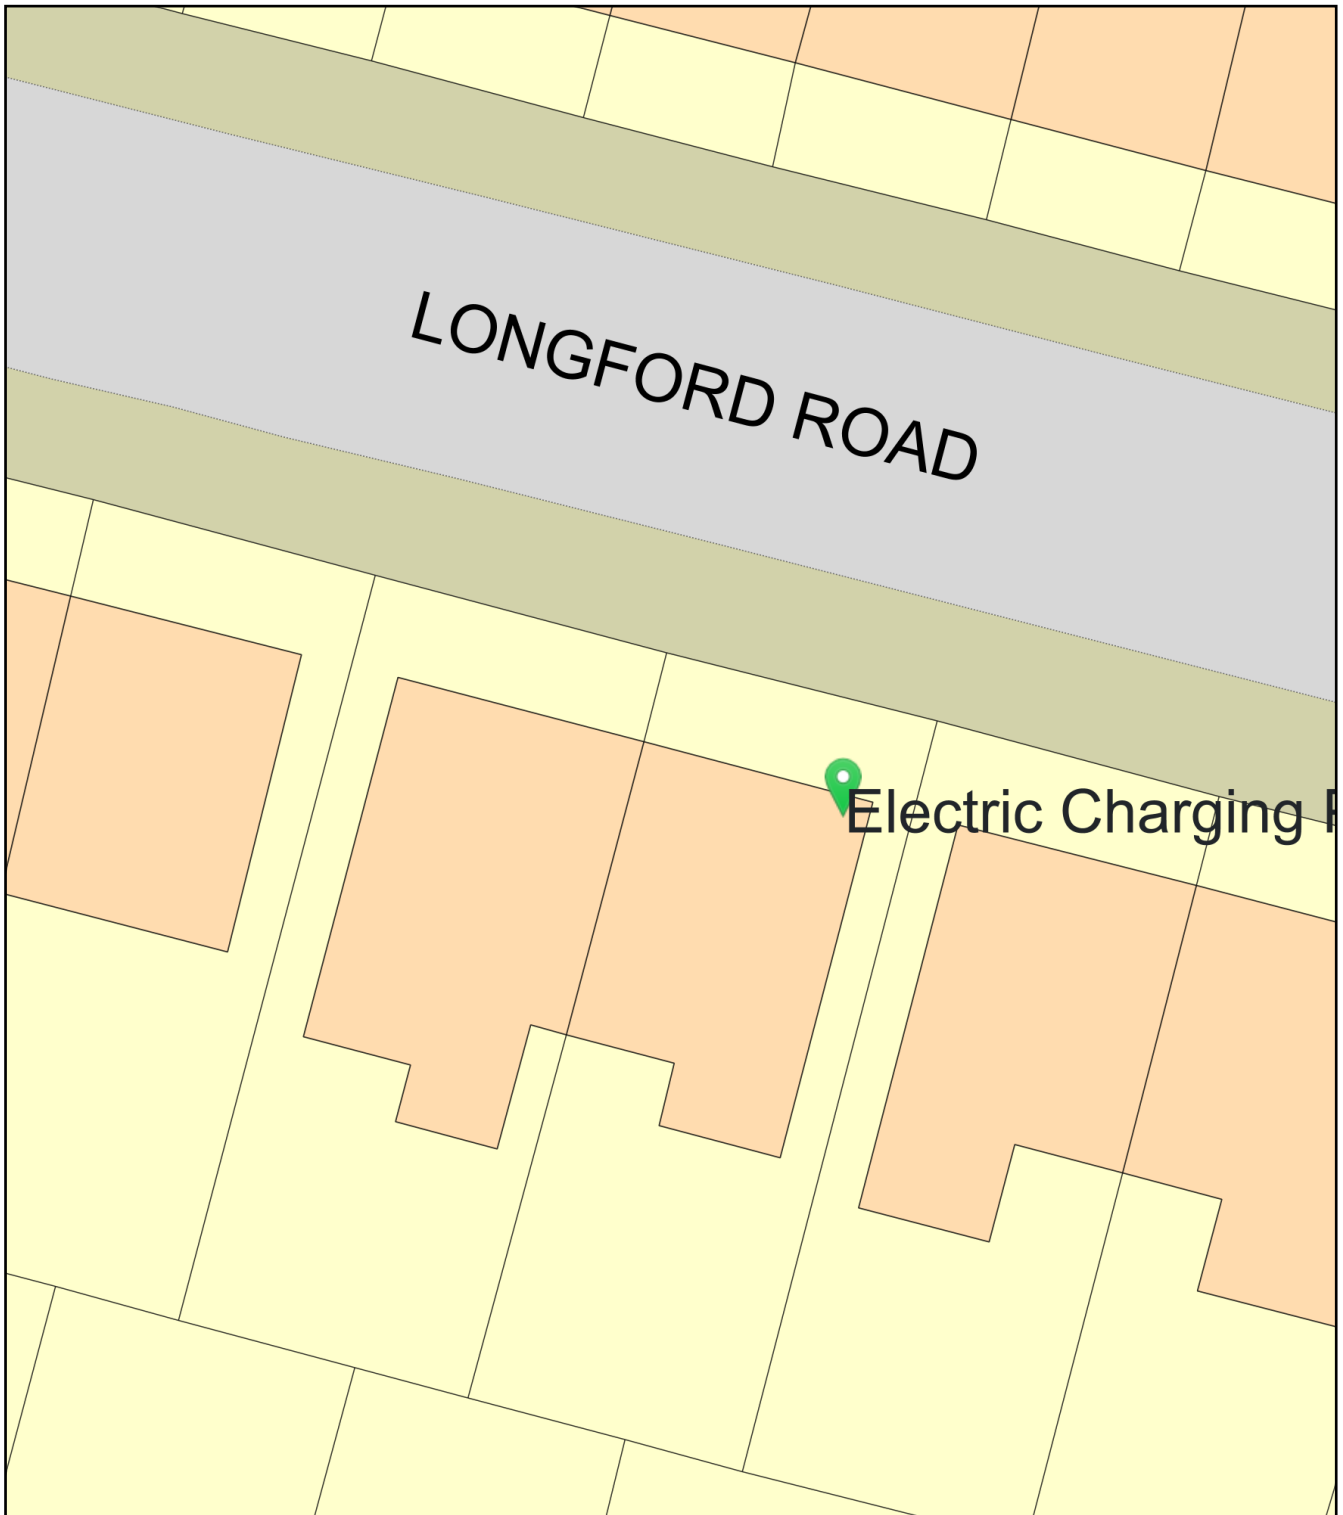
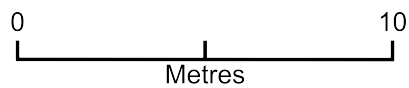


EV charging point 67 Longford Road

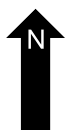

Plan Produced for: Megan Nicholson

Date Produced: 28 Jul 2025

Plan Reference Number: TQRQM25209130330160

Scale: 1:200 @ A4