




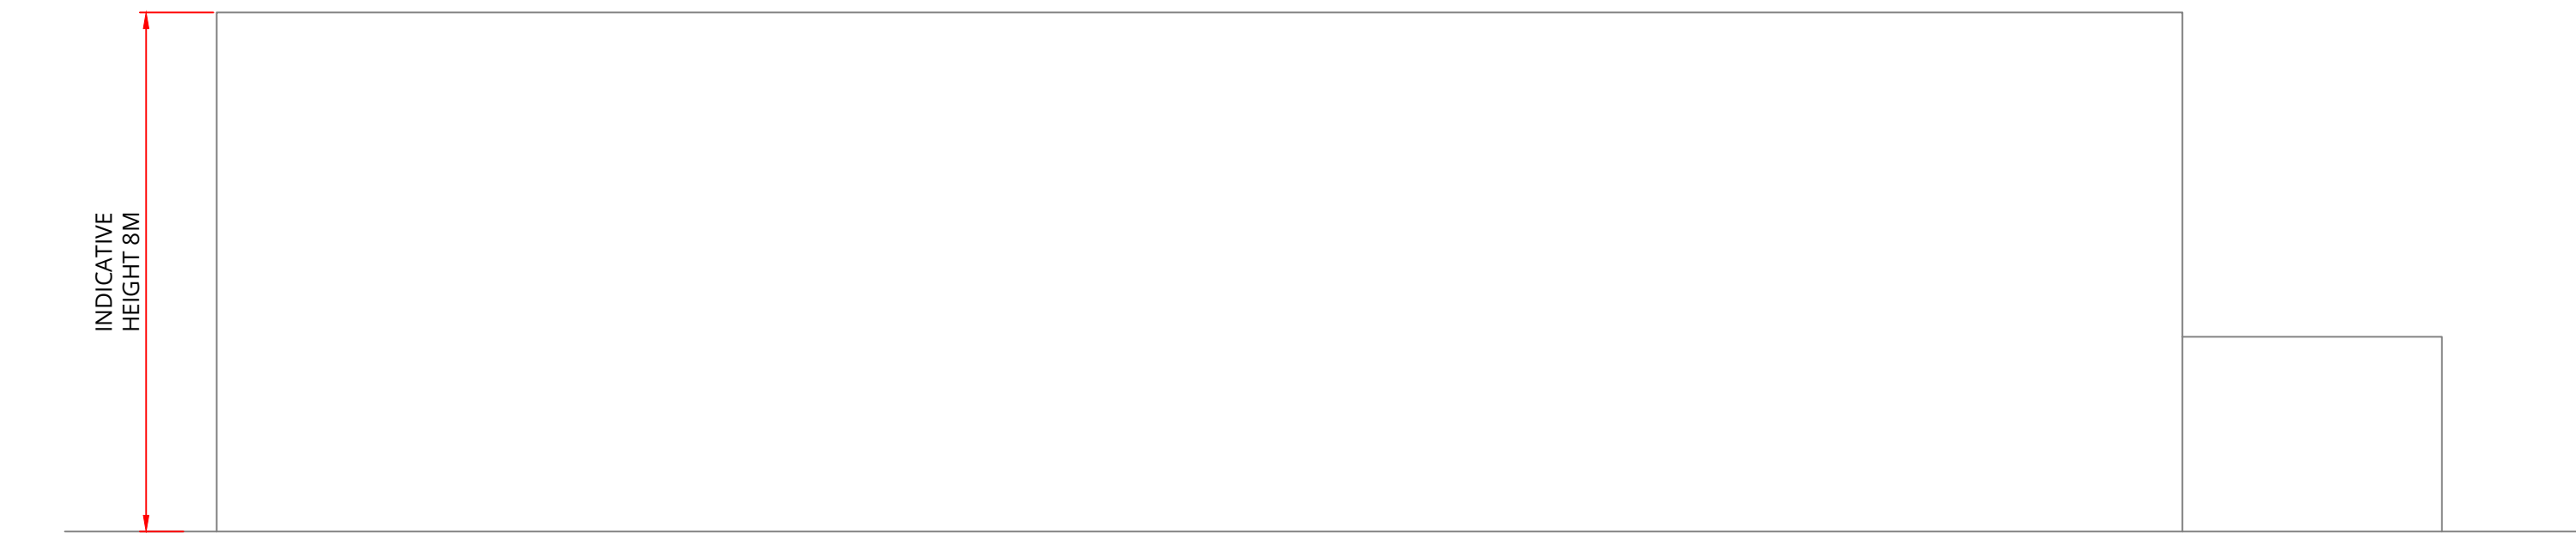


EXISTING ELEVATION A

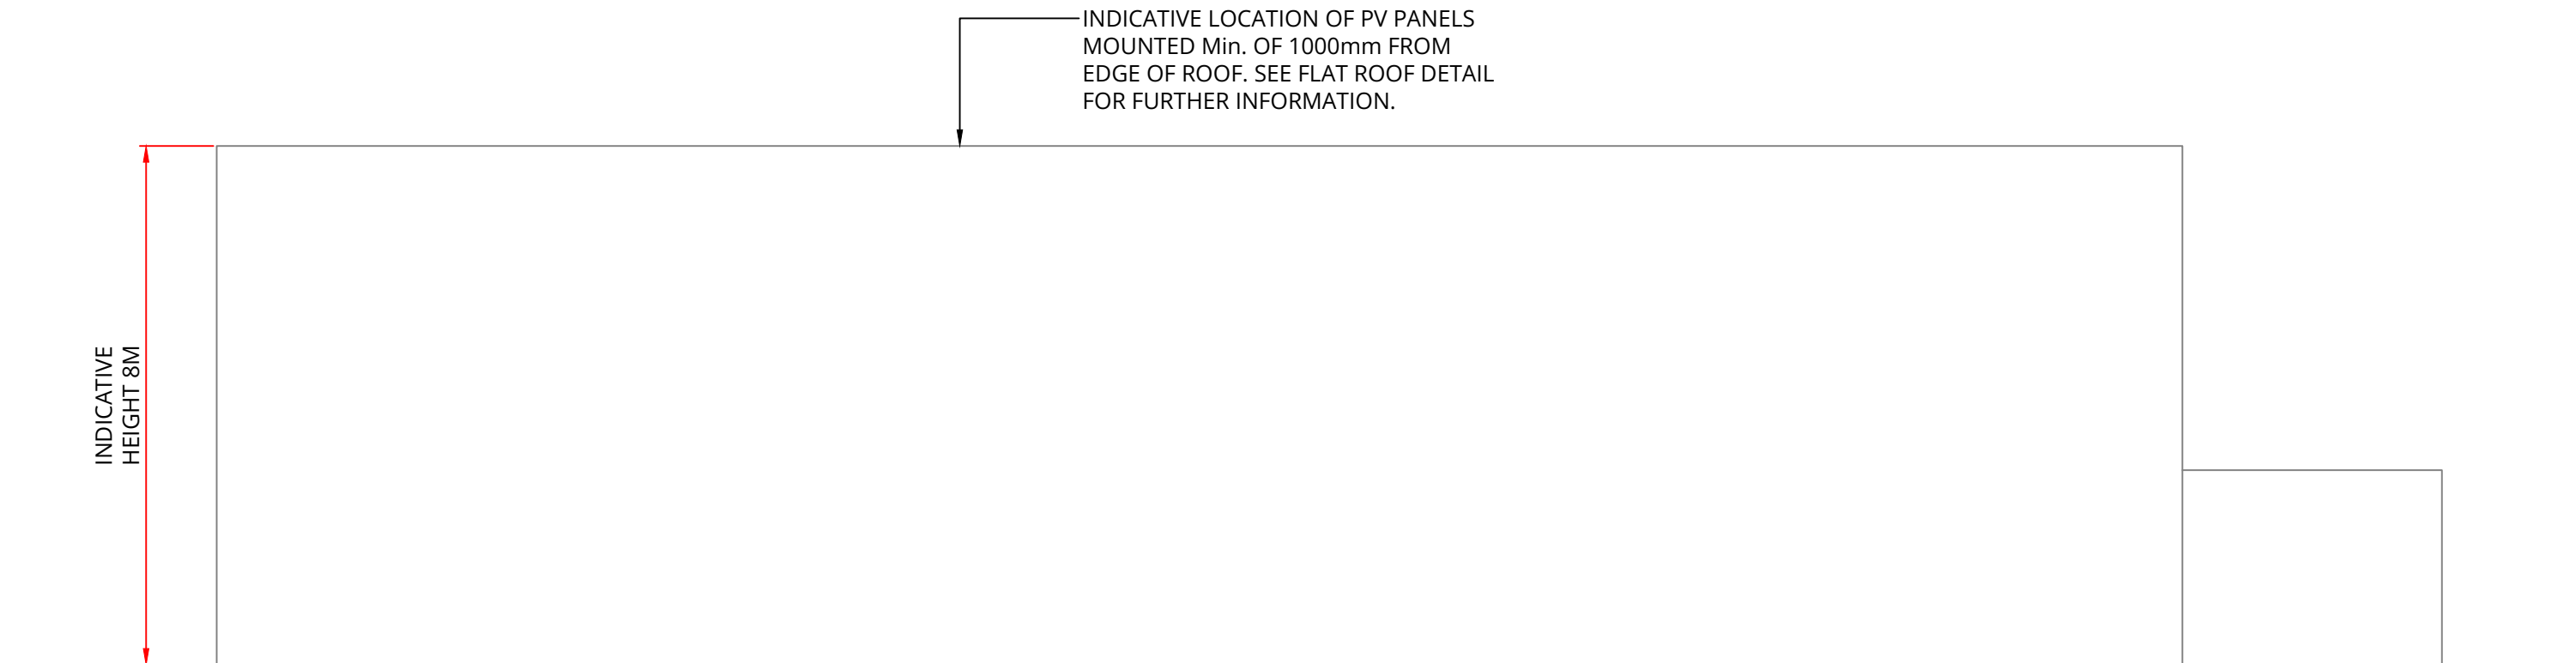


PROPOSED ELEVATION A

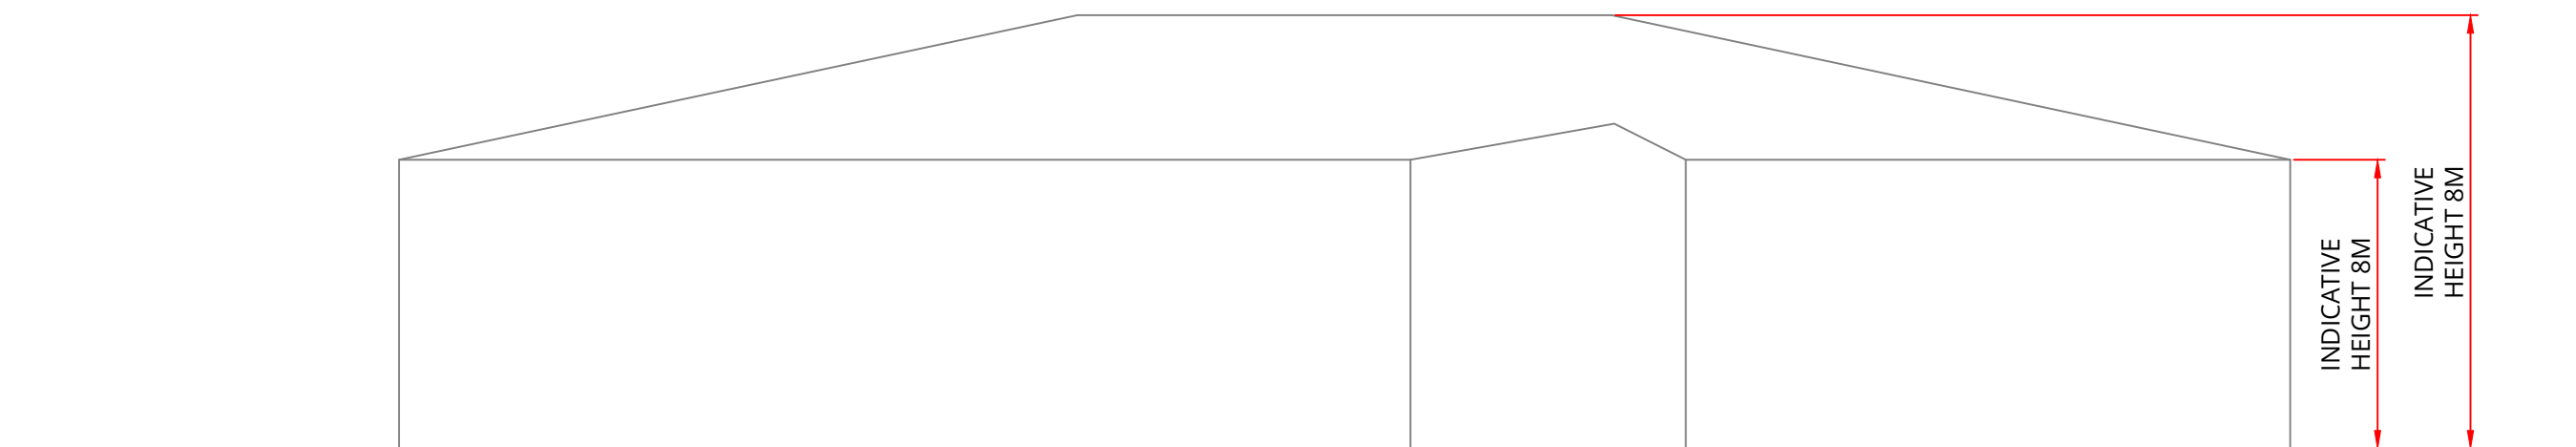

EXISTING ELEVATION B

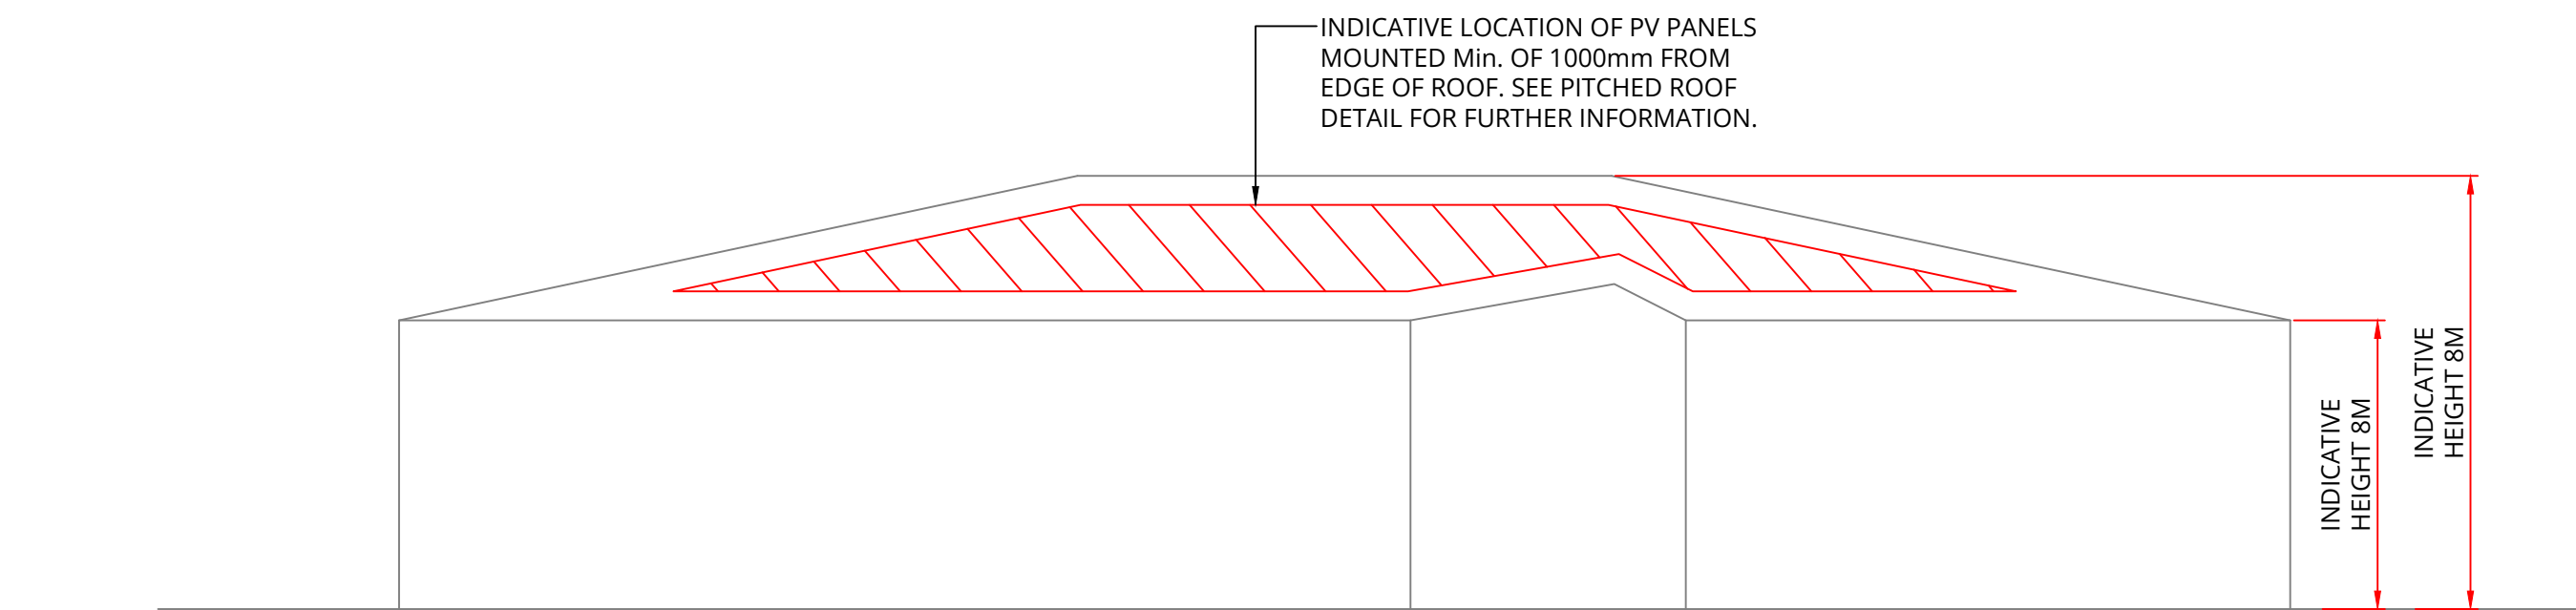

PROPOSED ELEVATION B

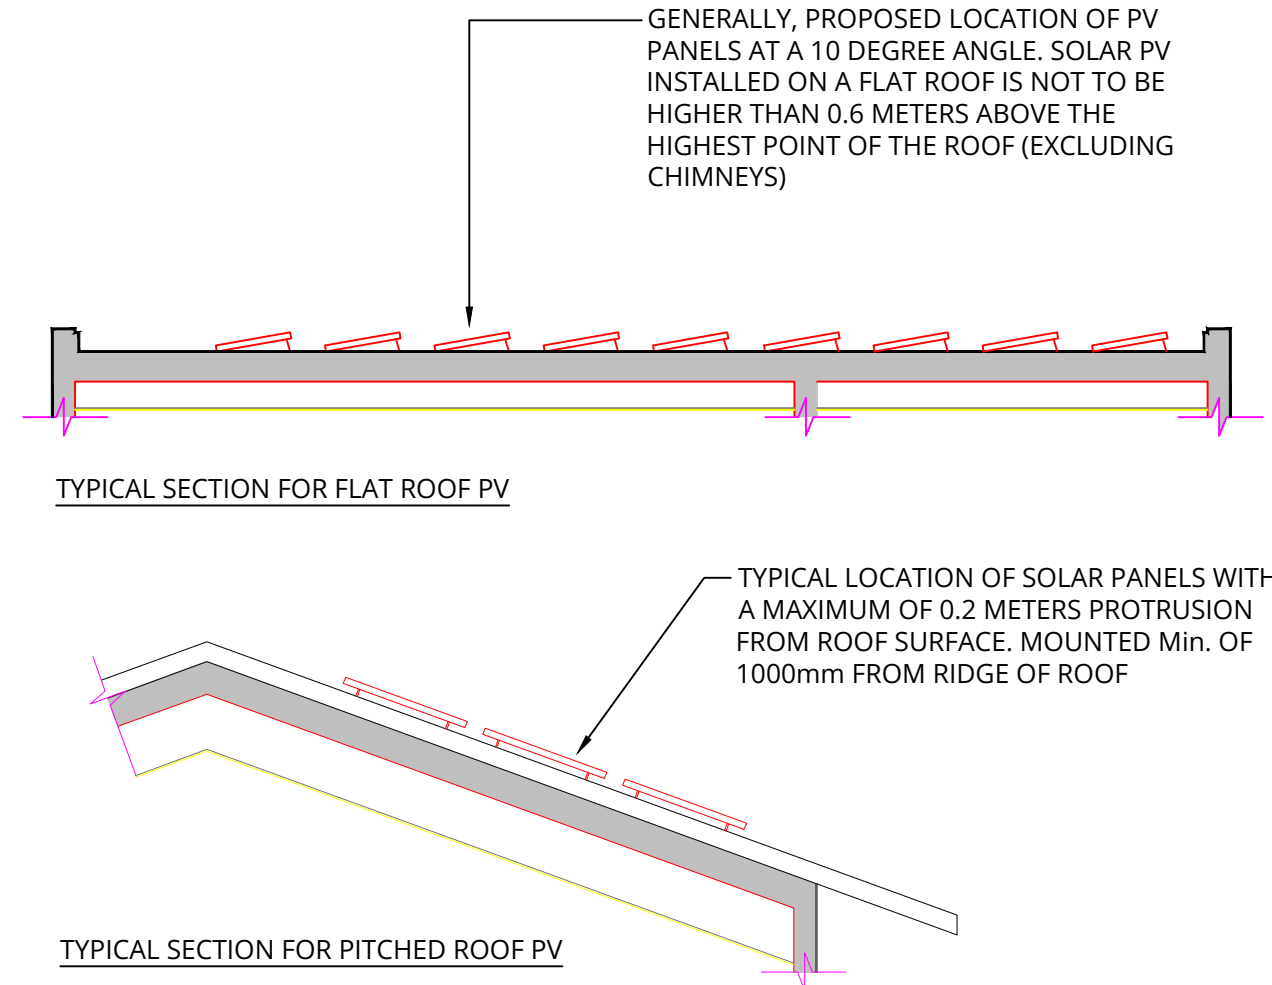


NOTES:
DO NOT SCALE FROM THIS DRAWING. ALL LEVELS, ANGLES AND DIMENSIONS TO BE CHECKED ON SITE PRIOR TO COMMENCEMENT OF WORKS.

THIS DRAWING IS TO BE READ IN CONJUNCTION WITH ALL RELEVANT BARKER ASSOCIATES DRAWINGS, SCHEMATICS, ARCHITECTS, STRUCTURAL AND ALL OTHER SERVICES DRAWINGS, SPECIFICATIONS AND SCHEDULES.

THE SOLAR PV INSTALLED ON THESE FLAT ROOFS WILL BE IN ACCORDANCE WITH PERMITTED DEVELOPMENT RIGHTS, AND ANY INSTALLED EQUIPMENT WILL NOT EXCEED 0.6M ABOVE THE HIGHEST POINT OF THE ROOF

THE SOLAR PV INSTALLED ON THIS PITCHED ROOF WILL BE IN ACCORDANCE WITH PERMITTED DEVELOPMENT RIGHTS, AND ANY INSTALLED EQUIPMENT WILL NOT EXCEED 0.2M BEYOND THE PLANE OF THE ROOF SLOPE

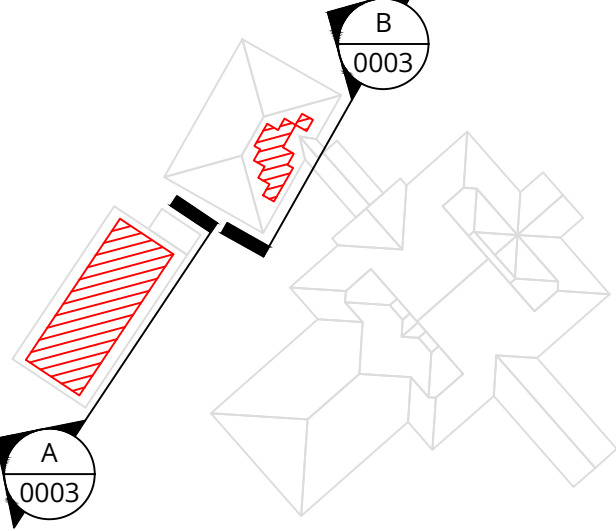

LOCATION PLAN

Drawing Status:			
PLANNING			
PL1	PLANNING ISSUE	Jul. 25	DH

Rev	Description	Date	By
-----	-------------	------	----



Majesty House, Avenue West Skyline 120,
Braintree Essex, CM77 7AA
T: 01279 647111
W: www.barker-associates.co.uk
E: mail@barker-associates.co.uk

© THIS DRAWING IS A COPYRIGHT OF BARKER ASSOCIATES.

Client	LOCATED PROPERTY LIMITED (LONDON)
--------	-----------------------------------

Project Title	GB ENERGY SOLAR PARTNERSHIP 'SOLAR PV PROGRAMME' BENCHILL ROAD, WYTHENSHAW, MANCHESTER, M22 8EJ
---------------	---

Drawing Title	EXISTING & PROPOSED ELEVATIONS
---------------	--------------------------------

ELECTRICAL SERVICES

Project No. P25-0347	Date Jul. 25	Drawn JT	Checked SG
Scale: 1:100@A1	Status SO	Revision	PL1
Drawing Number NZAP-BA-ZZ-ZZ-DR-E-0003			

