



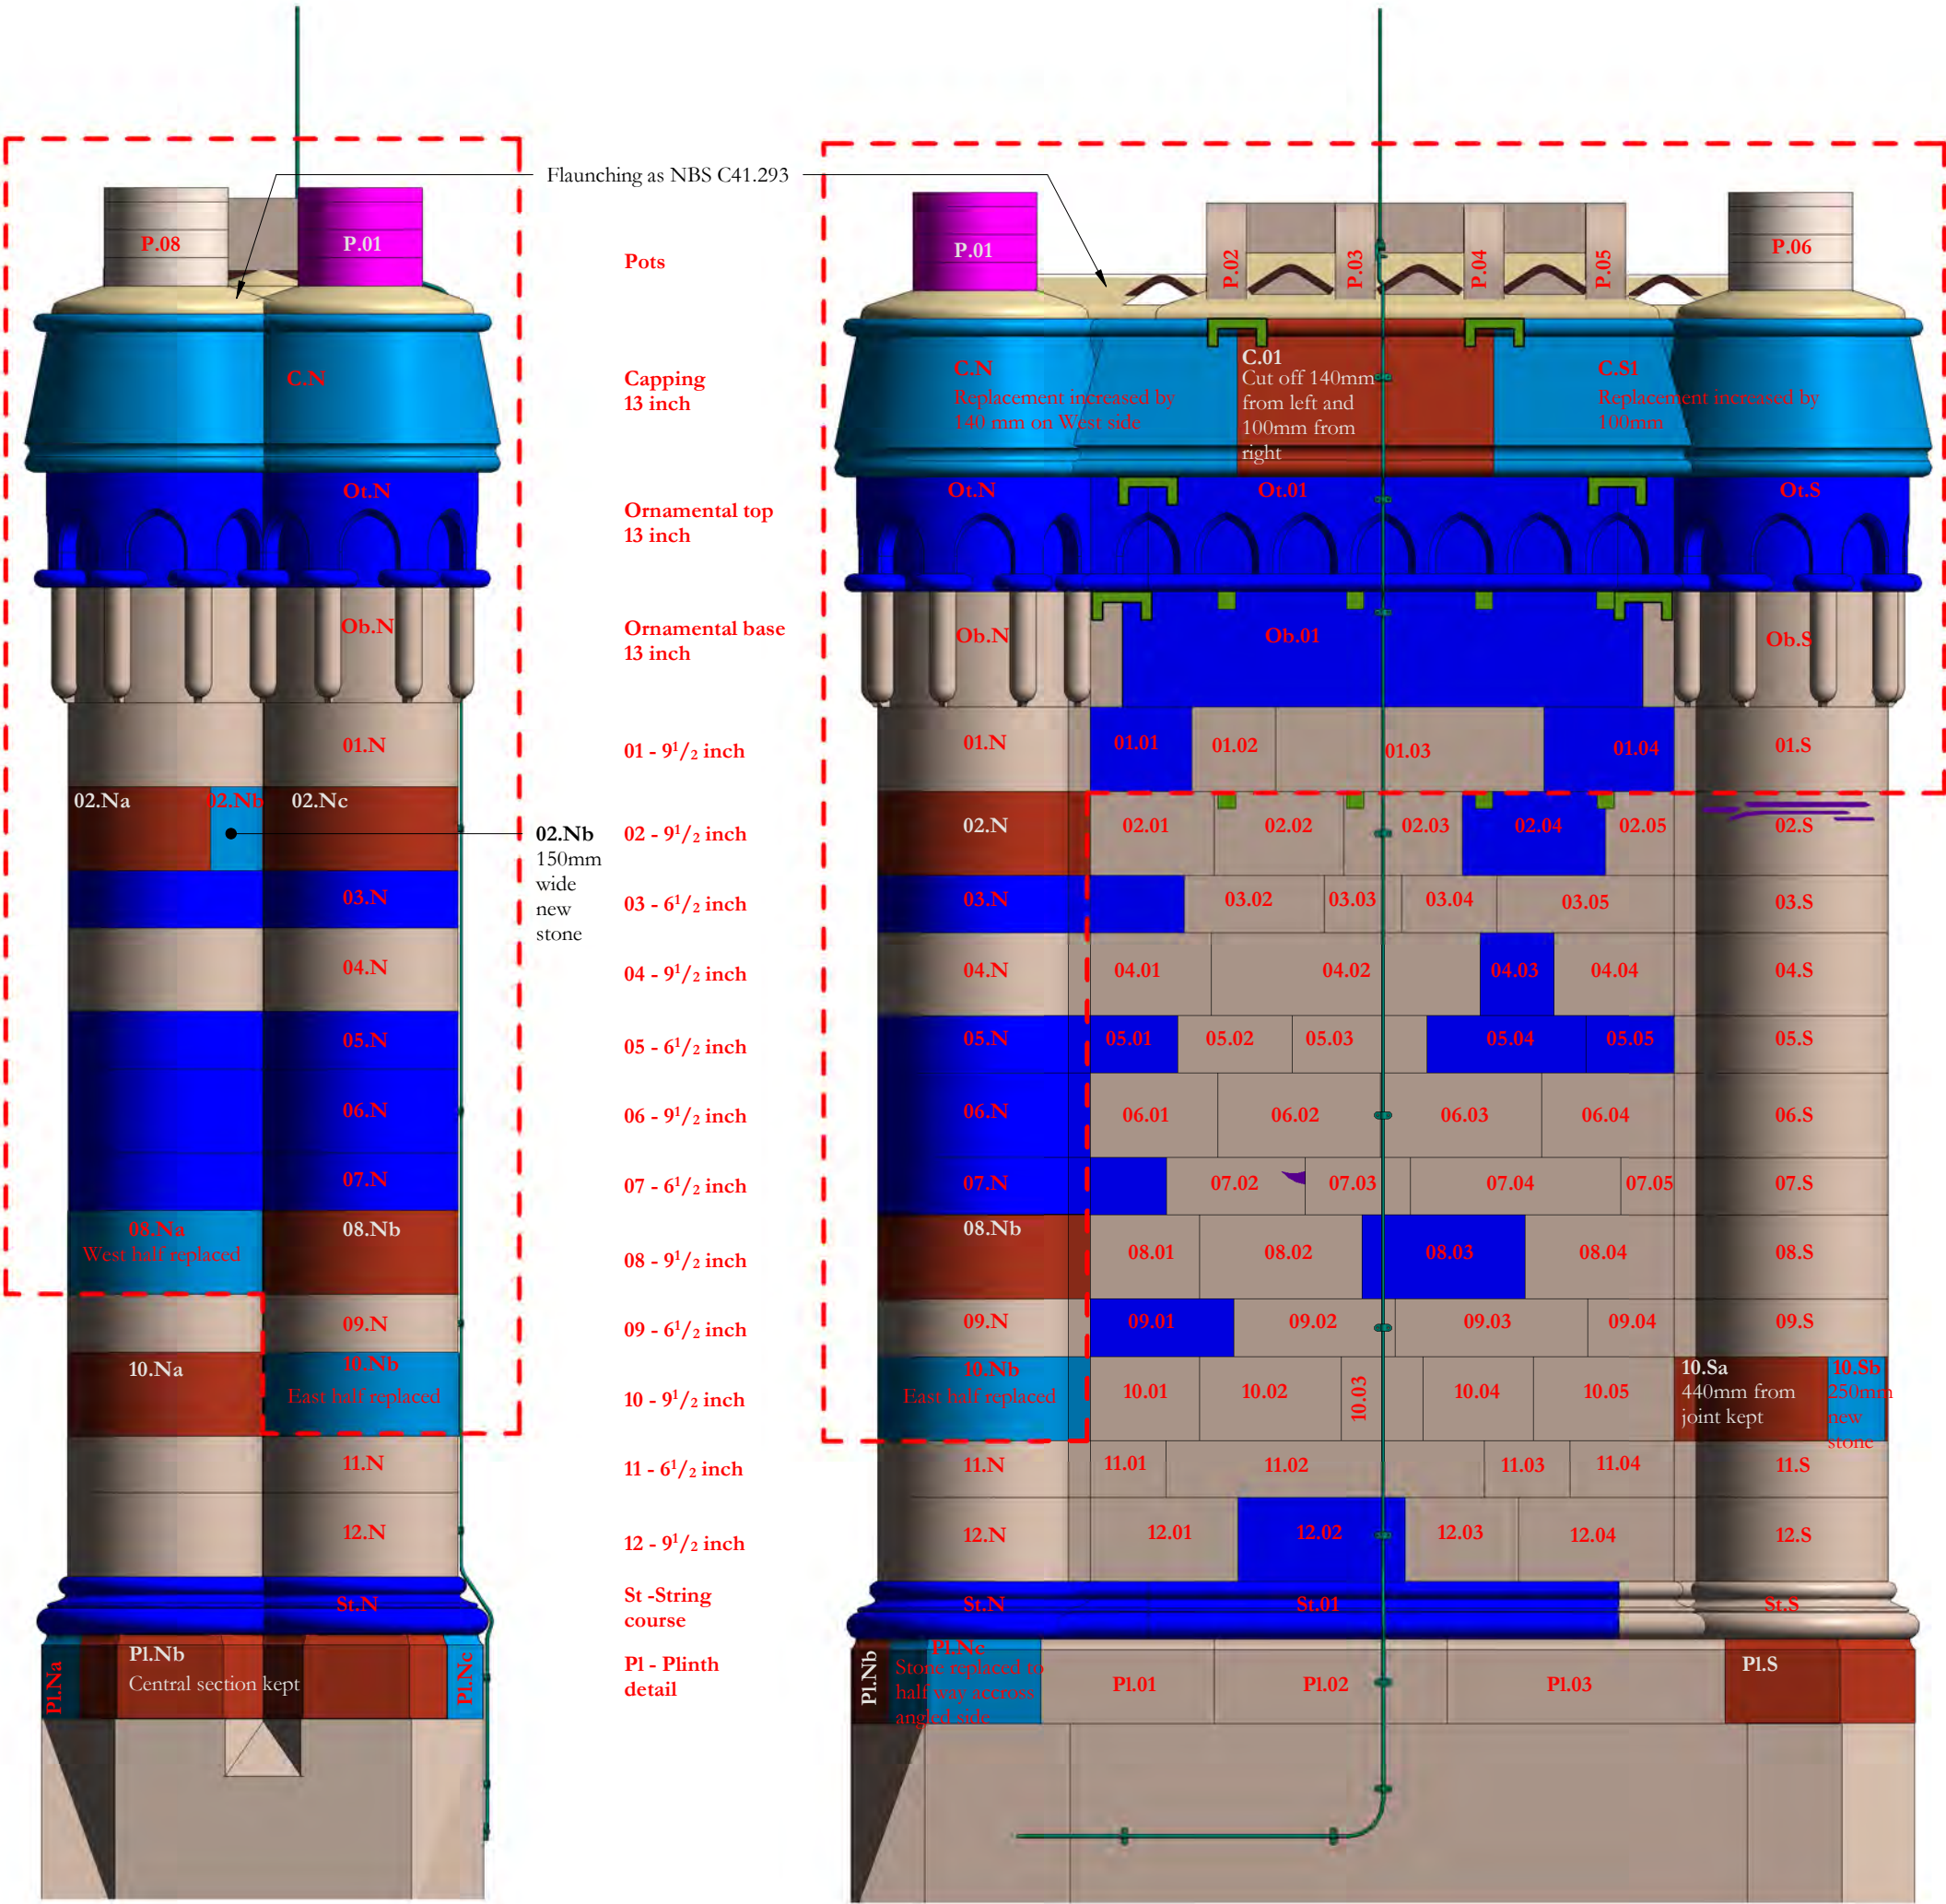

CS06 North
1 : 20

CS06 West
1 : 20

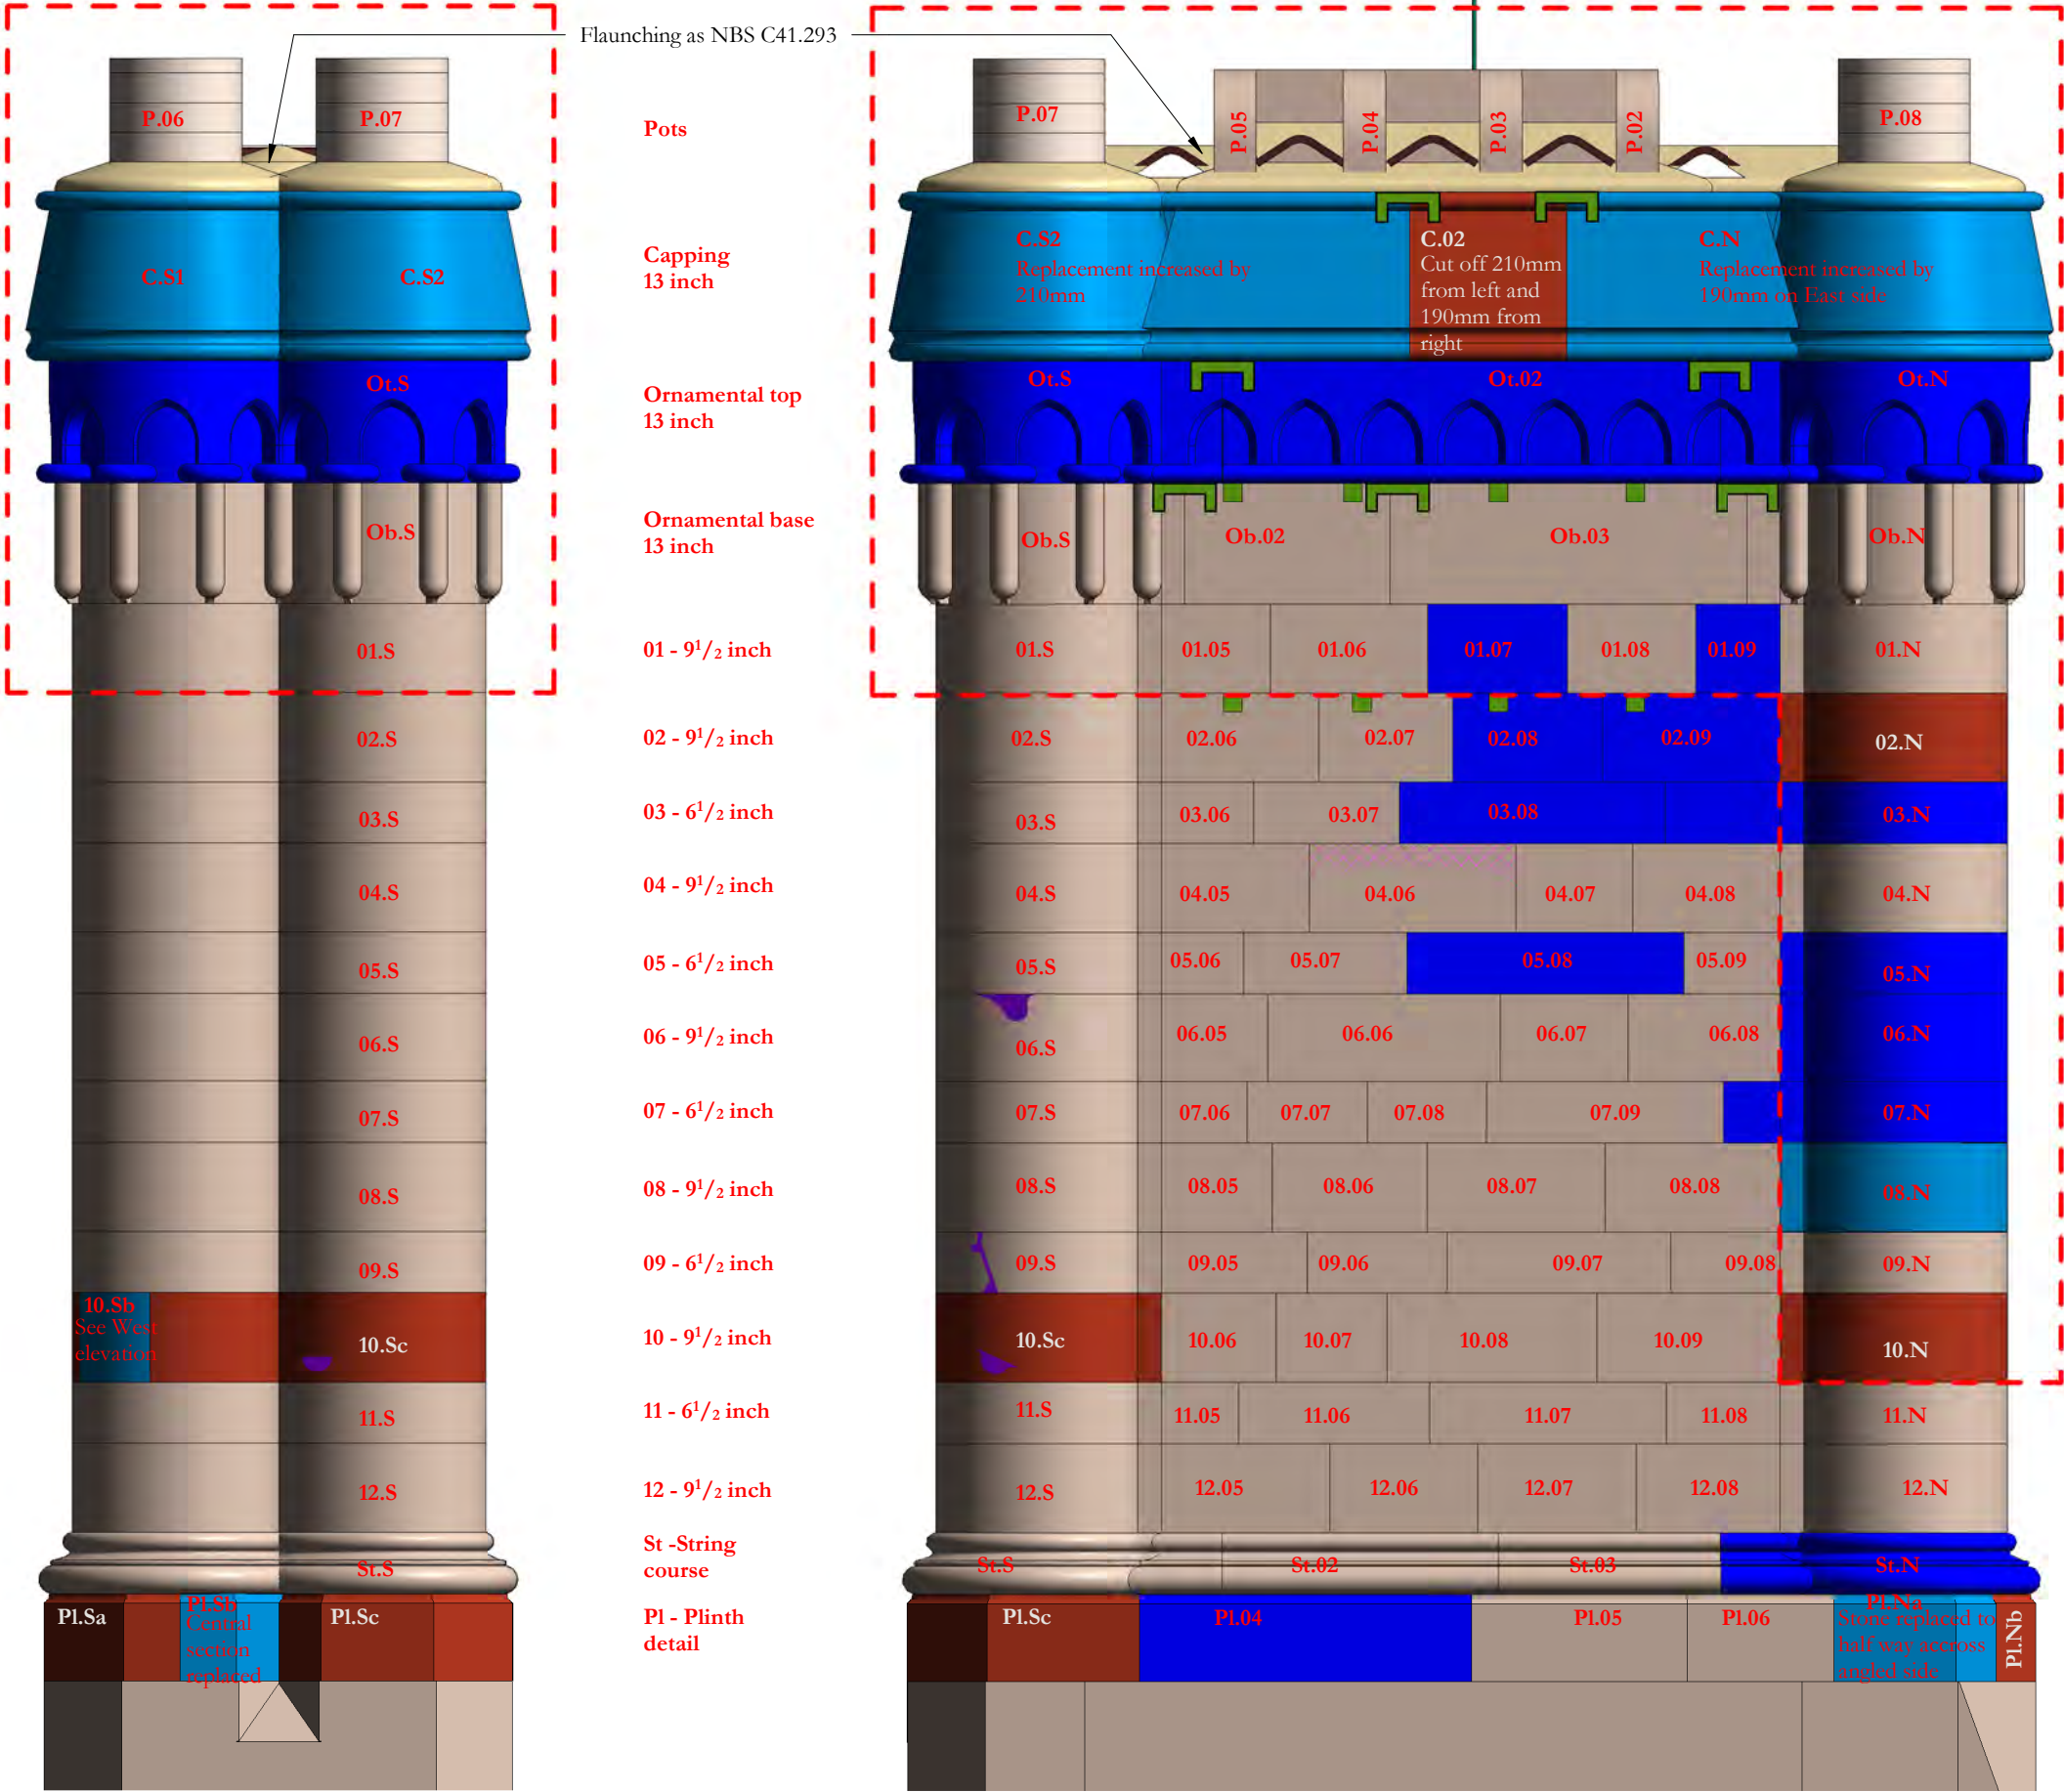


CS06 South
1 : 20



CS06 East
1 : 20

Revision 02: Circular flue component 07.N to be replaced and combined with 07.01 and 07.10 to form tie to main body of chimney. Components 03.N, 03.01 and 03.09 combined into one component to tie flue to main body of chimney. Bronze cramps added across feathers to section of chimney to be rebuilt. Lightning protection added.

Revision 01: Drawing updated post validation survey

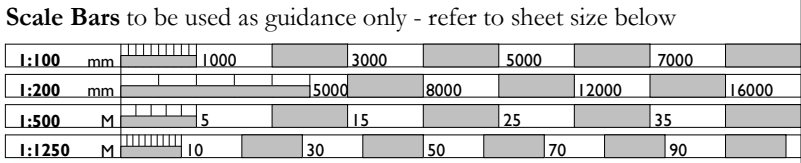

Notes:
Drawings are based on survey data and may not accurately represent what is physically present.
Do not scale from this drawing. All dimensions are to be verified on site before proceeding with the work.
All dimensions are in millimeters unless noted otherwise.
Purcell shall be notified in writing of any discrepancies.

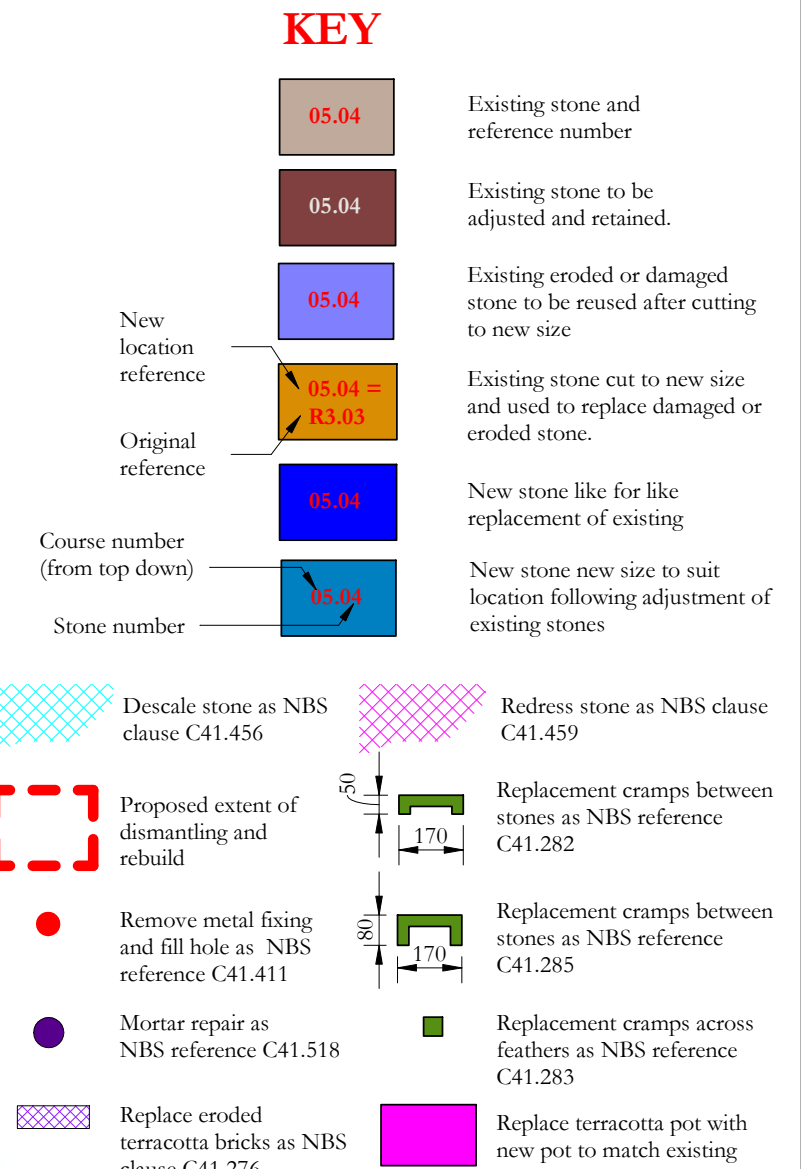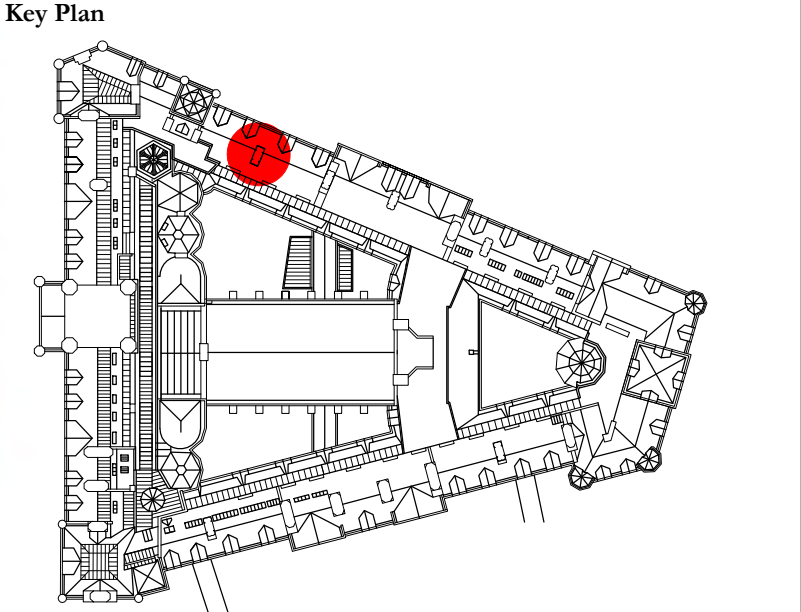

NOTES
Refer to NBS reference C41.321 for rebuilding chimneys.
Sections of chimney that are not rebuilt are to be reported as NBS reference C41.821 with brick sections reported as reference C41.822
The whole chimney is to be reported as NBS reference C41.805

02	04/01/2022	JC	GR	See note in revision cloud
01	17/06/2021	GR	TK	See note in revision cloud
-	28/05/2019	GR	SK	First Issue
ISSUE	DATE	APPROVED	DRAWN	DESCRIPTION

OUR TOWN HALL PROJECT

PURCELL

Project Office, Town Hall, MANCHESTER M60 2L1
+44 (0) 7970 097 432
www.purcelluk.com

PROJECT STATUS	Riba Stage 5
CLIENT	Manchester City Council
PROJECT	Our Town Hall
DRAWING TITLE	Chimney Number CS06 Proposed repairs
SIZE & SCALE	A1: 1:20
DRAWING STATUS	S4 - Construction
JOB NUMBER	236959
DRAWING NO.	OTH-PUR-TH-RF-DWG-A-4166 02
REV	