



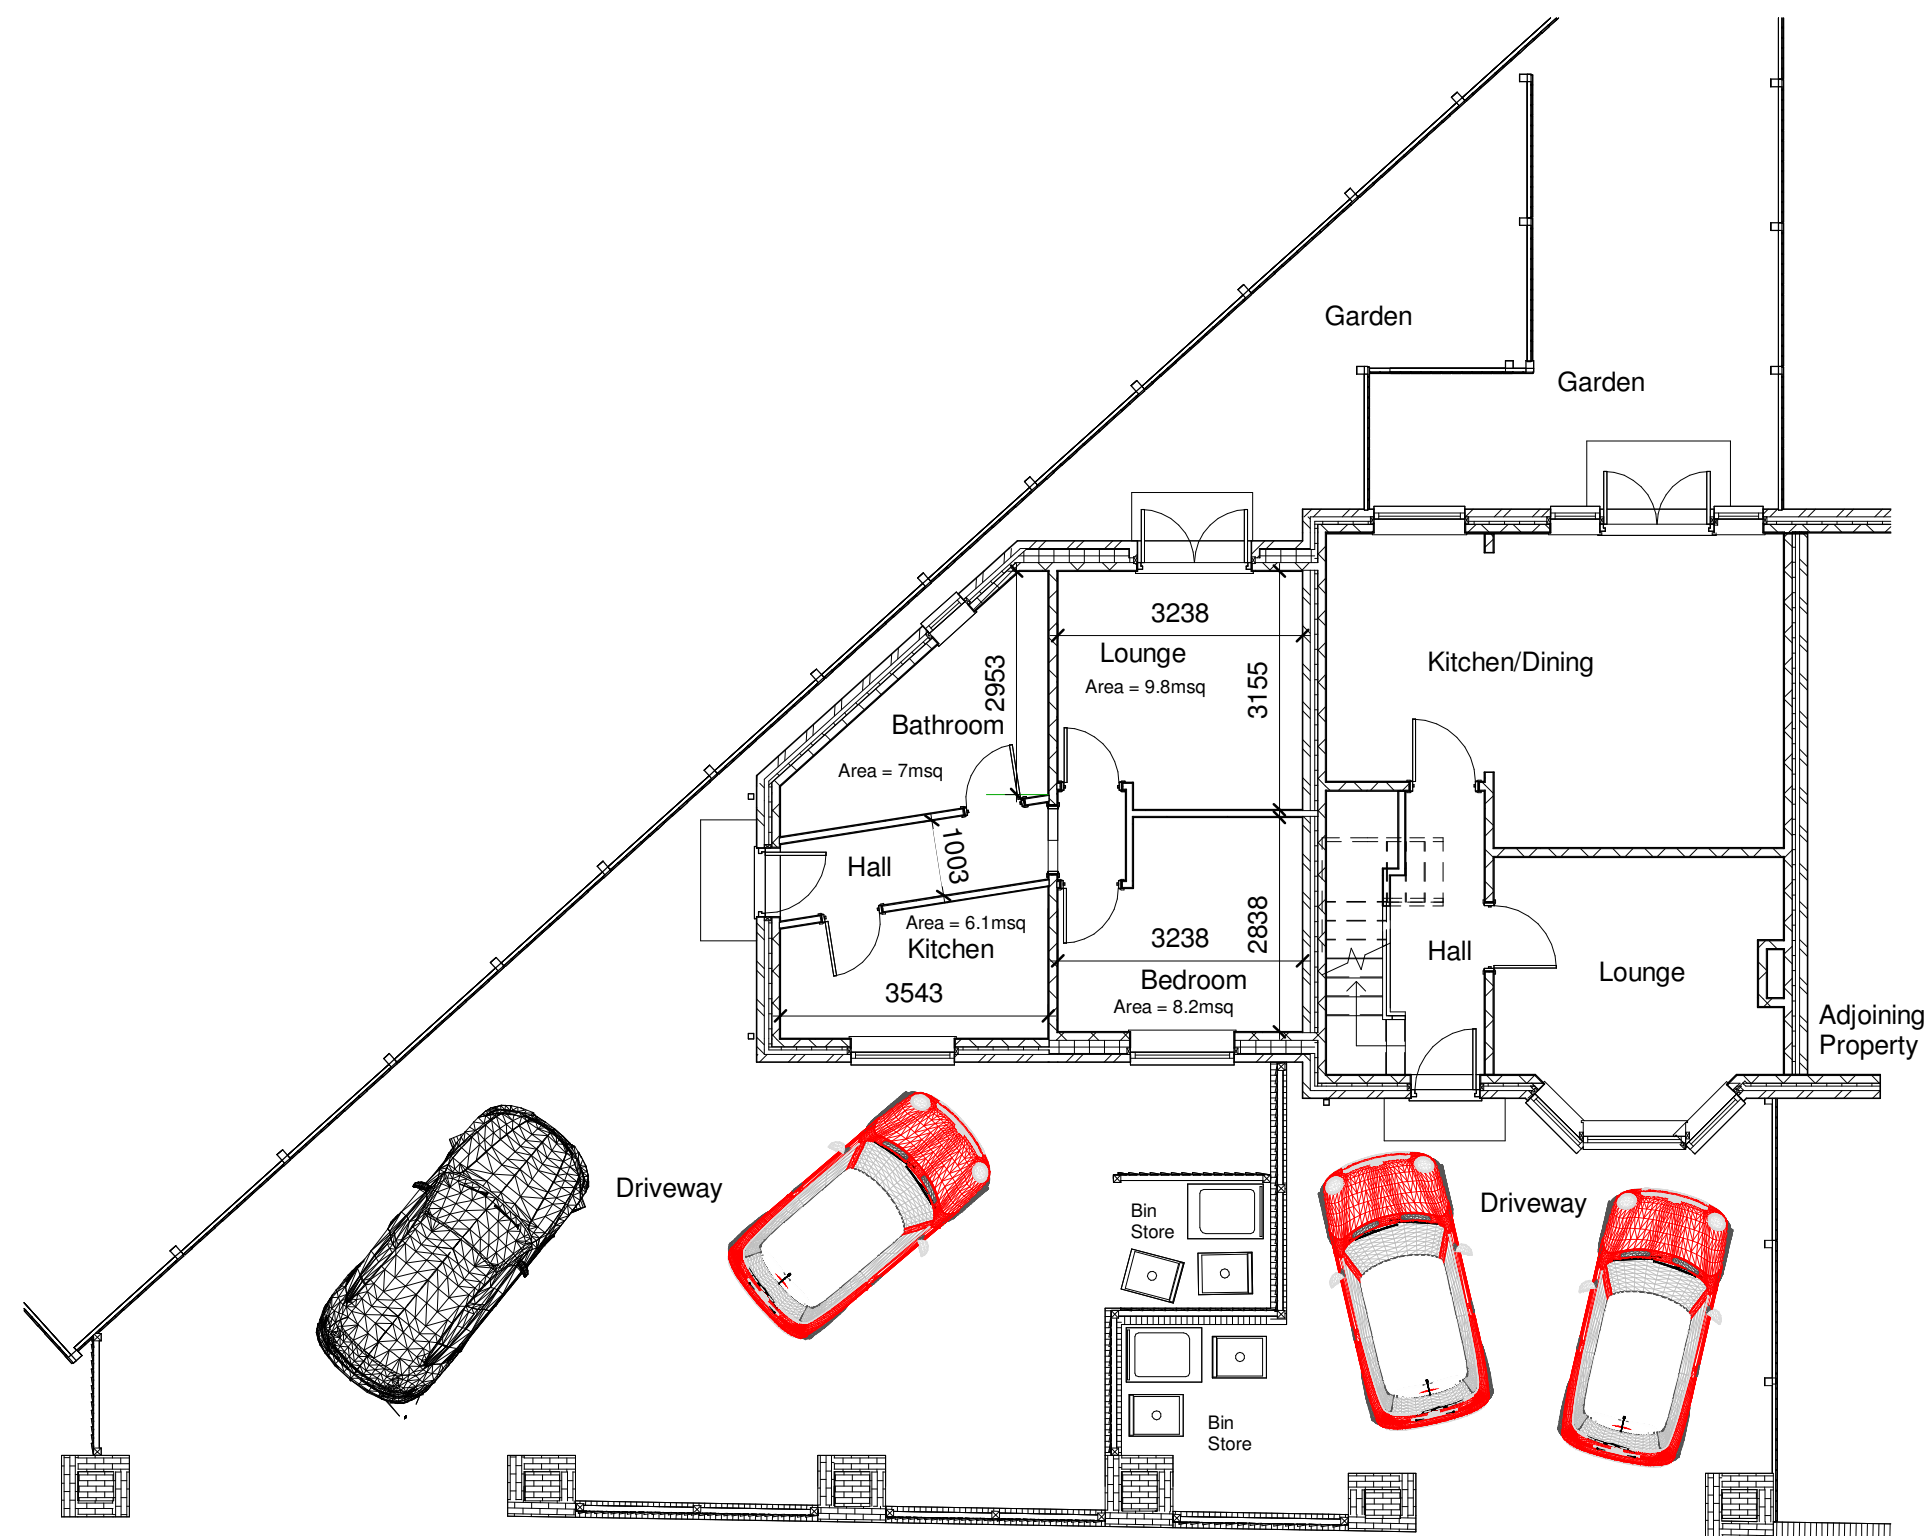

01 Proposed Ground Floor Plan

1 : 100
0 5 m
Scale Bar 1:100

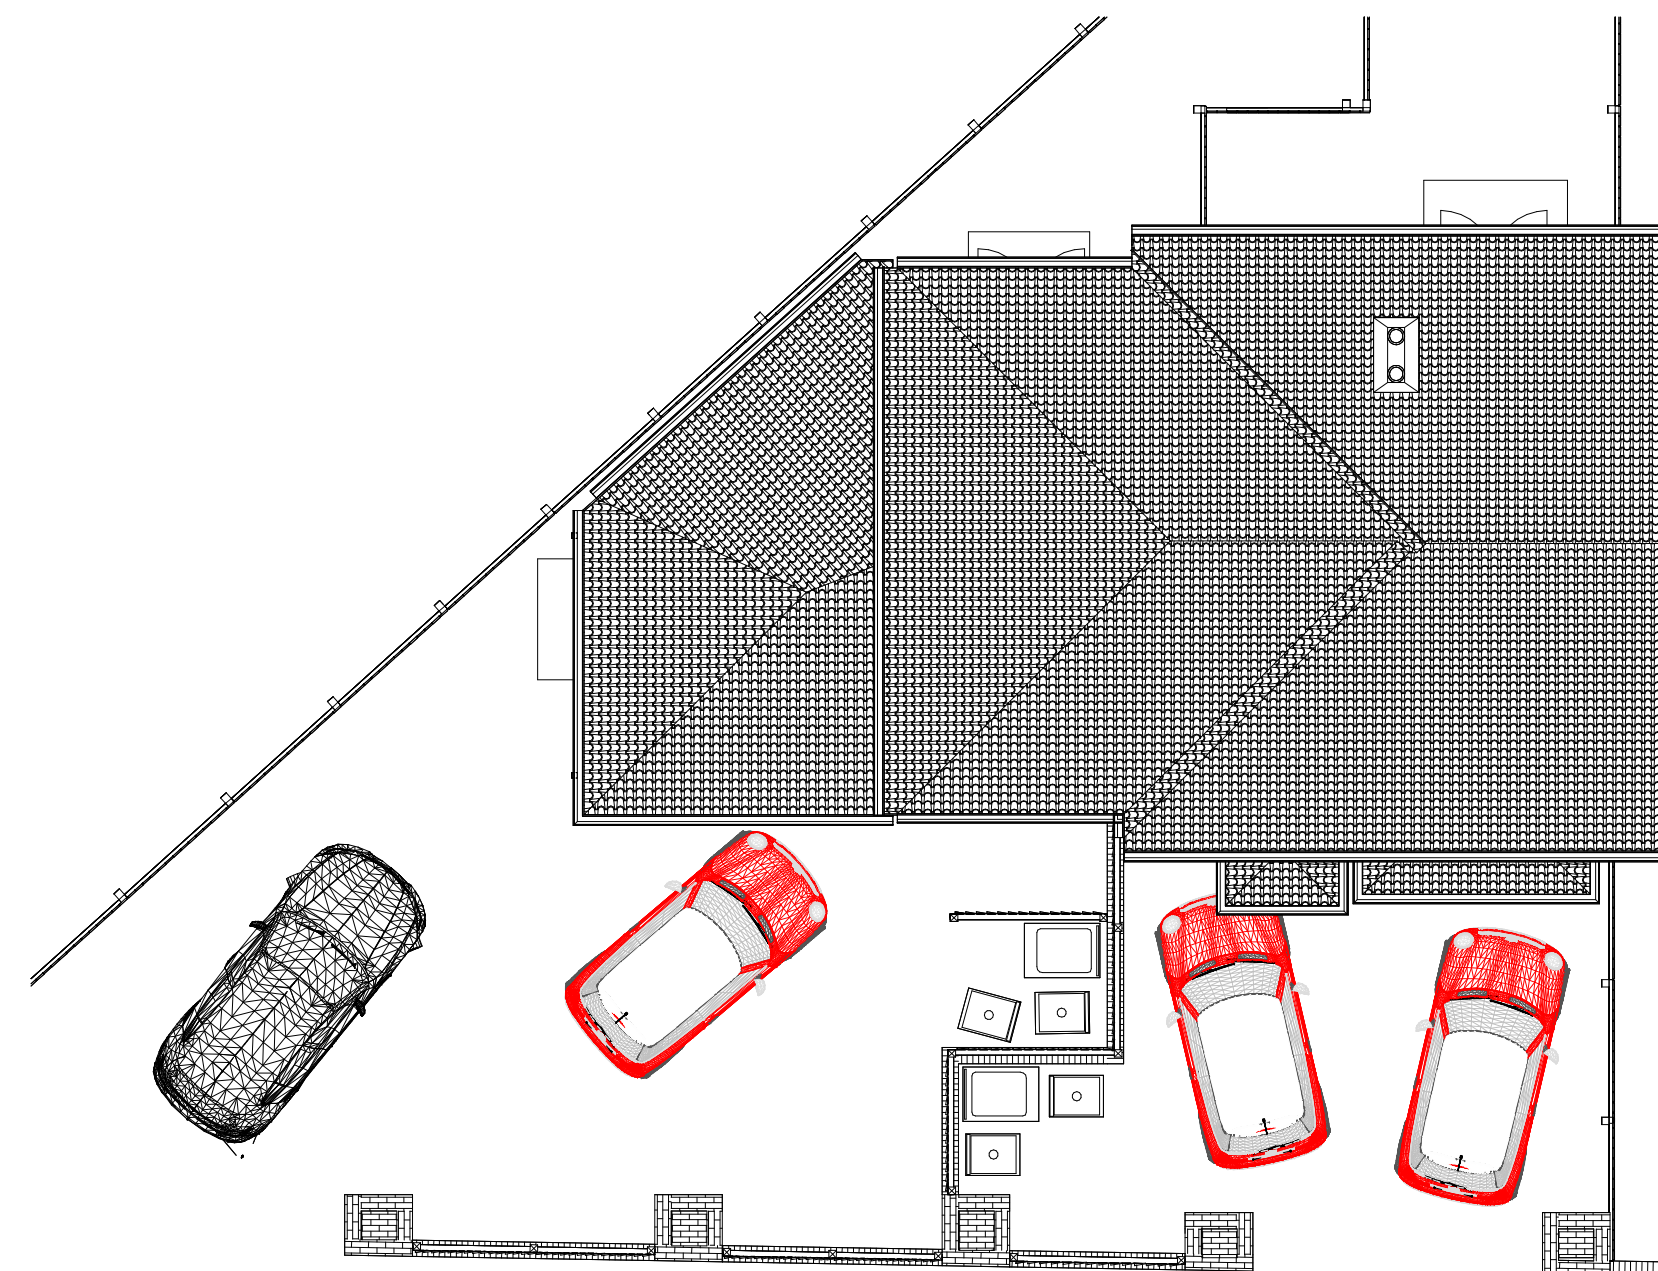

04 Proposed Roof Plan

1 : 100



Proposed Front Elevation

1 : 100



Proposed Rear Elevation

1 : 100



Proposed Side Elevation

1 : 100

SCALE
A2 DRAWING

Client:
Mr Kevin Harper
5 Westcroft Road
Burnage
Manchester
M19 1SU