


NOTE:
PLEASE REFER TO THE LATEST AVAILABLE
PATEK PHILIPPE DESIGN PLAN

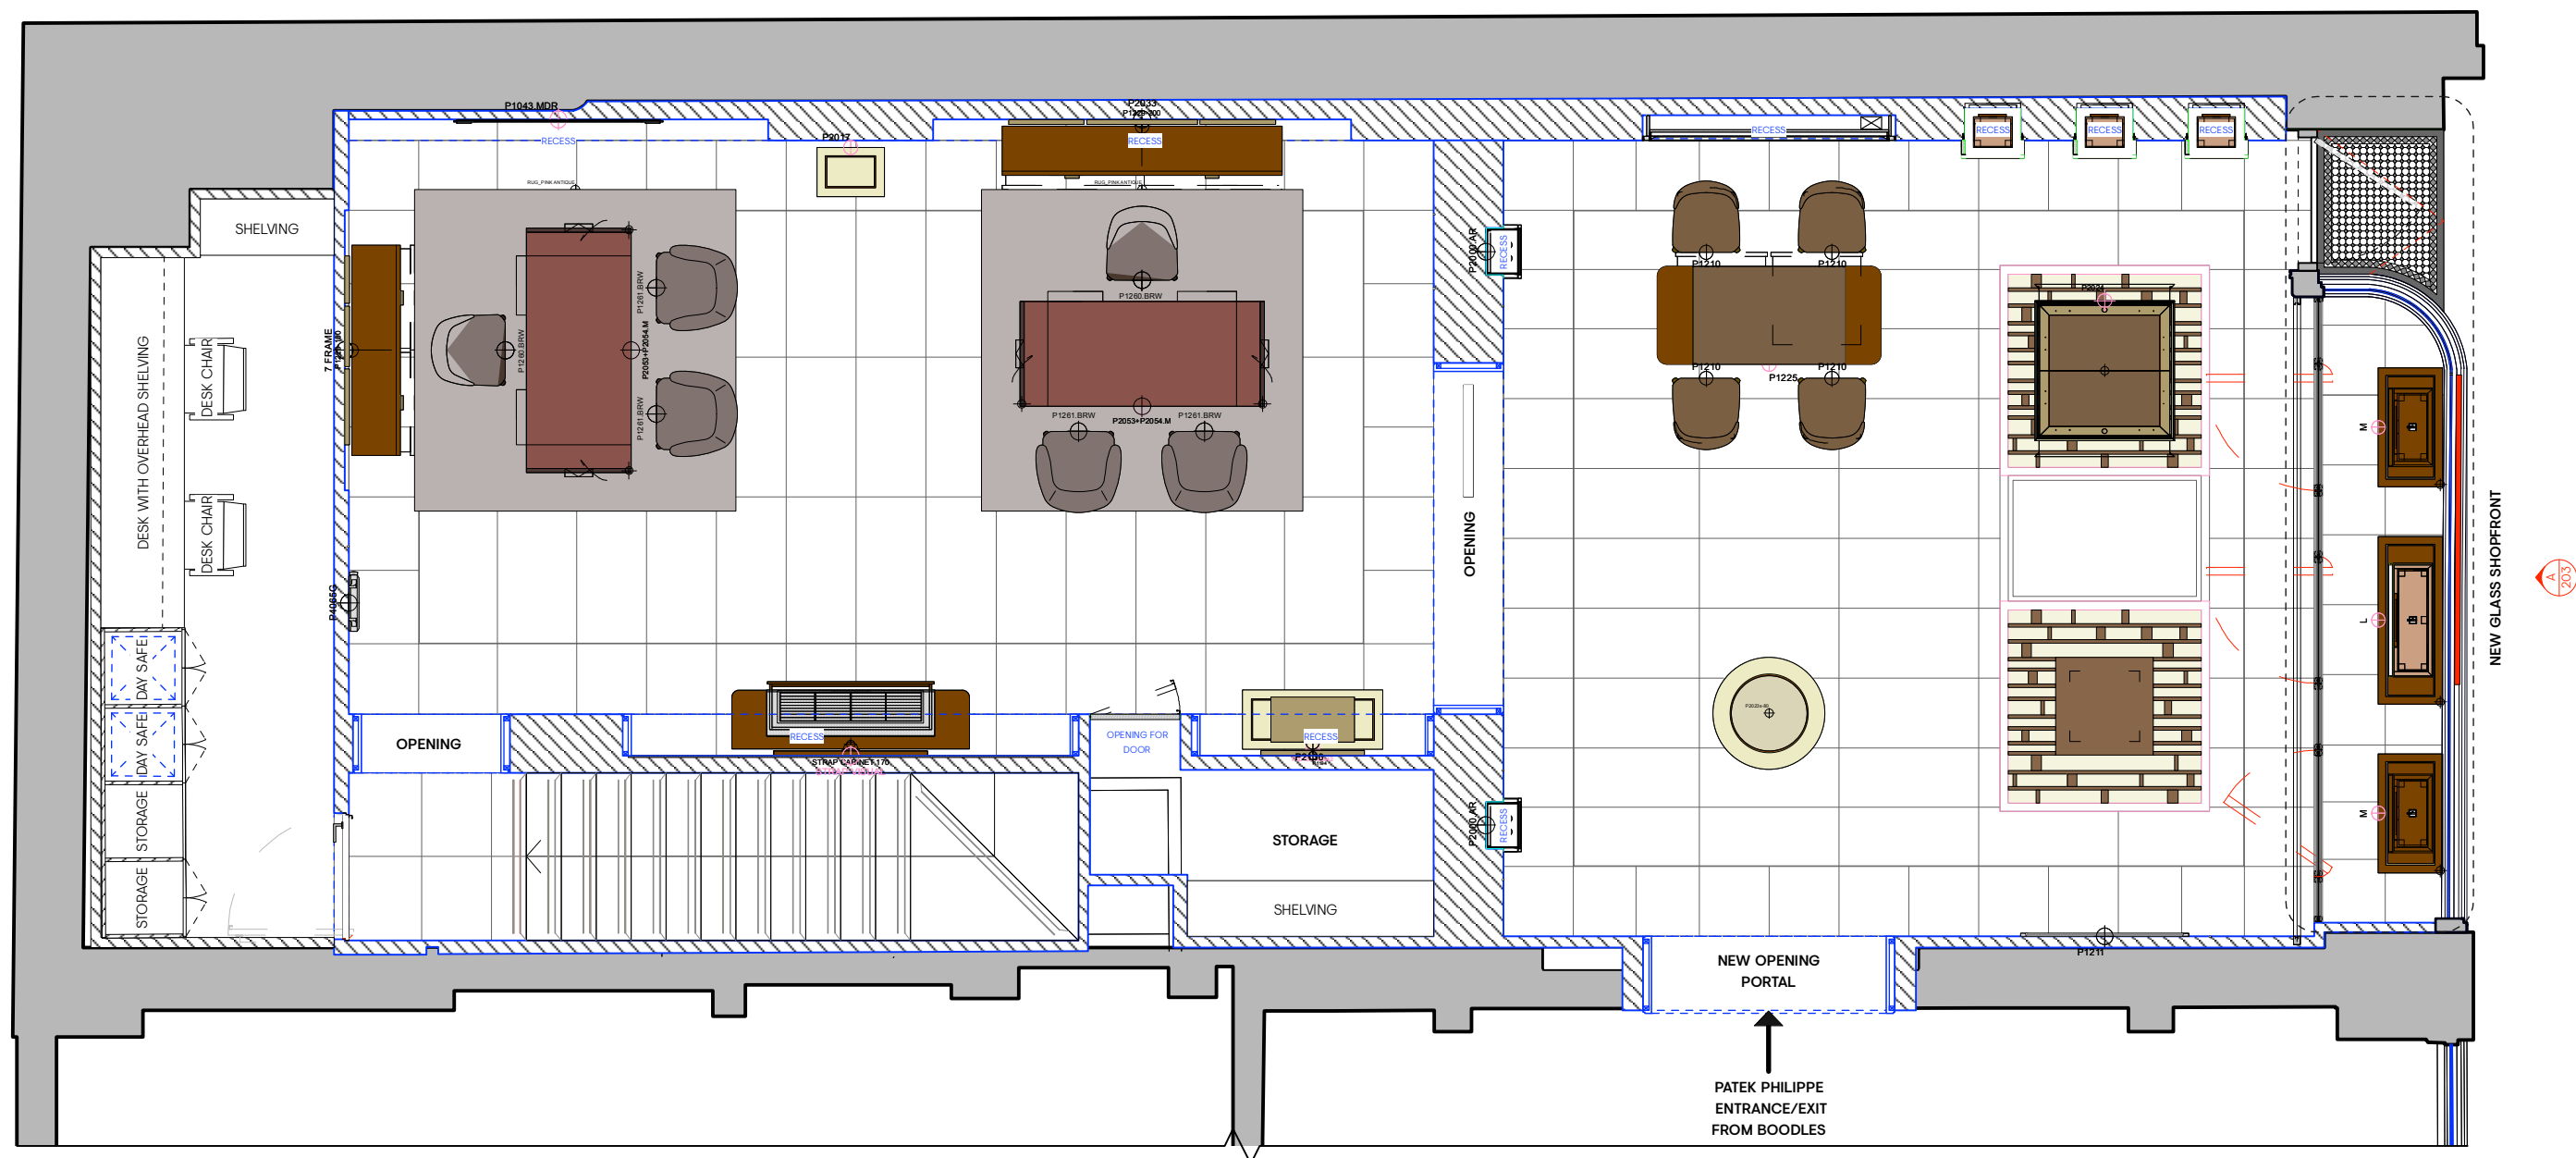

NOTE:
ALL DRAWINGS TO BE COORDINATED WITH
PATEK PHILIPPE & BENBOW
CONSTRUCTION DRAWINGS AND
SPECIFICATIONS.

1 WHITEBOX SETTING OUT
SCALE 1:50

PRELIMINARY

© gpstudio 2025 All rights reserved

6 BLUE LION PLACE, 237 LONG LANE, LONDON SE1 4PU

T +44 (0) 02 1620 1100
www.apstudio.co.uk

© gpstudio 2025

Disclaimer

This drawing is the property of gdstudio. Copyright is reserved by them and the drawing is issued on the condition that it is not copied, reproduced or disclosed to any unauthorised person, wholly or in part, without the consent in writing of gdstudio. Do not scale from this drawing. All dimensions to be verified prior to manufacture and construction. Any discrepancies to be reported immediately.

NOTES:
DIMENSIONS ARE INDICATIVE ONLY. ALL
DIMENSIONS TO BE CONFIRMED ON SITE.

0 0.5 1 1.5 2 M

SCALE 1:50



Revisions

Client	BOODLES X PP
Project	MANCHESTER
Site address	17 King St, Manchester M2 6AW

Date	11.02.2025
Scale	1:50

Drawing title

GF PLAN | PROPOSED
PATEK PHILIPPE GA
LAYOUT

Project number Drawing number

1173	103LBC
------	--------