


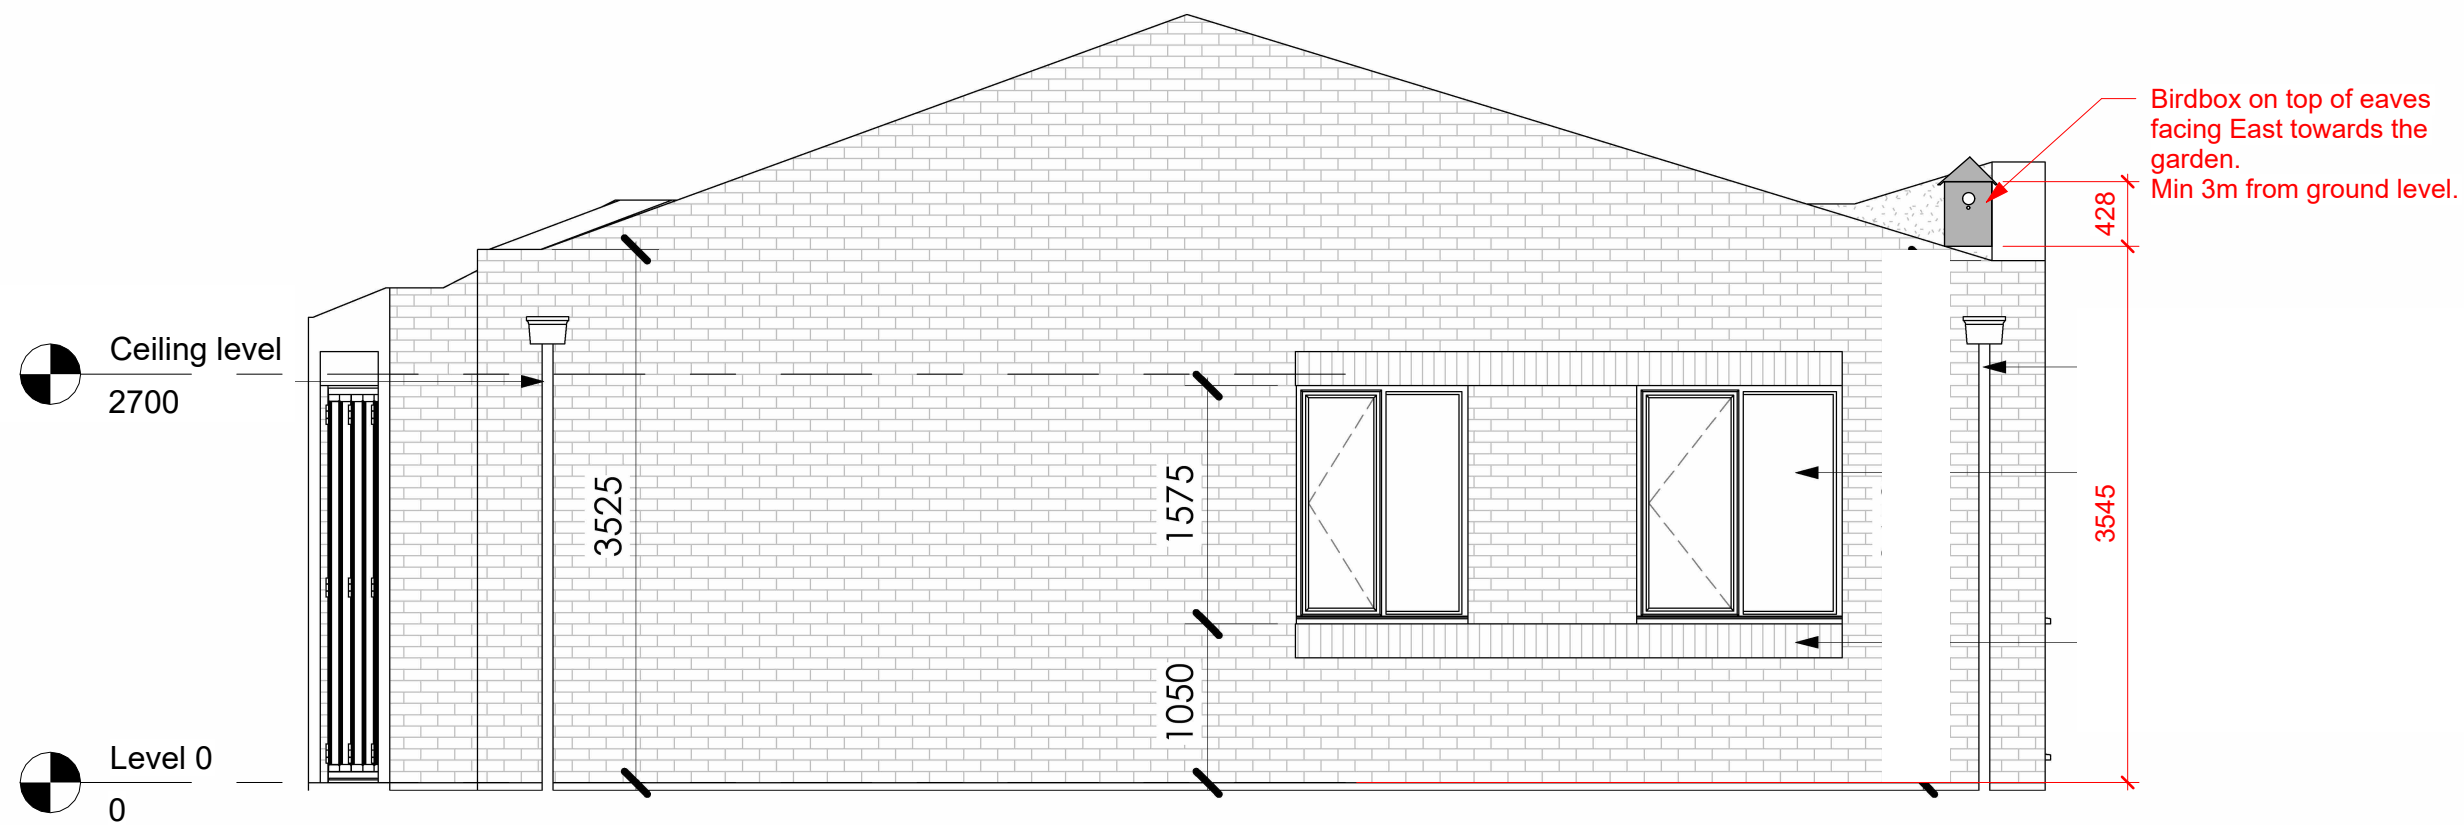

Rev	Date	Description

Client	Arjan Kadriu		
Job	Old market street		
Drawing title	Birdbox		
Project number	A1020	PL11	Rev
Scale	1 : 50	@ A3	
Date	06/05/25		
Drawn by	QG	Checked by	QG