


The builder must check the site and the approved drawings before commencing the works and must take any working measurements as necessary. Any discrepancy in the drawing must be reported to the client .

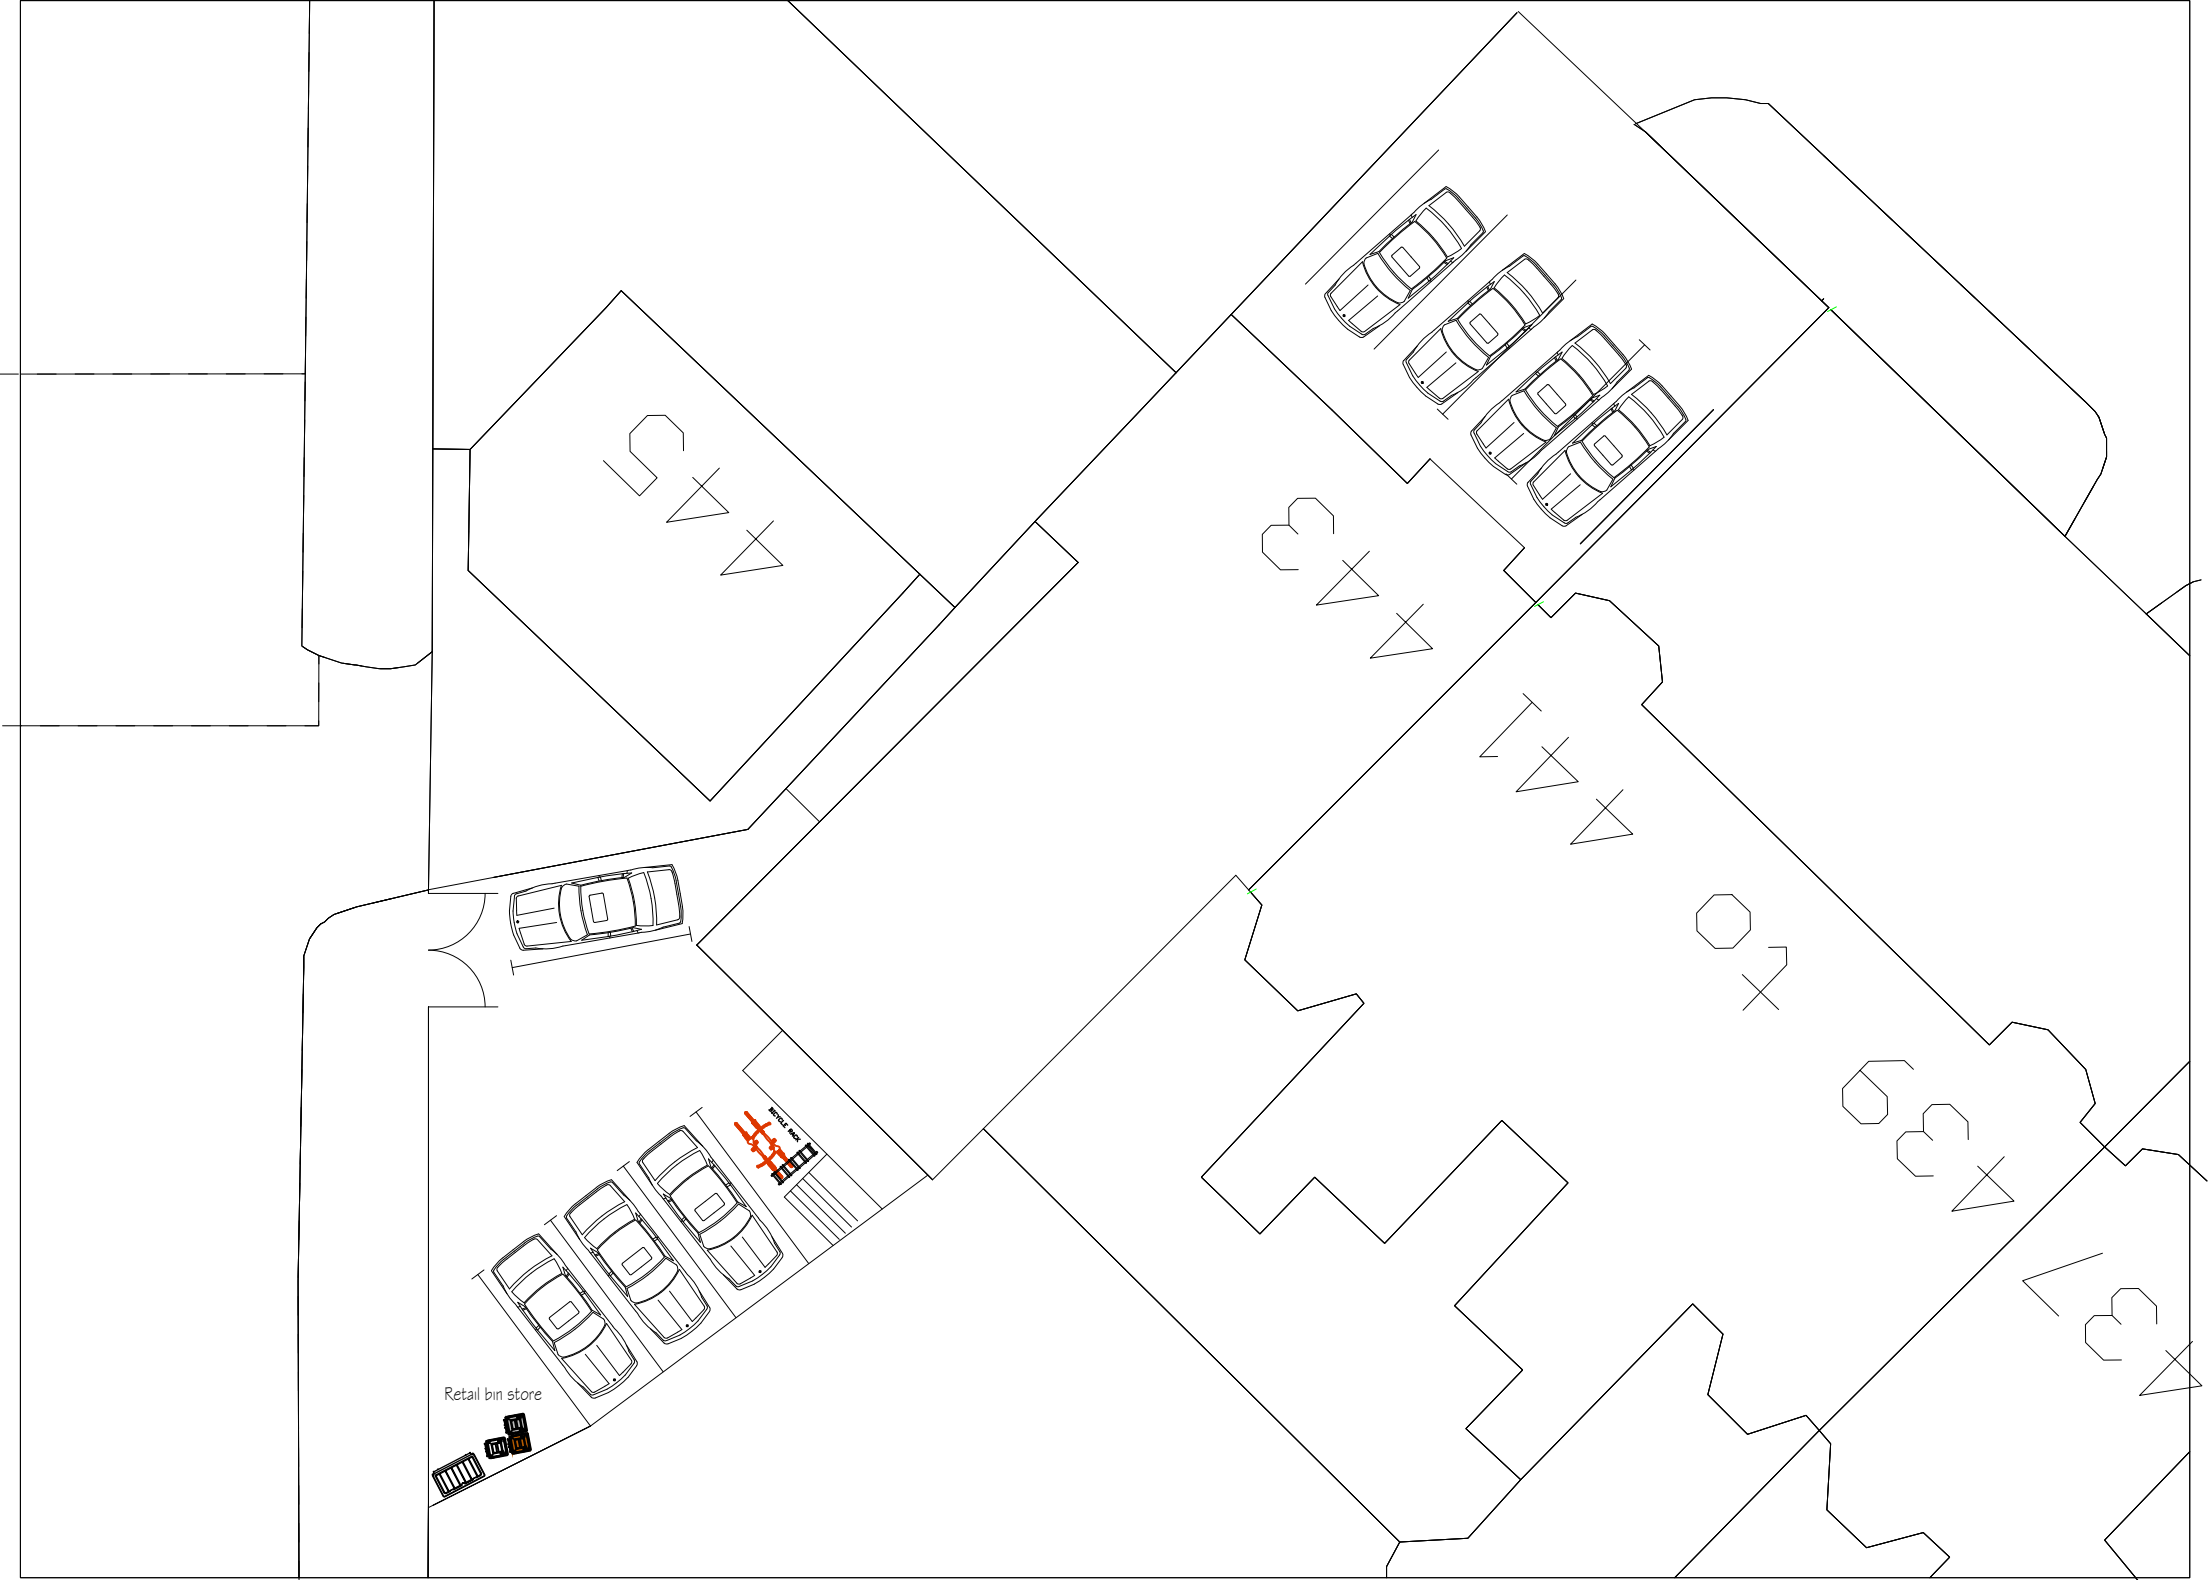

Key

- 240 Lt General Waste
- 240 Lt Dry Recycling glass / plastic
- 240 Lt Dry Food waste
- 1110 Lt Retail Unit

|     |          | REVISION    |  | initial |  |
|-----|----------|-------------|--|---------|--|
| no. | date     | description |  |         |  |
| A   | 11.09.24 | Planning    |  |         |  |
| B   | 03.06.25 | Planning    |  |         |  |
|     |          |             |  |         |  |
|     |          |             |  |         |  |
|     |          |             |  |         |  |

**HSH**  
Engineering Design Services Ltd  
428 Cheetham Hill Road Cheetham Manchester  
M8 9LE. UK 01617956385,07940197333

|                                                      |                                                                     |              |            |
|------------------------------------------------------|---------------------------------------------------------------------|--------------|------------|
| project title                                        | Proposed Sub Division of a Commercial Units into Individual Units . |              |            |
| client                                               |                                                                     |              |            |
| dwg. title                                           | Bin Location & Carparking Plan                                      |              |            |
| dwg.no.                                              | sheet no.                                                           | scale.       | job no.    |
| 09B                                                  |                                                                     | 1:200        |            |
| 443 Cheetham Hill Road<br>Cheetham Manchester M8 OPF |                                                                     |              |            |
| drawn by.                                            | checked by.                                                         | approved by. | date       |
| TZ                                                   |                                                                     | -            | March 2023 |