

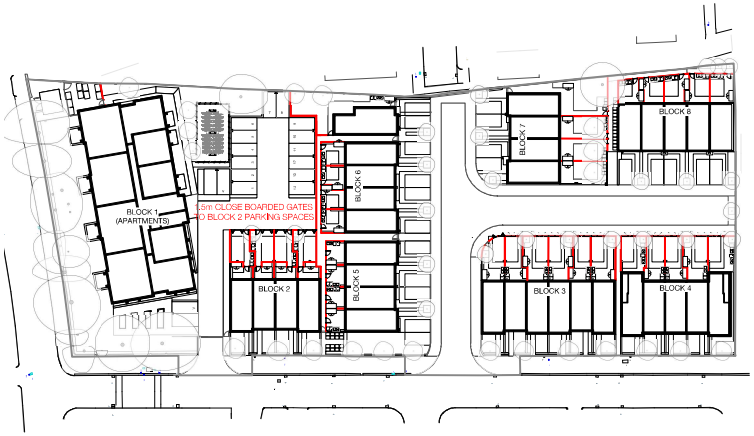



KEY PLAN
1:500@A1

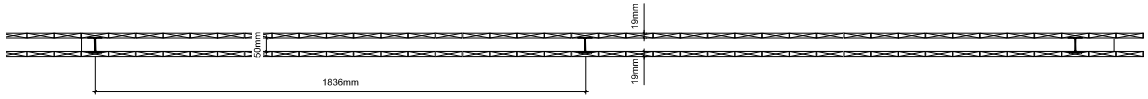

FENCE PLAN
1:10@A1

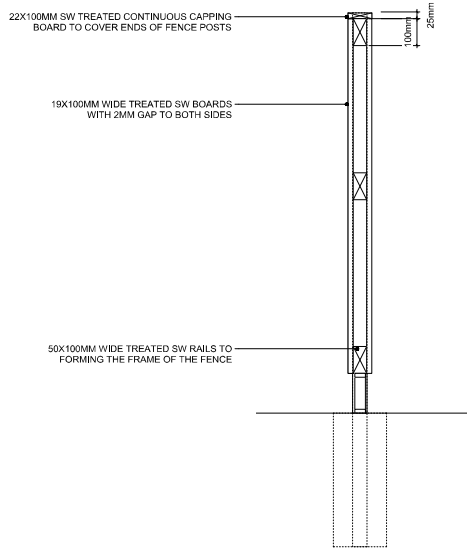

FENCE SECTION
1:10@A1

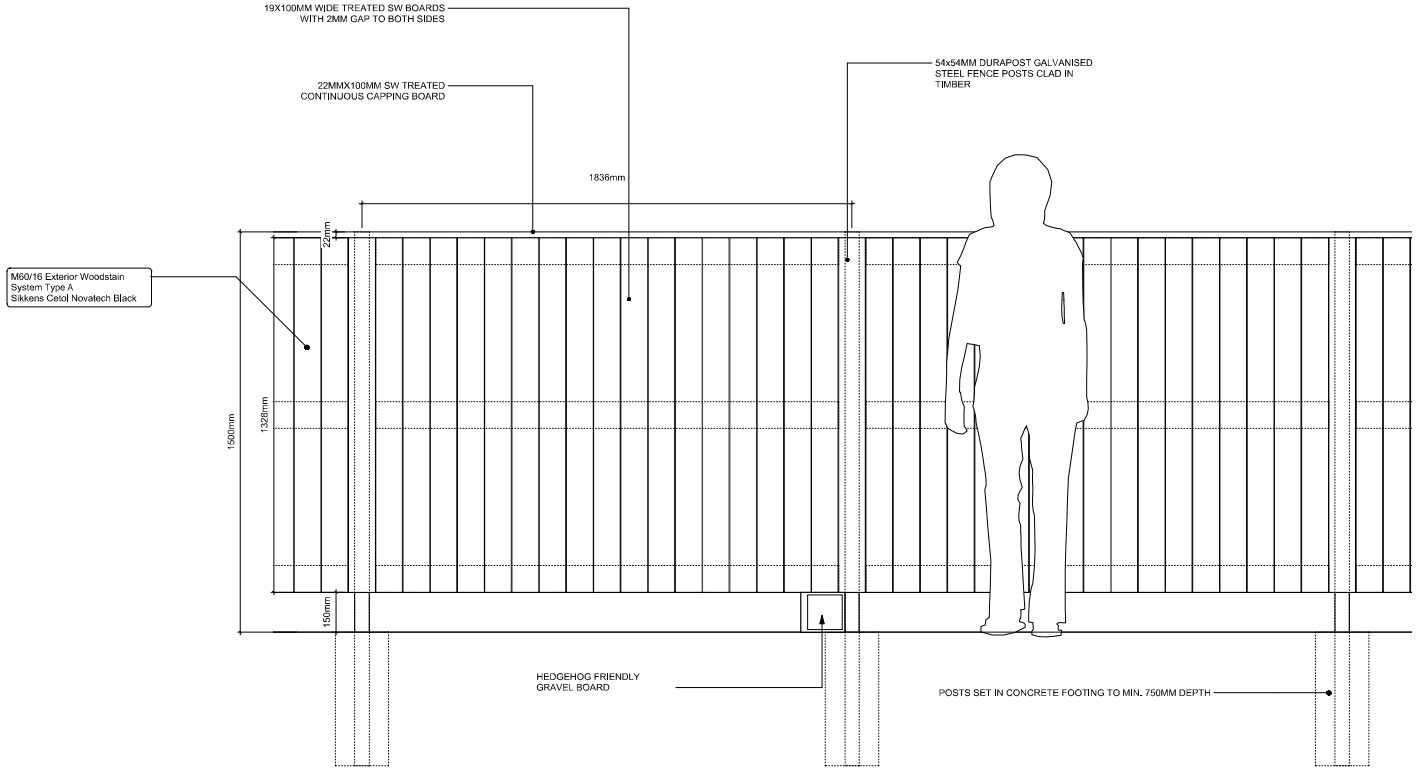

FENCE ELEVATION
1:10@A1

1.5M TIMBER FENCE
1:10 @ A1

CONSTRUCTION

IMPORTANT NOTES:

REVISION	DATE	DESCRIPTION
C	20/08/25	AMENDED FENCE TO BLOCK 2
B	29/06/25	AMENDED BIN STORE FENCE
A	28/05/25	REVISED FENCE POSTS TO GALVANISED STEEL

CLIENT: BRITANNIA GROUP
PROJECT: PROPOSED RESIDENTIAL DEVELOPMENT
ADDRESS: VICTORIA PARK PROBATION CENTRE
DRAWING TITLE: 1.5M TIMBER FENCE
SCALE: 1:10 @ A1
DATE: APRIL 2024
DRAWING NO: A652_C_4012C

OLLIER SMURTHWAITE ARCHITECTS
40 King Street, Manchester, M2 6BA
T 0161 883 0838
F 0161 883 0839
E mail@ollersmurthwaite.com

© Copyright Ollier Smurthwaite Architects