




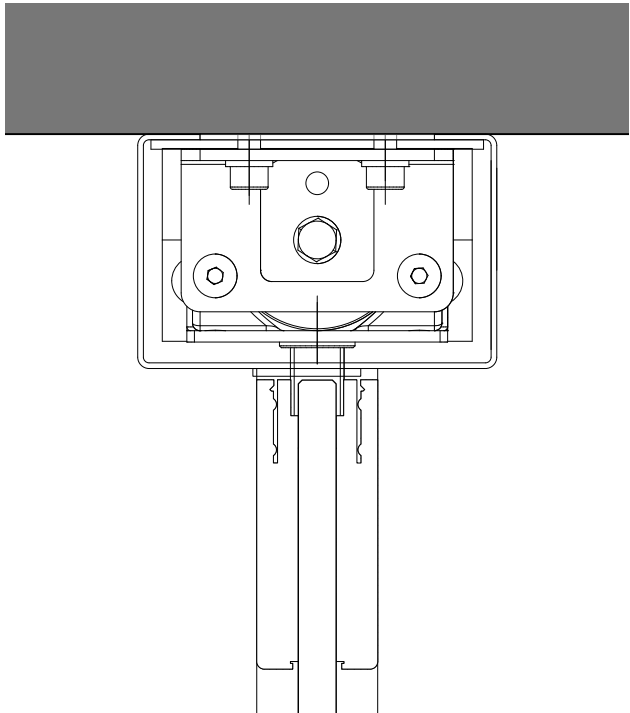


1 Door Head Detail (Frameless Glass Door)
Scale: Half Actual Size

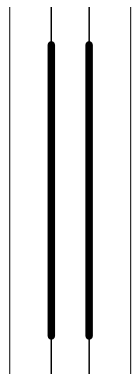


2 Door Mid Rail Detail (Frameless Glass Door)
Scale: Half Actual Size

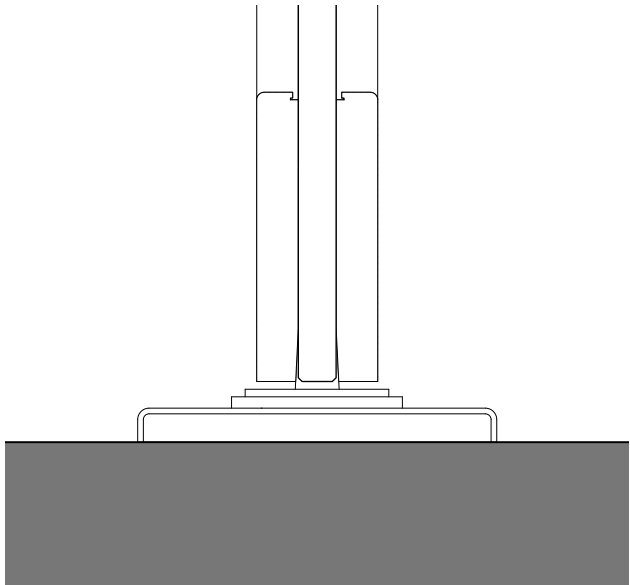


3 Door Threshold Detail (Frameless Glass Door)
Scale: Half Actual Size

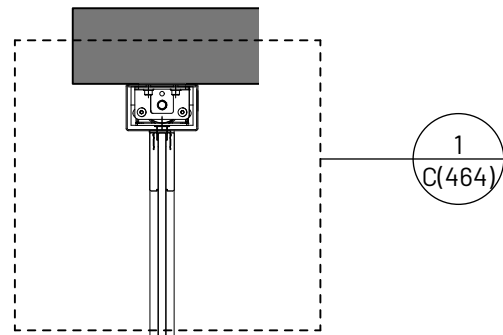


1
C(464)

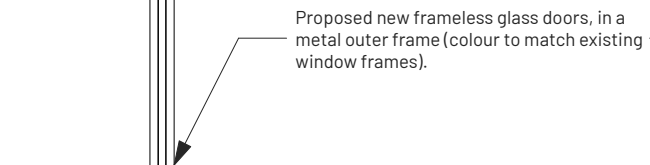


2
C(464)

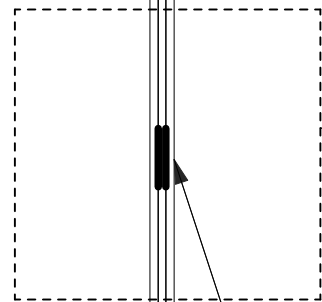

3
C(464)

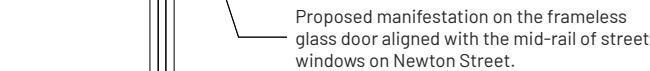

4 Section (Frameless Glass Door)
Scale: 1:10

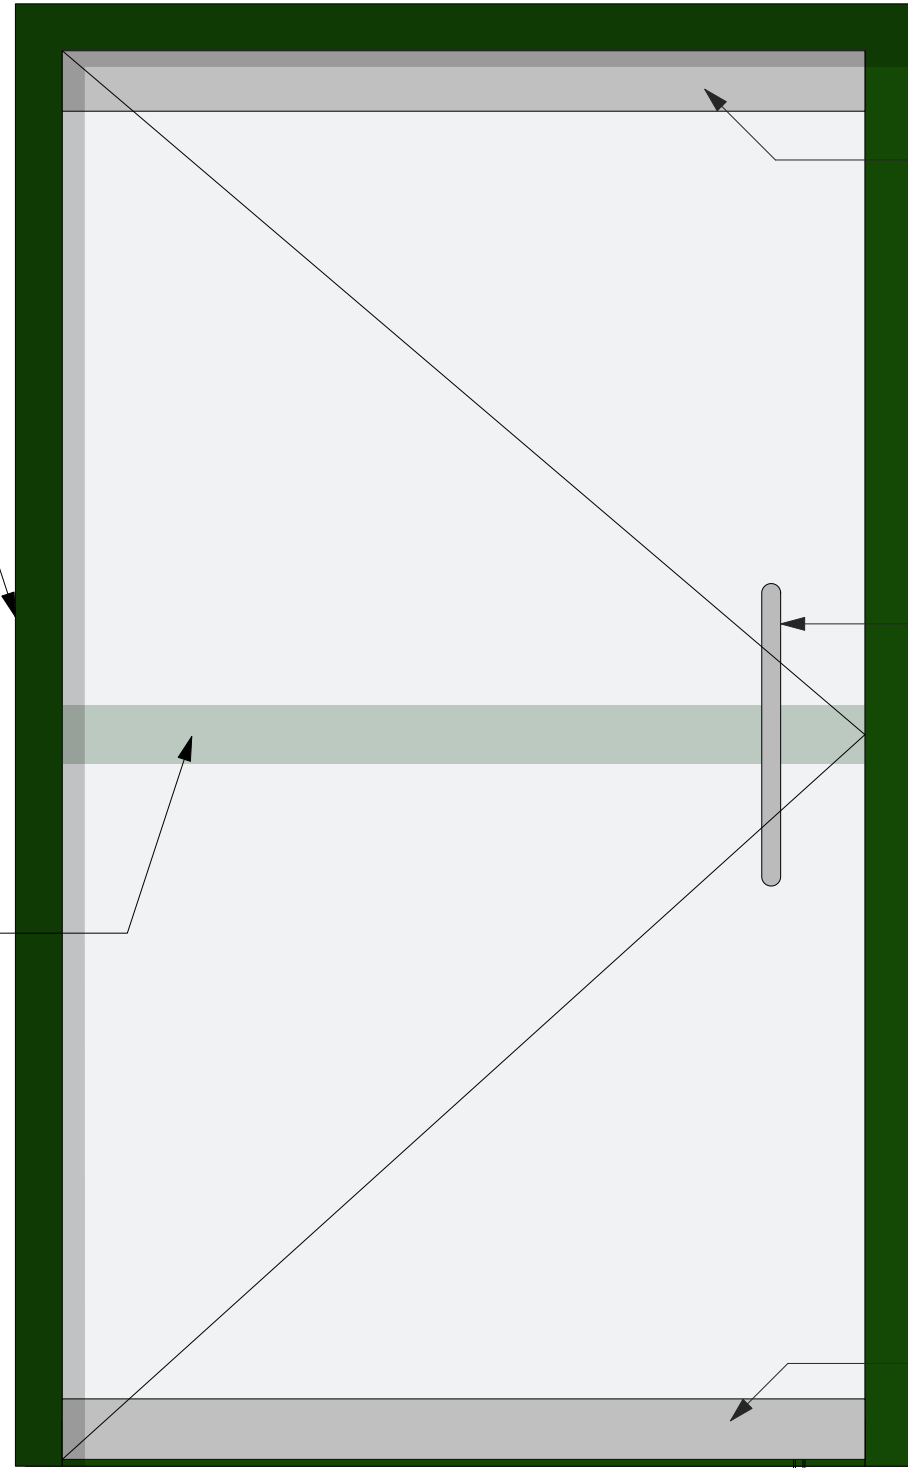

5 Door Elevation (Frameless Glass Door)
Scale: 1:10

Proposed top rail with
standard lock and
maglock.

Proposed D-bar door
handle.

Proposed bottom rail
with standard lock.

NOTE
*References to previously
approved interventions
refer to application ref:

- 118677/FO/2017
- 118678/LO/2017
- 134141/FO/2022
- 134142/LO/2022

REV	NOTE	DRN/CHK
8	16 Newton Street 2022	

Proposed Frameless Glass Door Details

PROJECT REF.	1665
DRWG NO.	P(208)
REVISION	
SCALE	1:10 @ A3
DATE 1st	Nov 24
DRAWN	RD

SK sketch E existing P proposed T tender C construction FI final issue

+44 161 236 0051
ARCHITECT@ATELIERMB.CO.UK

ATELIER.MB




Emergency lights - emerge
Escape IP65.



CCTV - Hikvision ColorVu turret
style cameras,
bracket-mounted, black.

Proposed mansafe system.

Proposed roof access hatch.

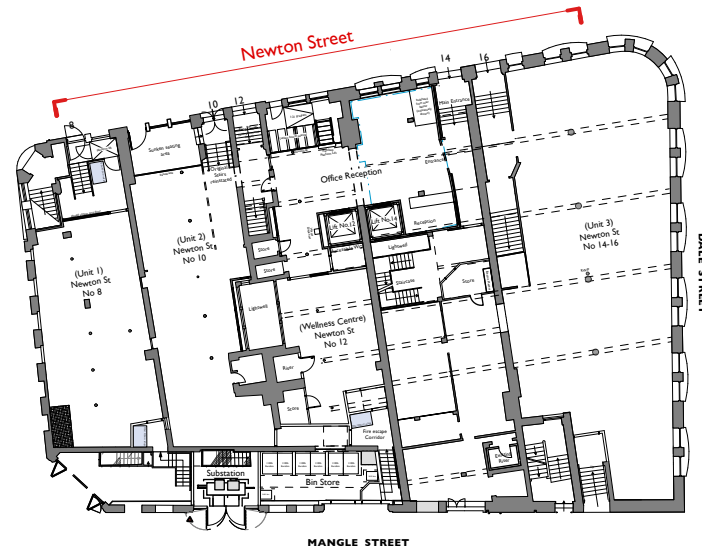

Key Plan

Scale 1:1500

KEY

- Existing
- Previously Approved New Walls
- Proposed
- Downstand beams
- Existing to be removed
- Proposed mansafe system

NOTE

*References to previously
approved interventions
refer to application ref:

- 118677/FO/2017
- 118678/LO/2017

- 134141/FO/2022
- 134142/LO/2022



59.86

Proposed new glazed external door onto
external breakout space.

Location of 2nd floor external breakout space.

56.20

52.55

Proposed new aluminium-framed
system with frameless glass door.
Refer to drawing P(208).

GF027

56.69

Proposed 2no. new CCTV.
Brackets to be coloured
to match the stone and
cables to be hidden.

No 12
Tenant Office
Entrance

No 10
Main
Entrance

Proposed new emergency lighting
fixed to underside of door lintel.
Size 238 (w) x 120 (h) x 38 (d).

No 8
Entrance

Proposed reconfigured street level facade to Newton
Street. New full height windows and glazed doors within
reinstated stonework to No.10 and 12 Newton Street
elevation. Refer to drawing 212.