


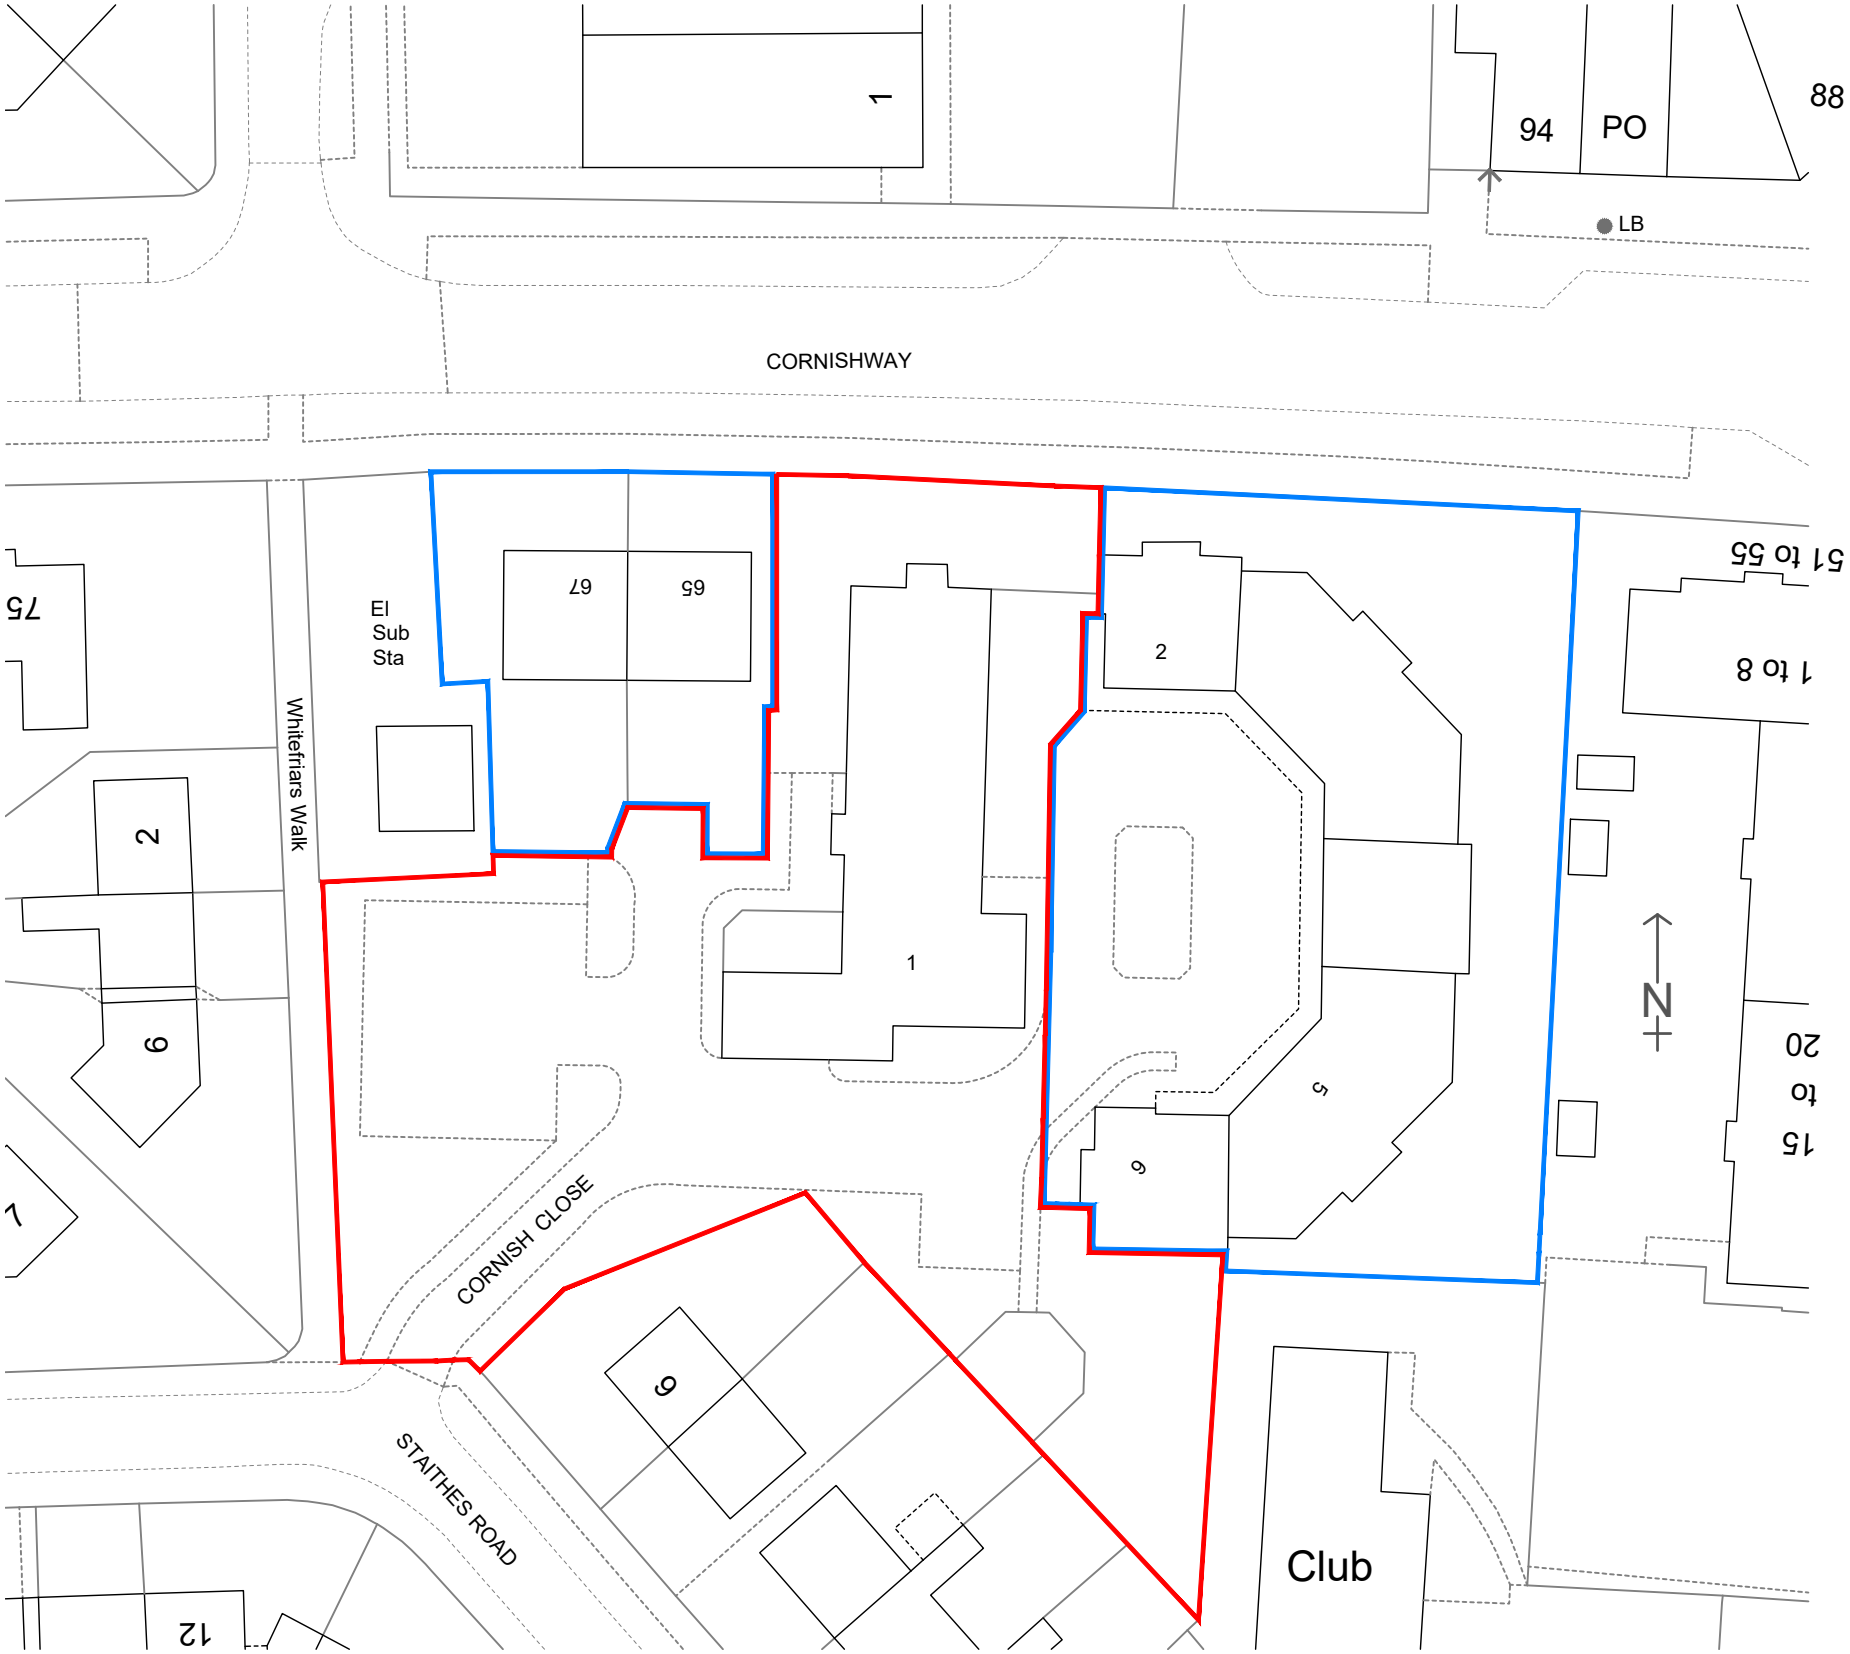

01 Site Location Plan
0100 Scale 1:500 @ A3

General Notes
01: Dimensions must not be scaled from this drawing. If in doubt, please ask.
02: All dimensions are in millimetres unless noted otherwise.
03: All dimensions should be verified on site before proceeding with the work.
04: TADW Architects shall be notified in writing of any discrepancies.
05: © TADW Limited (UK) 2015

Legend

Development site boundary

Adjoining land falling under the same leasehold ownership

N

P3	Development site boundary updated	08.07.25	KM	MH
P2	Development site boundary updated	22.05.25	KM	MH
P1	Issued for comments	20.03.25	KM	MH
Issue	Description	Date	Drawn	Checked

Drawing Status
P - Planning | T - Tender | C - Construction | R - As Record

For Comments

tadw

architects

Six St. Petersgate Stockport Cheshire SK1 1HD
Ph 0161 477 6158 Fx 0161 480 8342 mail@tadw.co.uk www.tadw.co.uk

Client	Great Places Housing Group
Job	Cornish Close, Wythenshawe
Title	Site Location Plan
Scale	1:500 @ A3

Note - Prints from PDF files may not be to scale, check accuracy against scale

5

10

15

25m

1:500

Job Number	Drawing Number	Issue
241350	0100	P3