
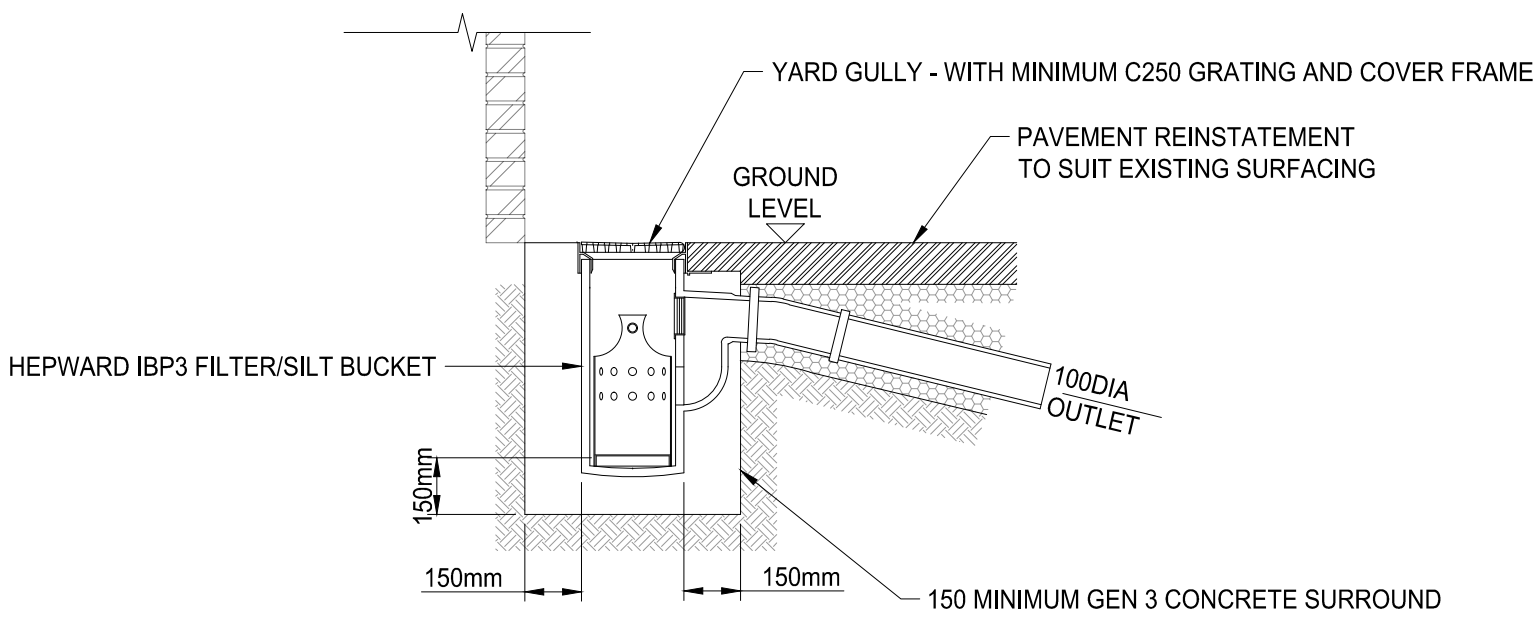


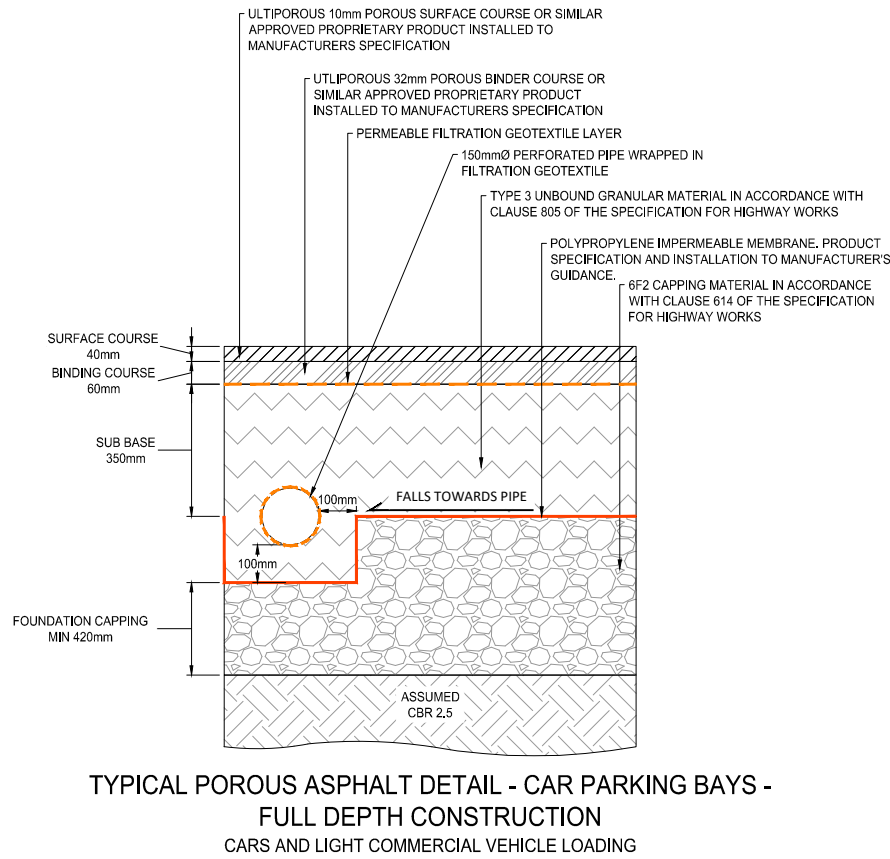

PLASTIC YARD GULLY
INSTALLED AT BUILDING PERIMETER TO RECIEVE RWP DISCHARGE

STANDARD NOTES

1. THIS DRAWING IS TO BE READ IN CONJUNCTION WITH ALL RELEVANT ARCHITECT'S AND ENGINEER'S DRAWINGS AND THE SPECIFICATIONS.
2. THIS DRAWING SHOULD NOT BE SCALED.
3. ALL DIMENSIONS ARE TO BE VERIFIED BY THE CONTRACTOR ON SITE.
4. ALL DISCREPANCIES SHOULD BE REPORTED TO C.A./E.A. PRIOR TO THE COMMENCEMENT OF WORKS.

© CIVIC ENGINEERS LIMITED

25.06.25	P01	STAGE 4 ISSUE	ZHH	AMG
DATE	REV	DESCRIPTION	DRAWN	CHKD



civicengineers.com

PROJECT
BRIDGE COLLEGE
MANCHESTER

TITLE
TYPICAL DRAINAGE DETAILS
SHEET 2

DRAWING STATUS STAGE 4					STATUS CODE -	
CE PROJECT No.	SCALE @ A1	DATE CREATED	DRAWN	CHECKED		
465-27	1:20	MAY '25	ZHH	AMG		
DRAWING No.					REV	
465-27-CIV-XX-XX-D-C-31002					P01	