




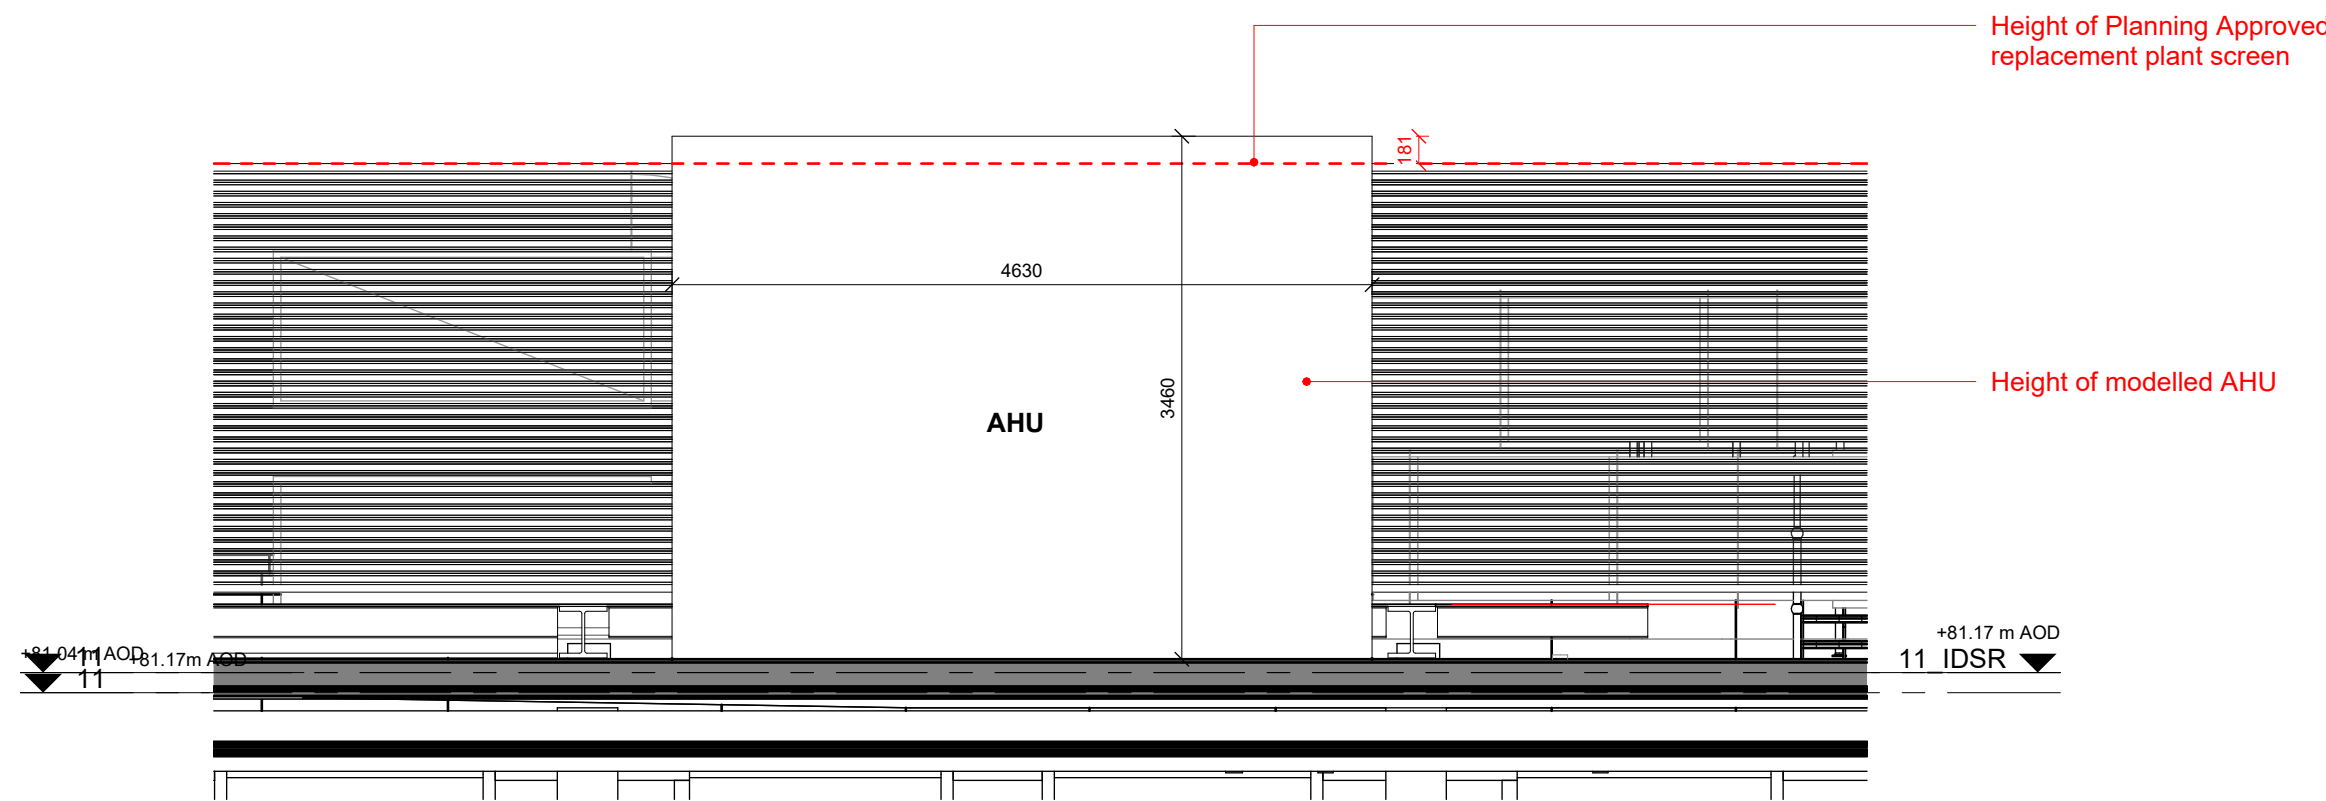


Tower MEP Plant Screen Study - Planning Approved Replacement Plant Screen & Modelled AHU Position
1 : 50

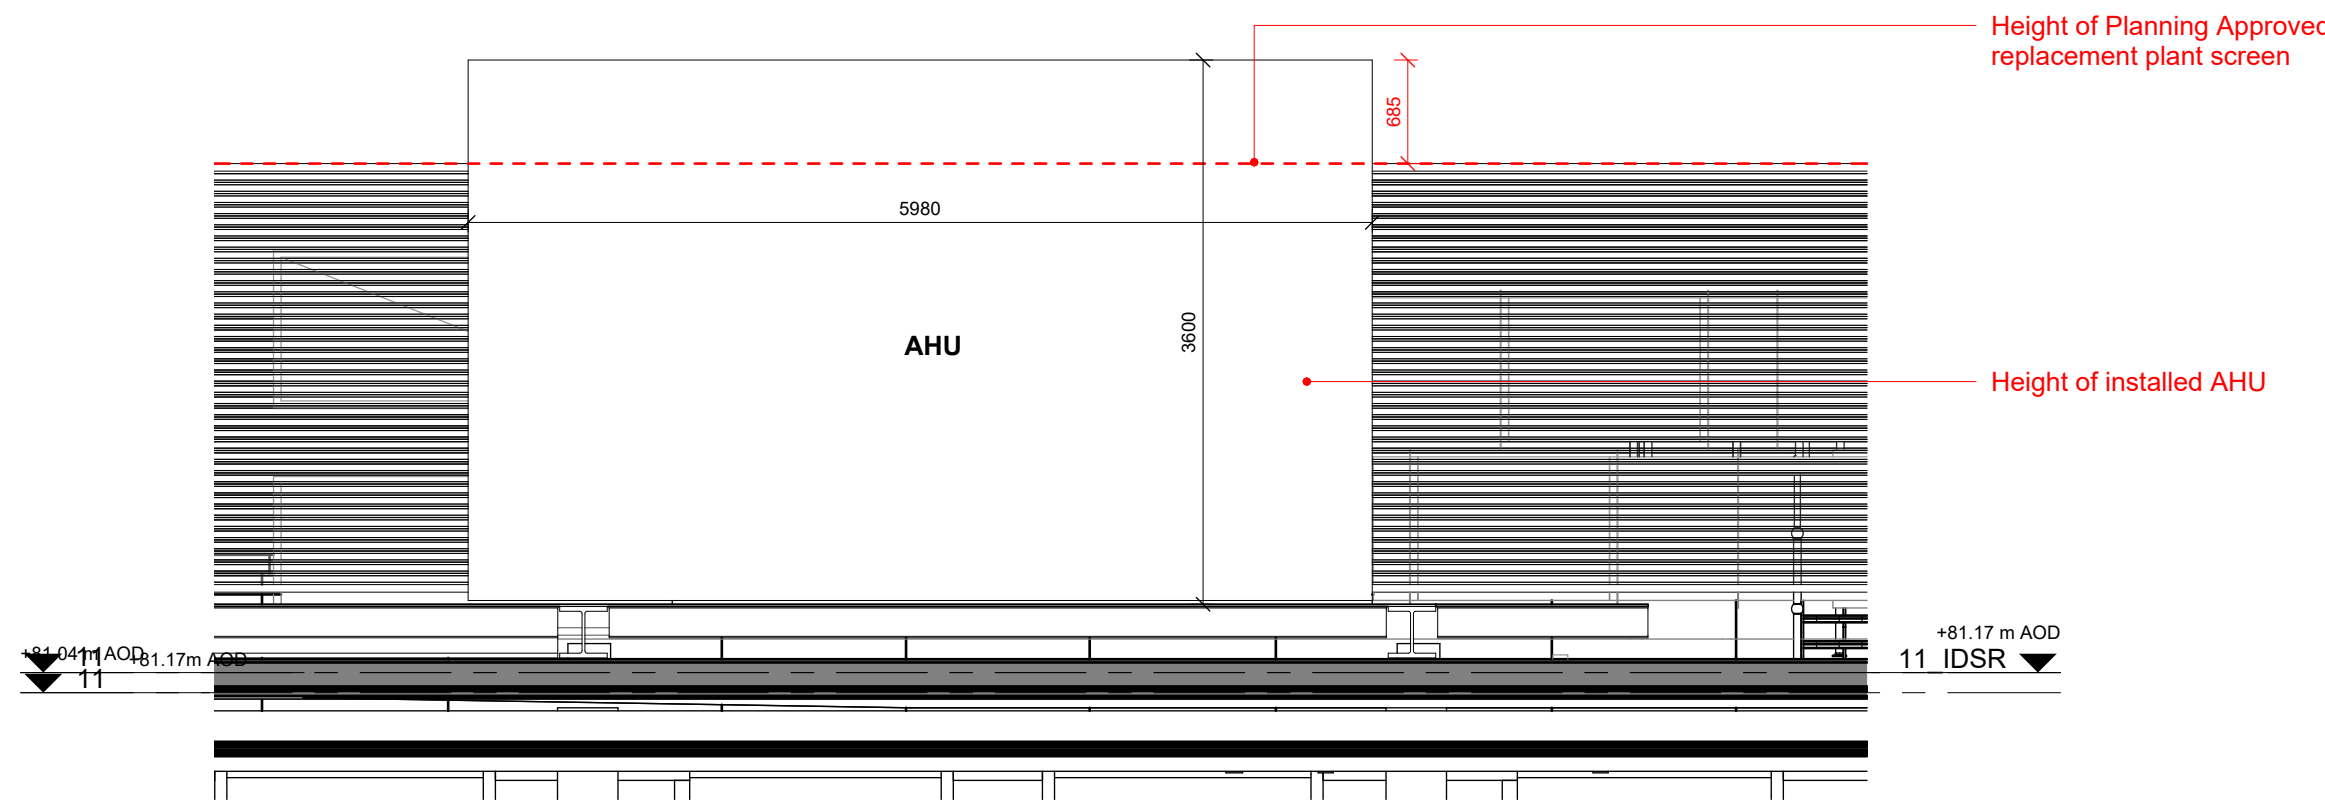


Tower MEP Plant Screen Study - Planning Approved Replacement Plant Screen & Installed AHU Position
1 : 50

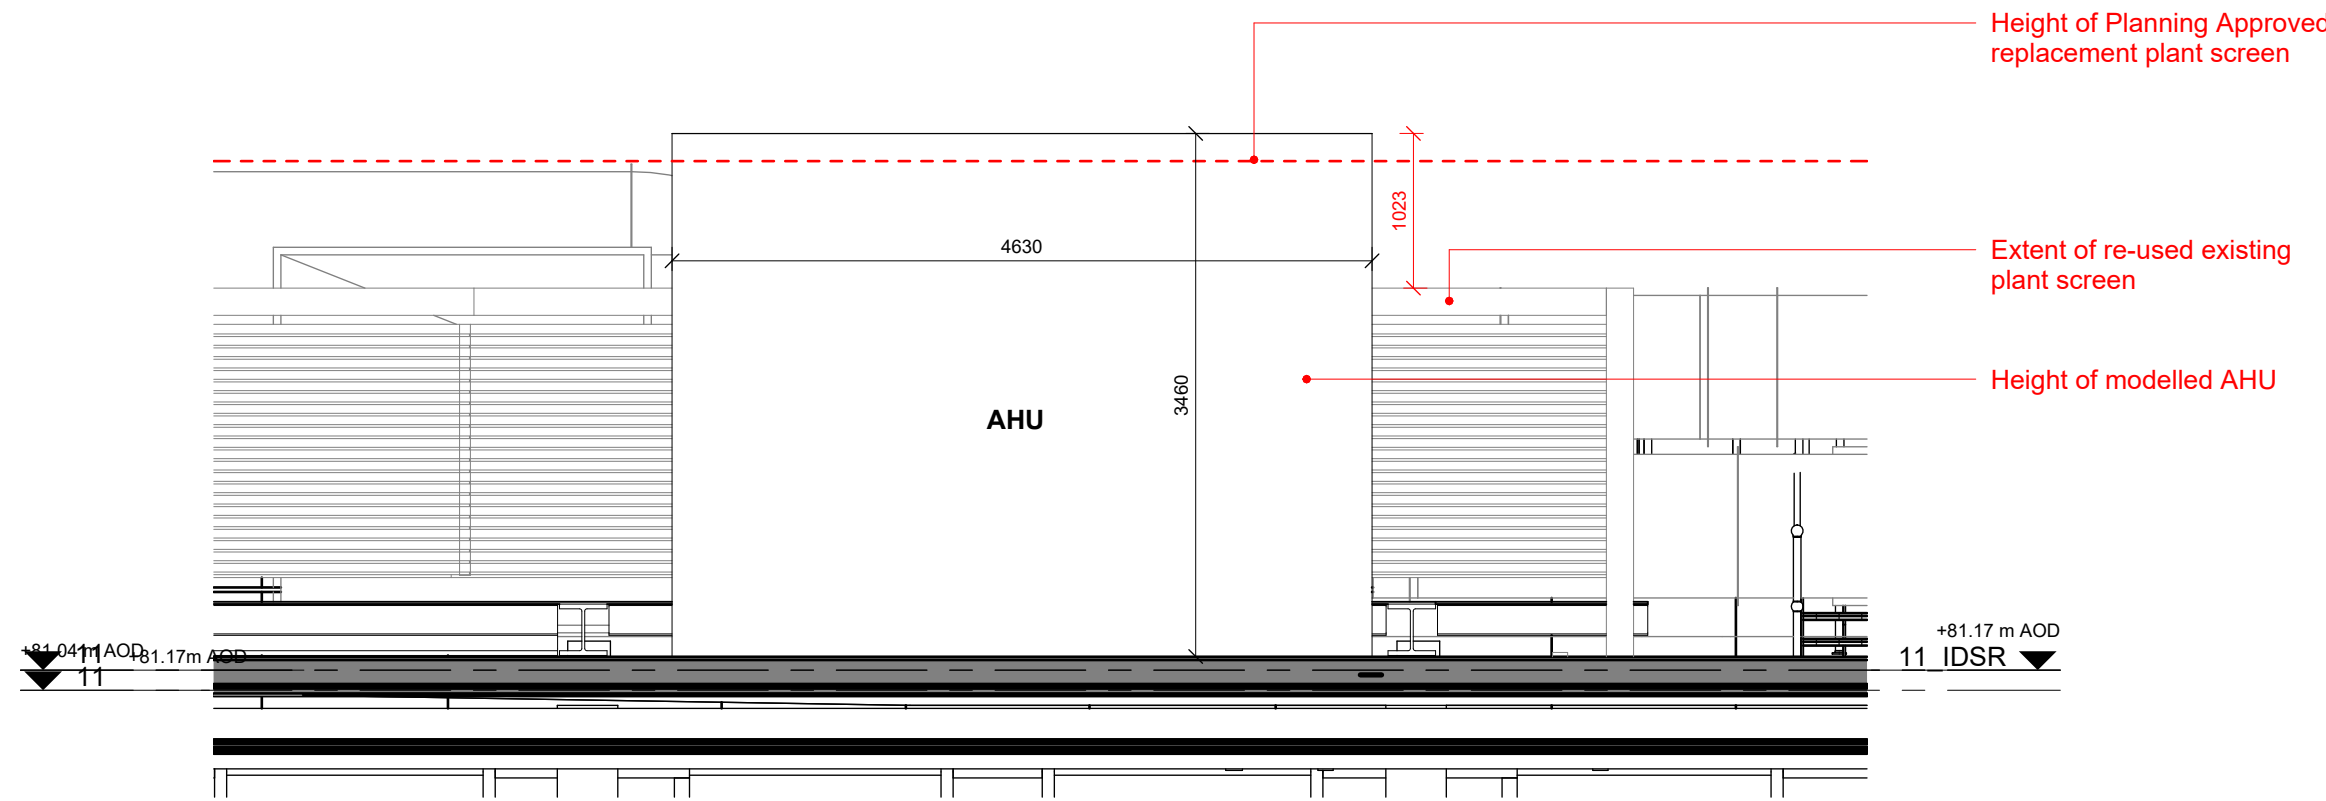

Tower MEP Plant Screen Study - Existing Plant Screen & Modelled AHU Position
1 : 50

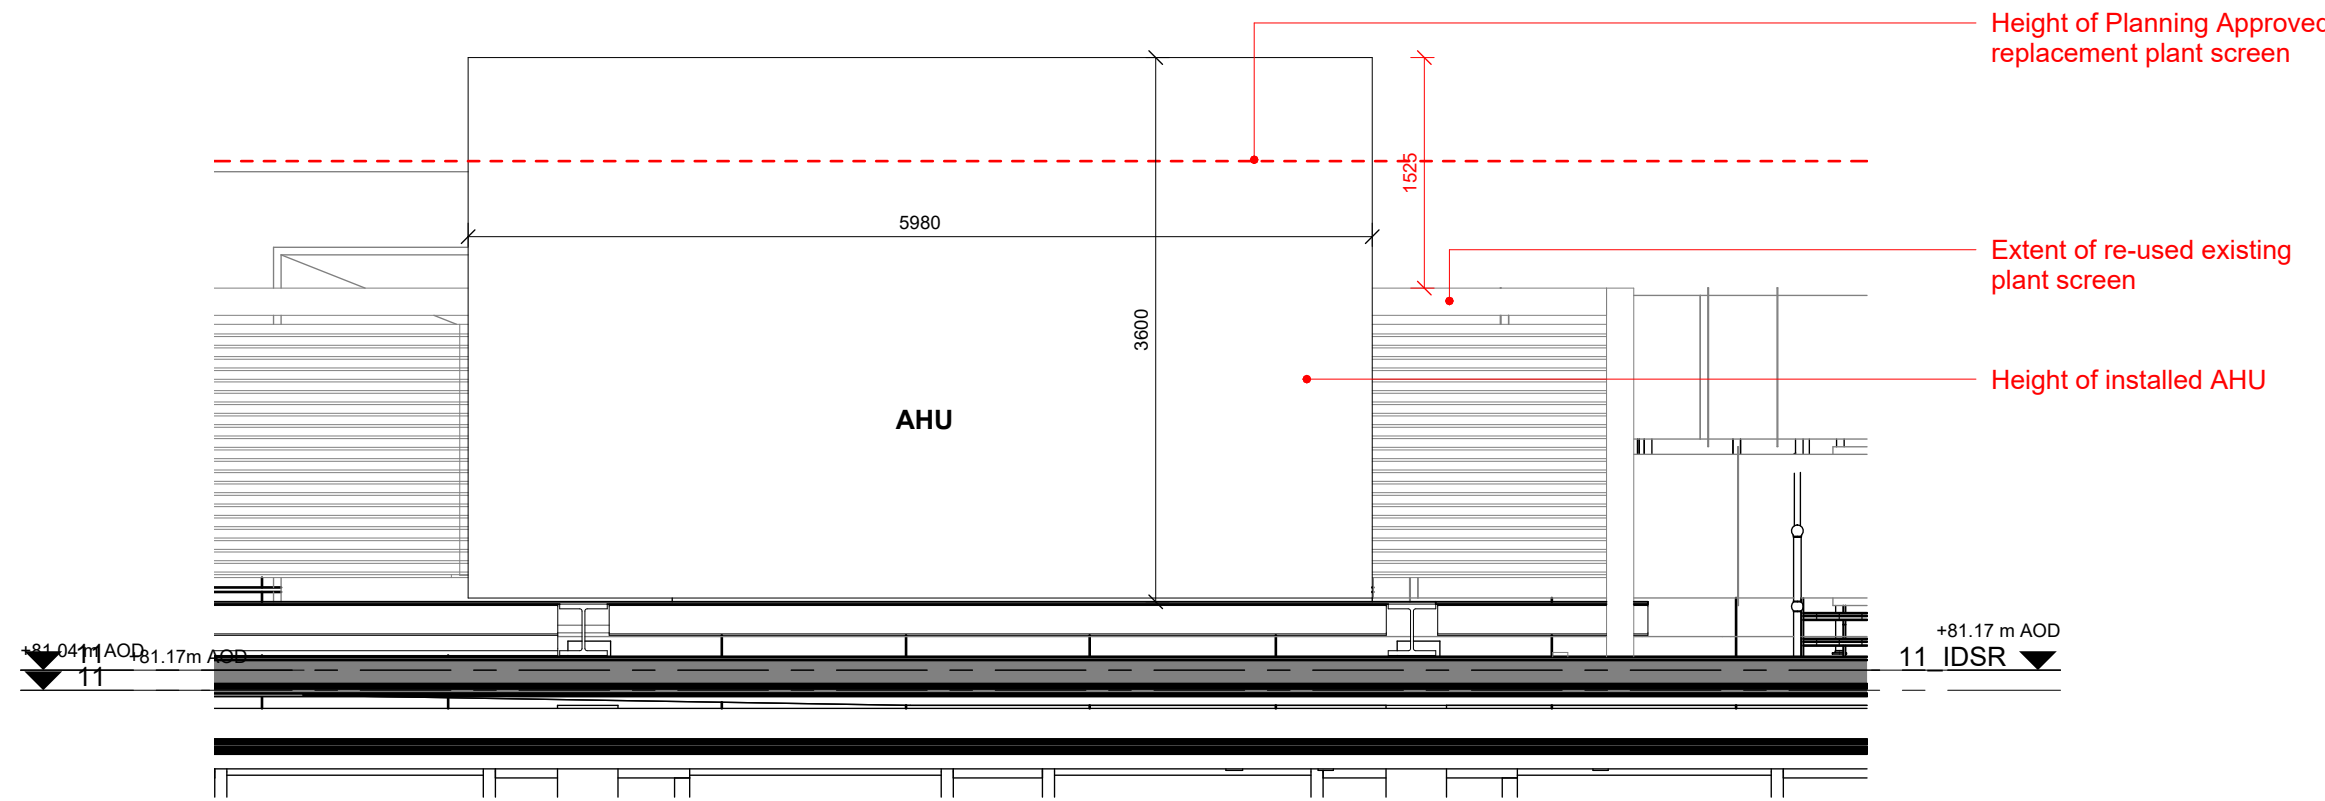

Tower MEP Plant Screen Study - Existing Plant Screen & Installed AHU Position
1 : 50

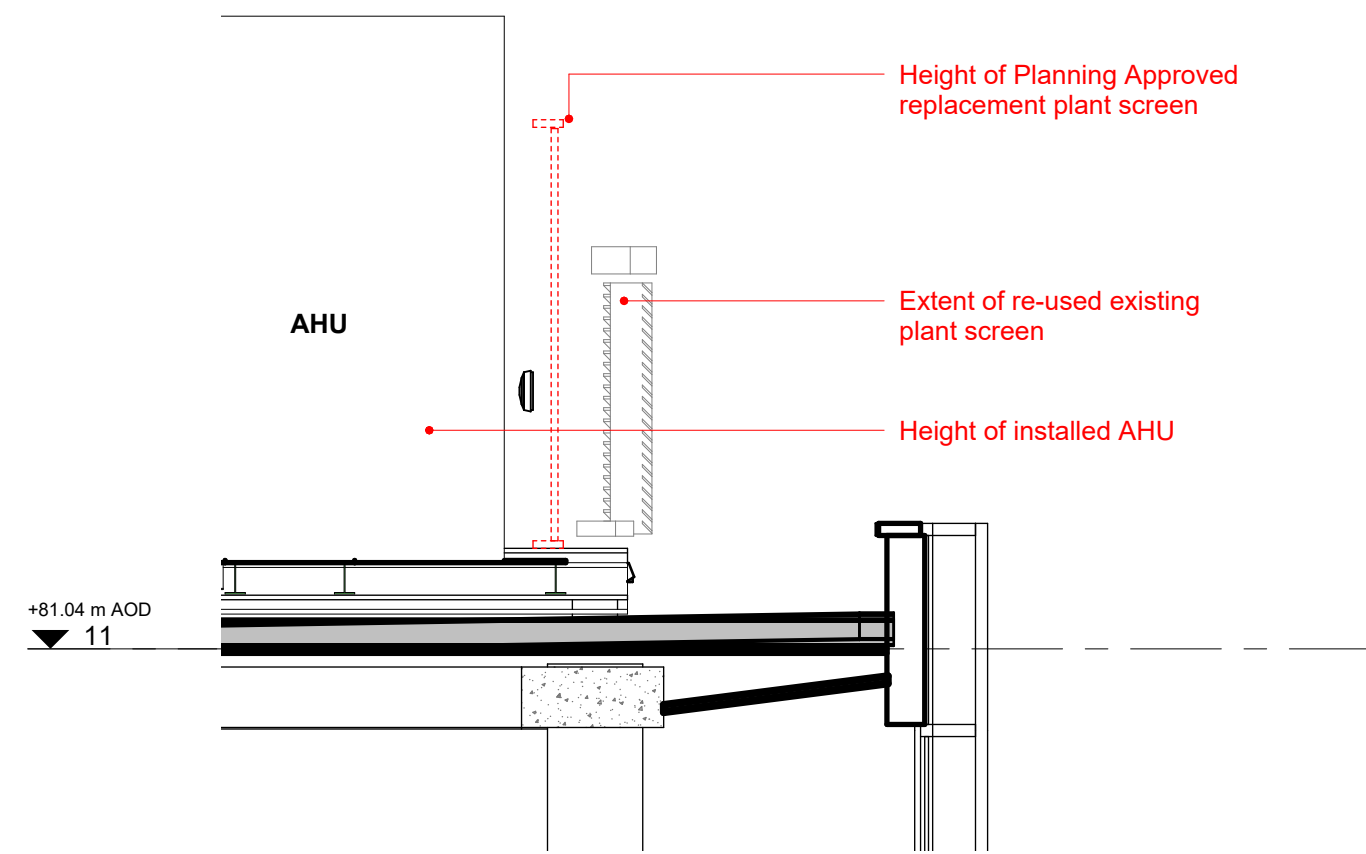

Tower AHU - Plant Screen Section
1 : 50

© COPYRIGHT
The copyright in this drawing is vested in Sheppard Robson and no license or assignment of any kind has been, or is, granted to any third party whether by provision of copies or originals or otherwise unless agreed in writing.

DO NOT SCALE FROM THIS DRAWING
The contractor shall check and verify all dimensions on site and report any discrepancies in writing to Sheppard Robson before proceeding work

FOR ELECTRONIC DATA ISSUE
Electronic Data / drawings are issued as "read only" and should not be interrogated for measurement. All dimensions and levels should read, only from those values stated in text on the drawing.

REV. DATE AMENDMENT

KEYPLAN

CLIENT

Dragonfly

ID:SR

27th Floor City Tower Piccadilly Plaza Manchester M1 4BT
T: +44 (0)161 233 8900 E: enquiries@sheppardrobson.com

PROJECT
Pall Mall Court

SCALE@A1 DATE ORIGINATOR CHECKED AUTHORISED
As indicated LM JI ASM

**Tower AHU
Plant Screen Appraisal**

STATUS PURPOSE FOR ISSUE SR NO.
S2 For Information 7240
DRAWING NO. REV.
7240 · SRA · XX · ZZ · SK · A · SK106