






KEY

BOUNDARIES




EXISTING SURFACES





Surfaces to be retained

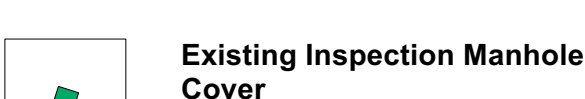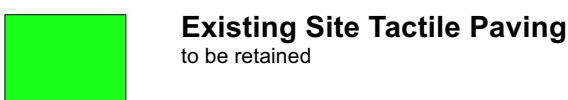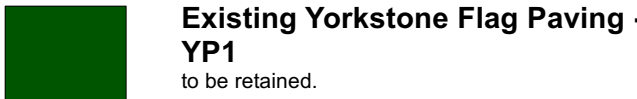

Surfaces to be reused

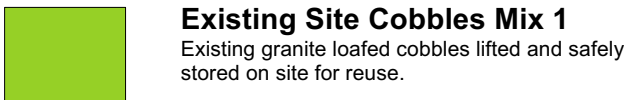

Surfaces to be removed

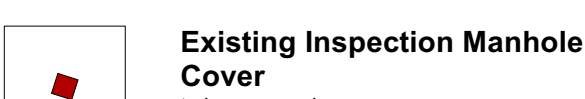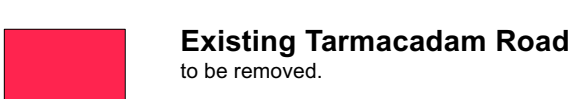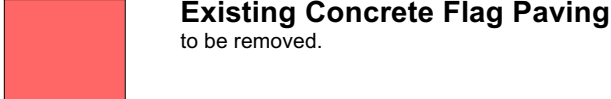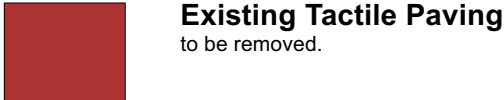

This drawing is copyright protected and may not be reproduced in whole or part without written authority from the owner.

- NOTES:
1. Do not scale from this drawing, always work to noted dimensions.
 2. All setting out, levels and dimensions to be agreed on site.
 3. All dimensions are in millimetres unless otherwise stated.
 4. The dimensions of all materials must be checked on site before being laid out.
 5. This drawing must be read with the relevant specification clauses and detail drawings.
 6. Order of construction and setting out to be agreed on site.

P01	03/07/25	Planning Issue	LT	AM
Revision	Date	Description	Drawn	Apprvd.

PLANIT

Manchester | Gloucestershire | Leeds | Liverpool | London

Manchester
2 Back Grafton Street
Altrincham
Cheshire
WA14 1DY

W: plant-it-ie.com
E: info@plant-it-ie.com
T: 0161 928 9281

Client Science Museum Group

Project Science Industry Museum - Lower Byrom Street Gateway

Drg Title General Arrangement Site Clearance Paving And Surfacing

Created on 20-05-25
Created by LT
Approved by AM

Scale 1:100
Size A1
Workstage PLANNING

Drg No. 2913.4-PLA-XX-XX-DR-L-1000
Suitability S4
Revision P01

