


Location Plan

Site Address: 59, Longley Lane, Manchester, M22 4JD

Date Produced: 17-Jun-2025

Scale: 1:1250 @A4

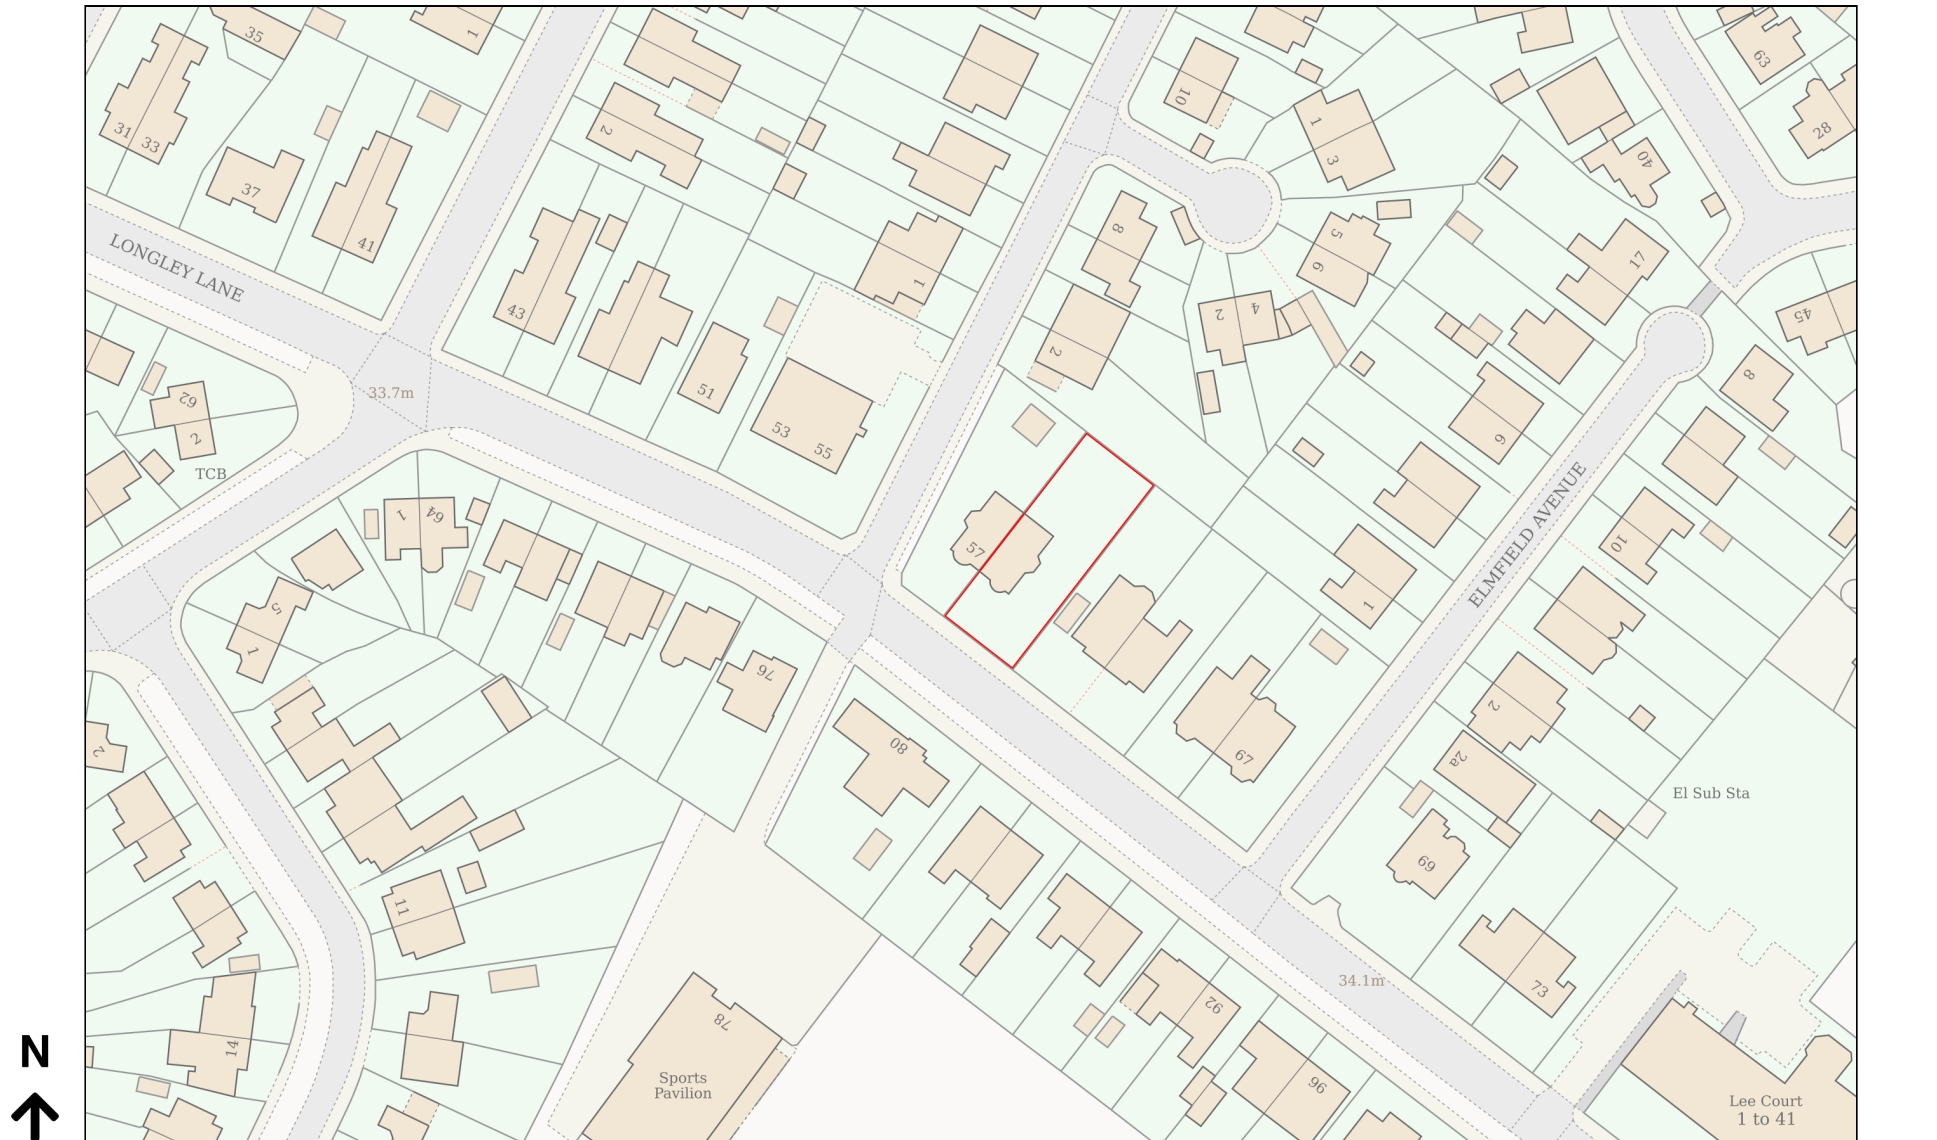

Planning Portal Reference: PP-14101126v1