



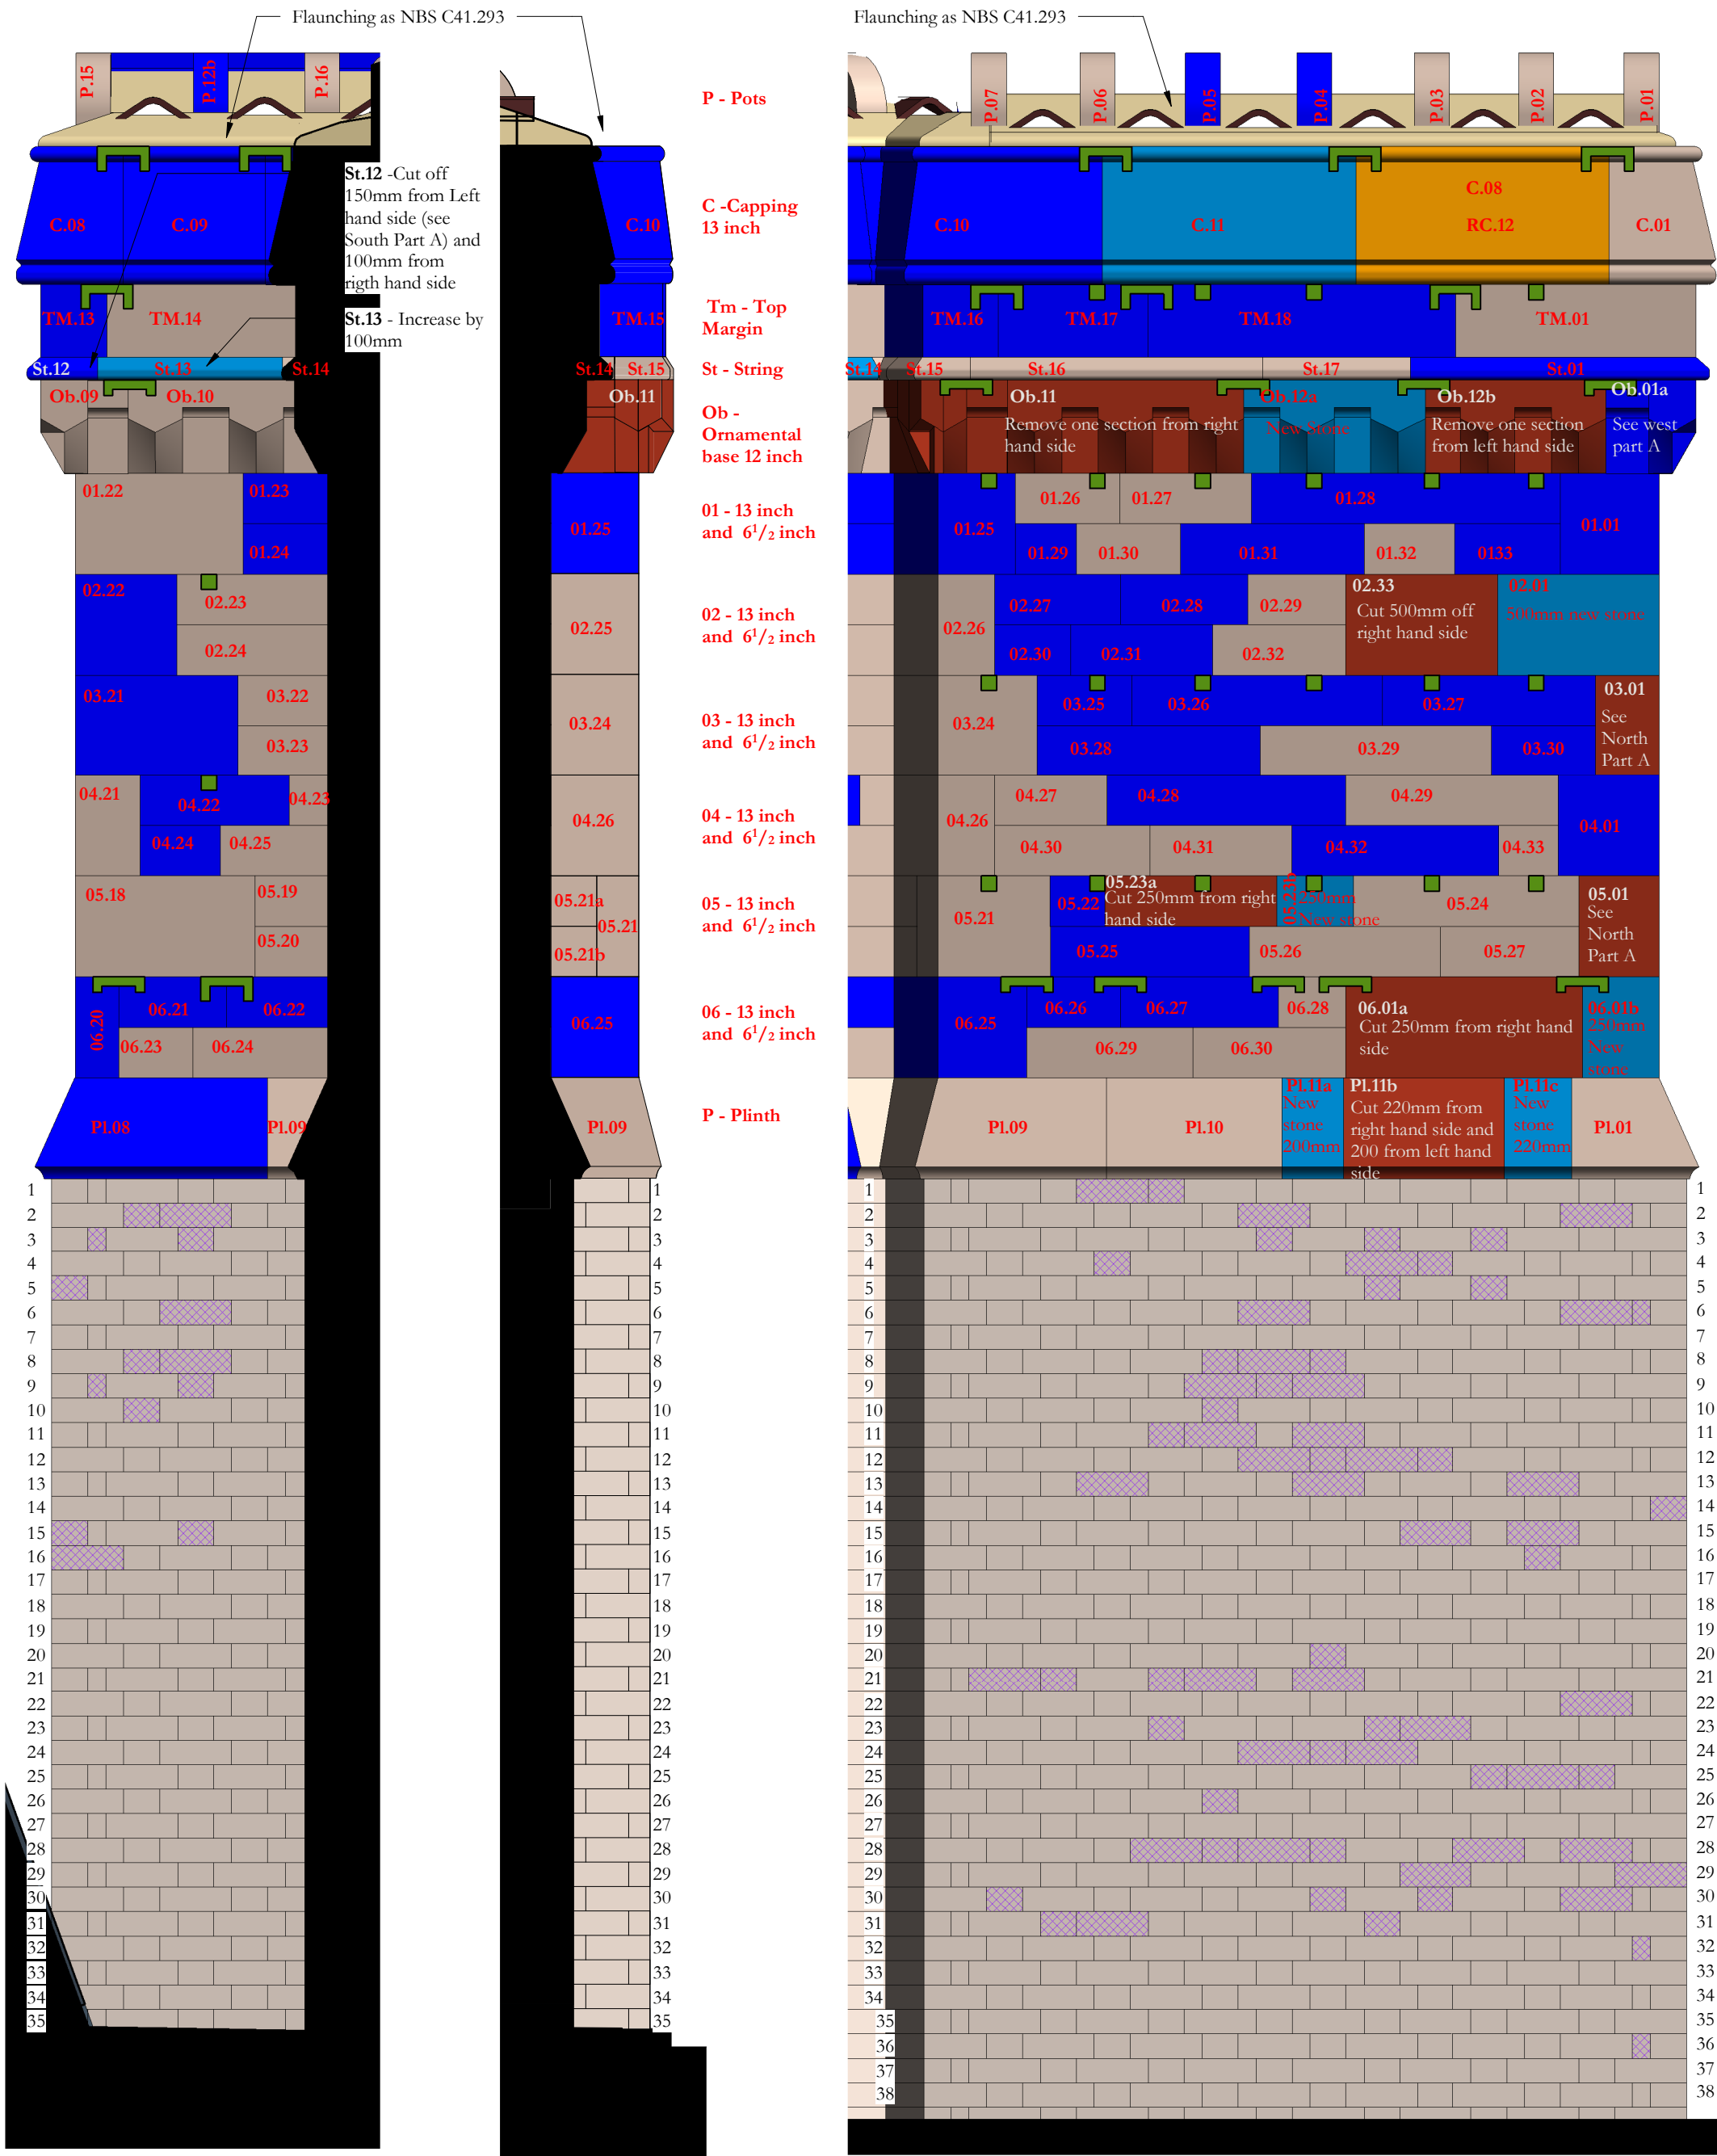

CS24 East part A
1 : 20


CS24 South Part B
1 : 20

CS24 East part B
1 : 20

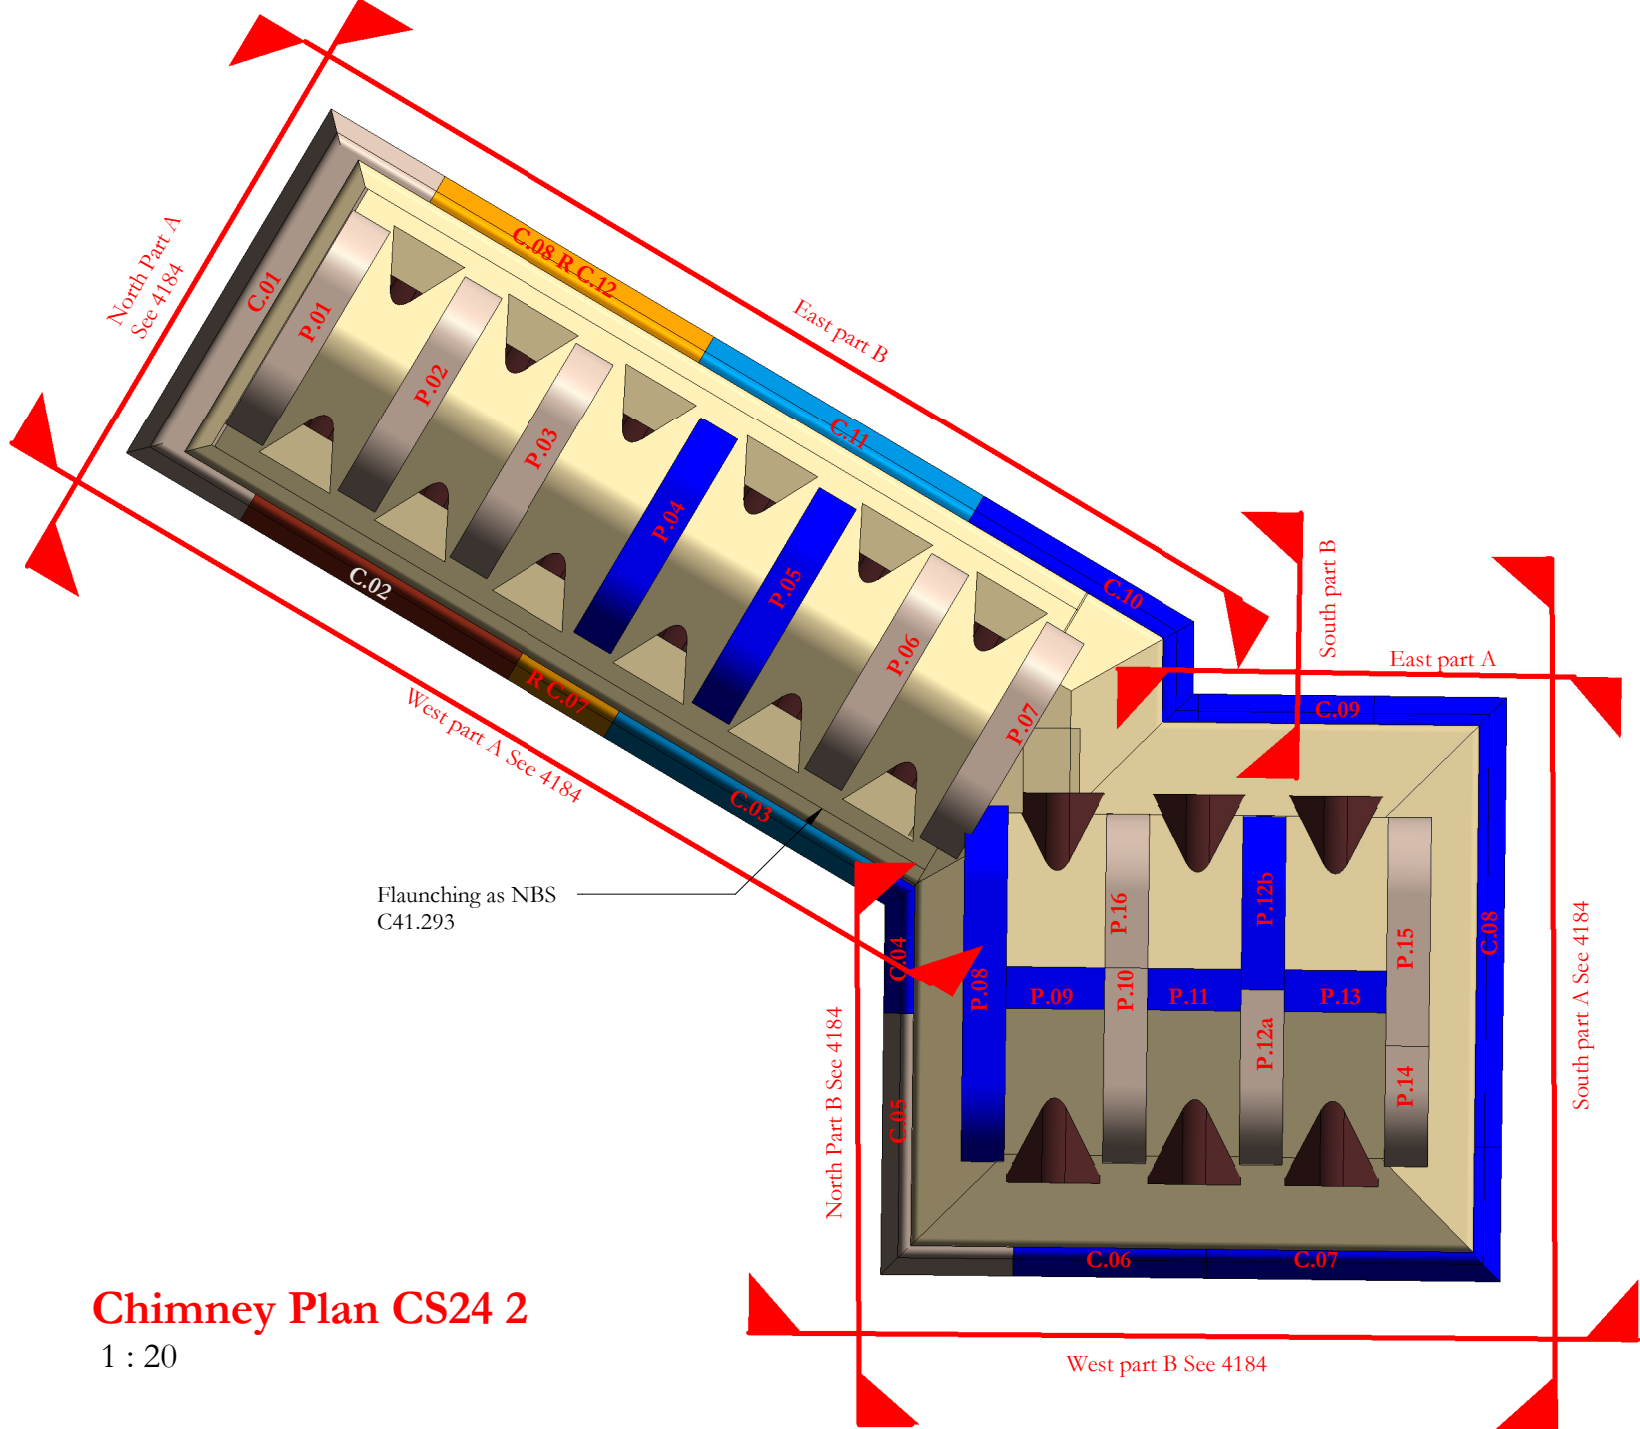

Chimney Plan CS24 2
1 : 20


Scale Bars to be used as guidance only - refer to sheet size below

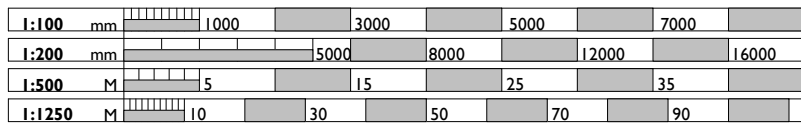


Notes:

Drawings are based on survey data and may not accurately represent what is physically present.
Do not scale from this drawing. All dimensions are to be verified on site before proceeding with the work.
All dimensions are in millimeters unless noted otherwise.
Purcell shall be in writing of any discrepancies.

Key Plan

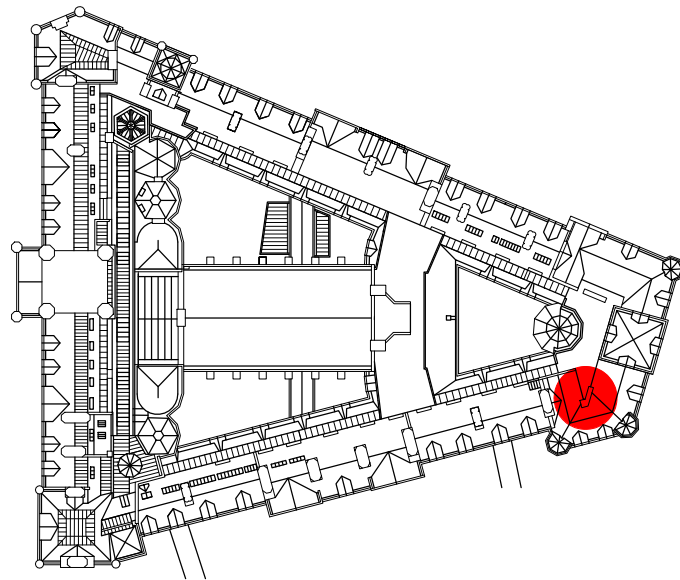

KEY

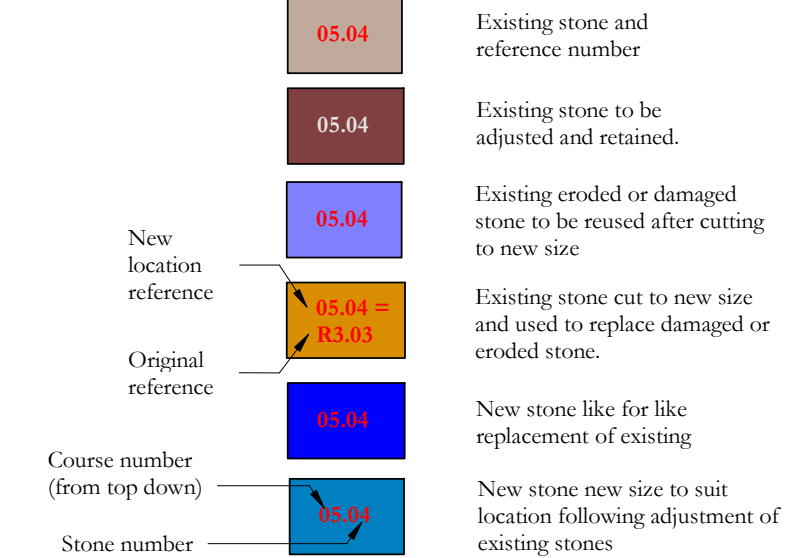

NOTES

Refer to NBS reference C41.321 for rebuilding chimneys.
Sections of chimney that are not rebuilt are to be repointed as NBS reference C41.821 with brick sections repointed as reference C41.822
The whole chimney is to be repointed as NBS reference C41.805

02	16/03/2022	JC	GR	See note in revision cloud
01	20/09/2021	JC	GR	See note in revision cloud
-	21/07/2021	GR	TK	First Issue
ISSUE	DATE	APPROVED	DRAWN	DESCRIPTION

OUR
TOWN
HALL
PROJECT

PURCELL

Project Office, Room 308, Town Hall, MANCHESTER M60 2L1
+44 (0) 7970 097 432
www.purcelluk.com

PROJECT STATUS	Riba Stage 5
CLIENT	Manchester City Council
PROJECT	Our Town Hall
DRAWING TITLE	Chimney CS24 East proposed repairs
SIZE & SCALE	A2: As indicated
DRAWING STATUS	S4 - Construction
JOB NUMBER	236959
DRAWING NO.	OTH-PUR-TH-RF-DWG-A-4204 02
REV	

Revision 02
Cramps in Ob and course 6 amended to change all to 50mm leg. All cramps in string course moved to Ob course

Revision 01
Additional cramps and ties added to correspond with locations discovered on site. Additional replacement stones added: P11, P13, TM.01a, TM.08 Ob.01a, St.02, 01.01, 04.02, 05.08, 06.11, 06.12, 06.14, 06.15, 06.18, 06.20, 06.22, 06.25, 06.26, 06.27. Additional alterations to the following components: Existing stone 06.17 to be cut down and new stone 06.14 increased to compensate; Existing string St.04 cut down and new string St.03 increased to compensate