




Notes:
NOTE: The proposed acoustic fence as indicated in 24622.104 is not shown on the proposed drawing for clarity

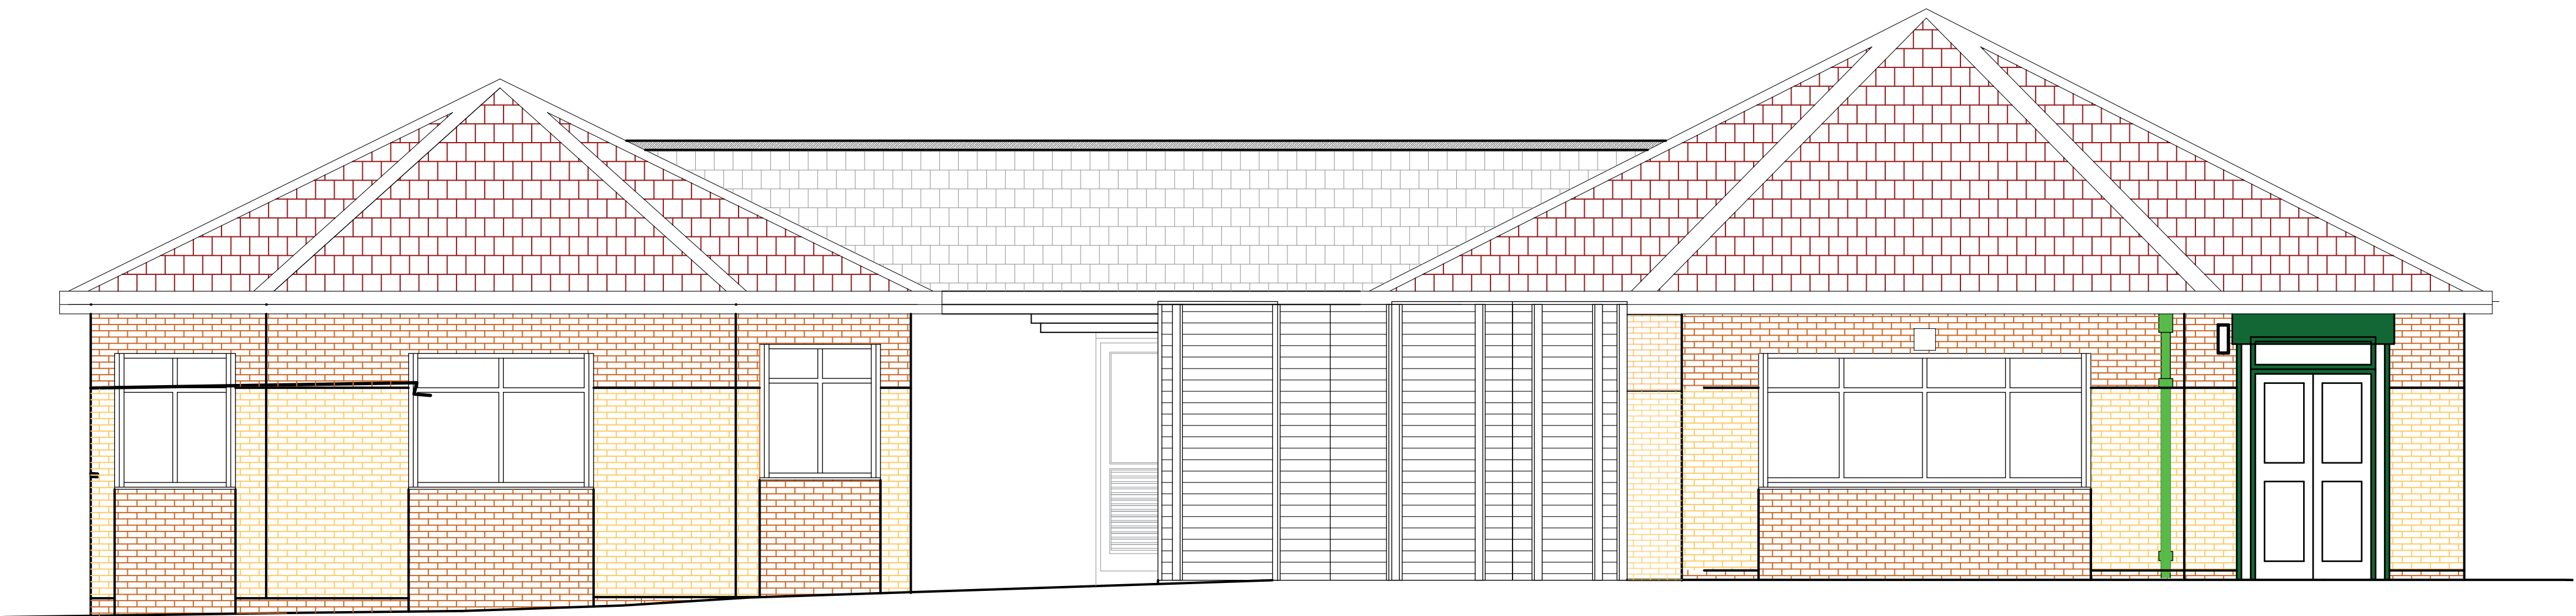

Car Park Elevation
Scale 1:50

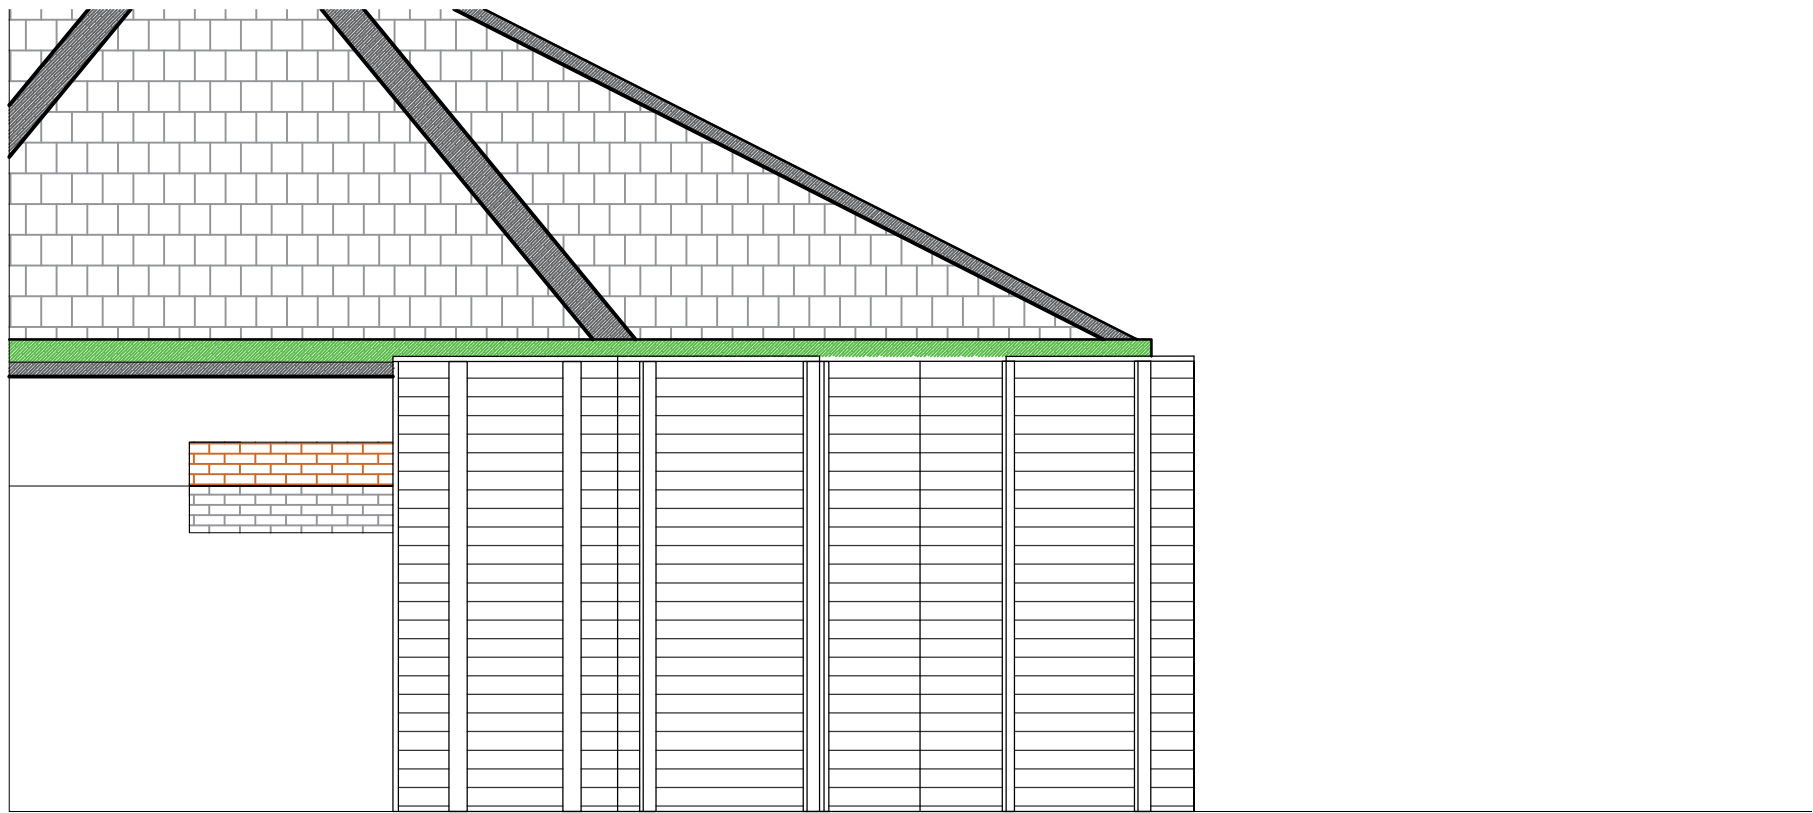

Return Elevation
Scale 1:50

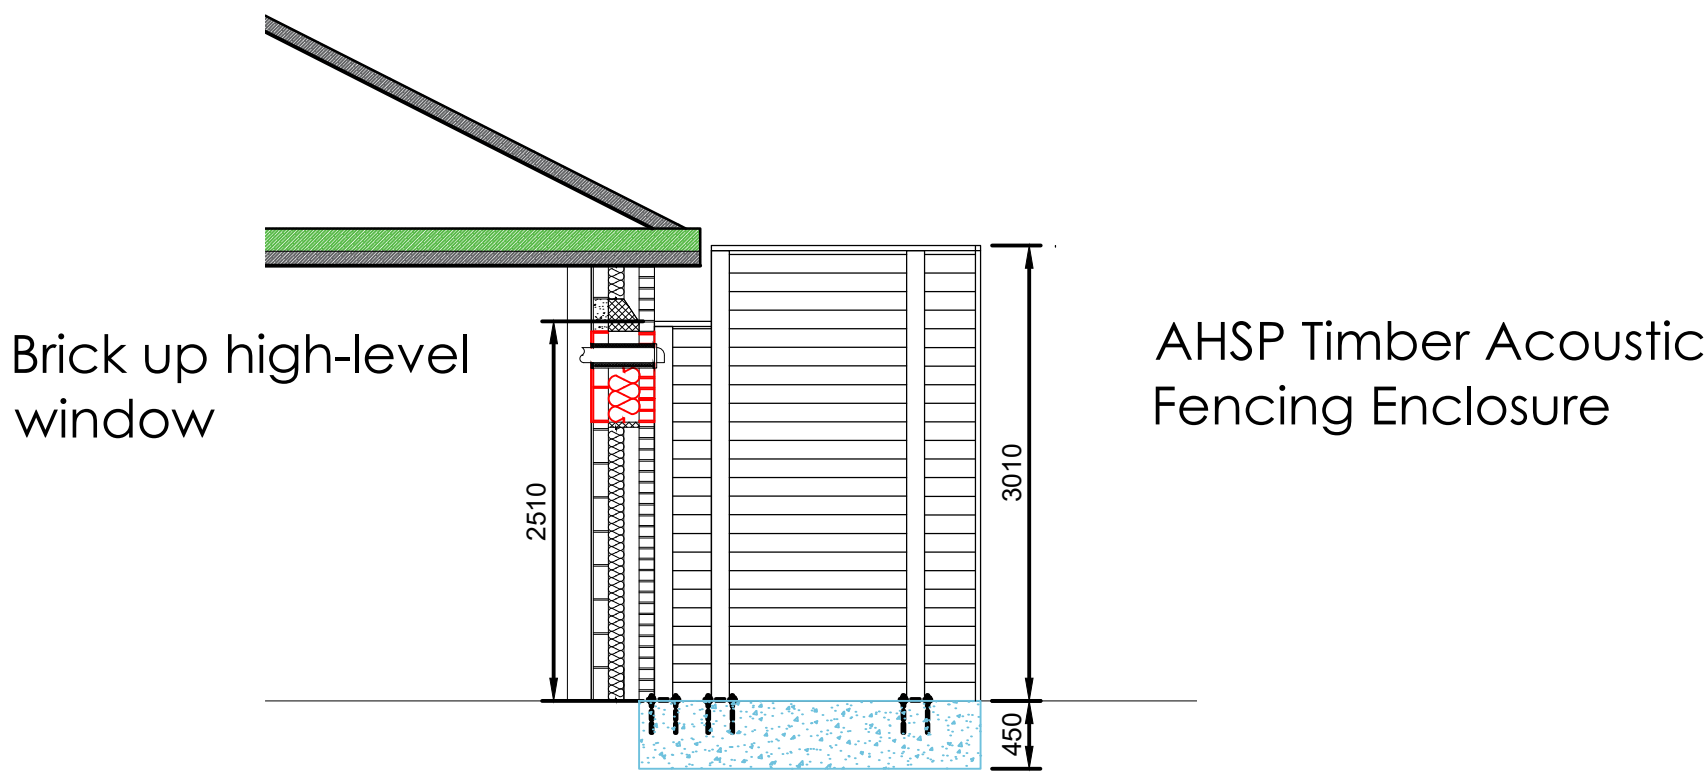

Return Elevation
Scale 1:50

Copyright: All rights reserved. This drawing must not be reproduced without permission from Drees & Sommer UK Ltd. Do not scale off this drawing. All dimensions are to be checked on site by contractor / sub contractor. Any discrepancies to be reported to Drees & Sommer UK Ltd.

DREES & SOMMER

1.06 South Harrington Building
182 Sefton Street
Liverpool
L3 4BQ
Tel: 0151 430 2340

Office Locations
Ashford, Birmingham, Leeds, Liverpool, London, Manchester & Oxford.
www.dreso.uk

PLANNING

-					
Rev	Date	Revision notes	By	Check	
Client			Drawing Title		
Equans			The Wells Centre Fence Elevations		
Project Title			Drawn	Date	
MCC PSDS Phase 3			AH	05/25	
The Wells Centre			Checked	Date	
Decarbonisation Scheme			GM	05/25	
DWG No.	24622.112	Scale	1:50	Revision	A

