


Alleygating Project

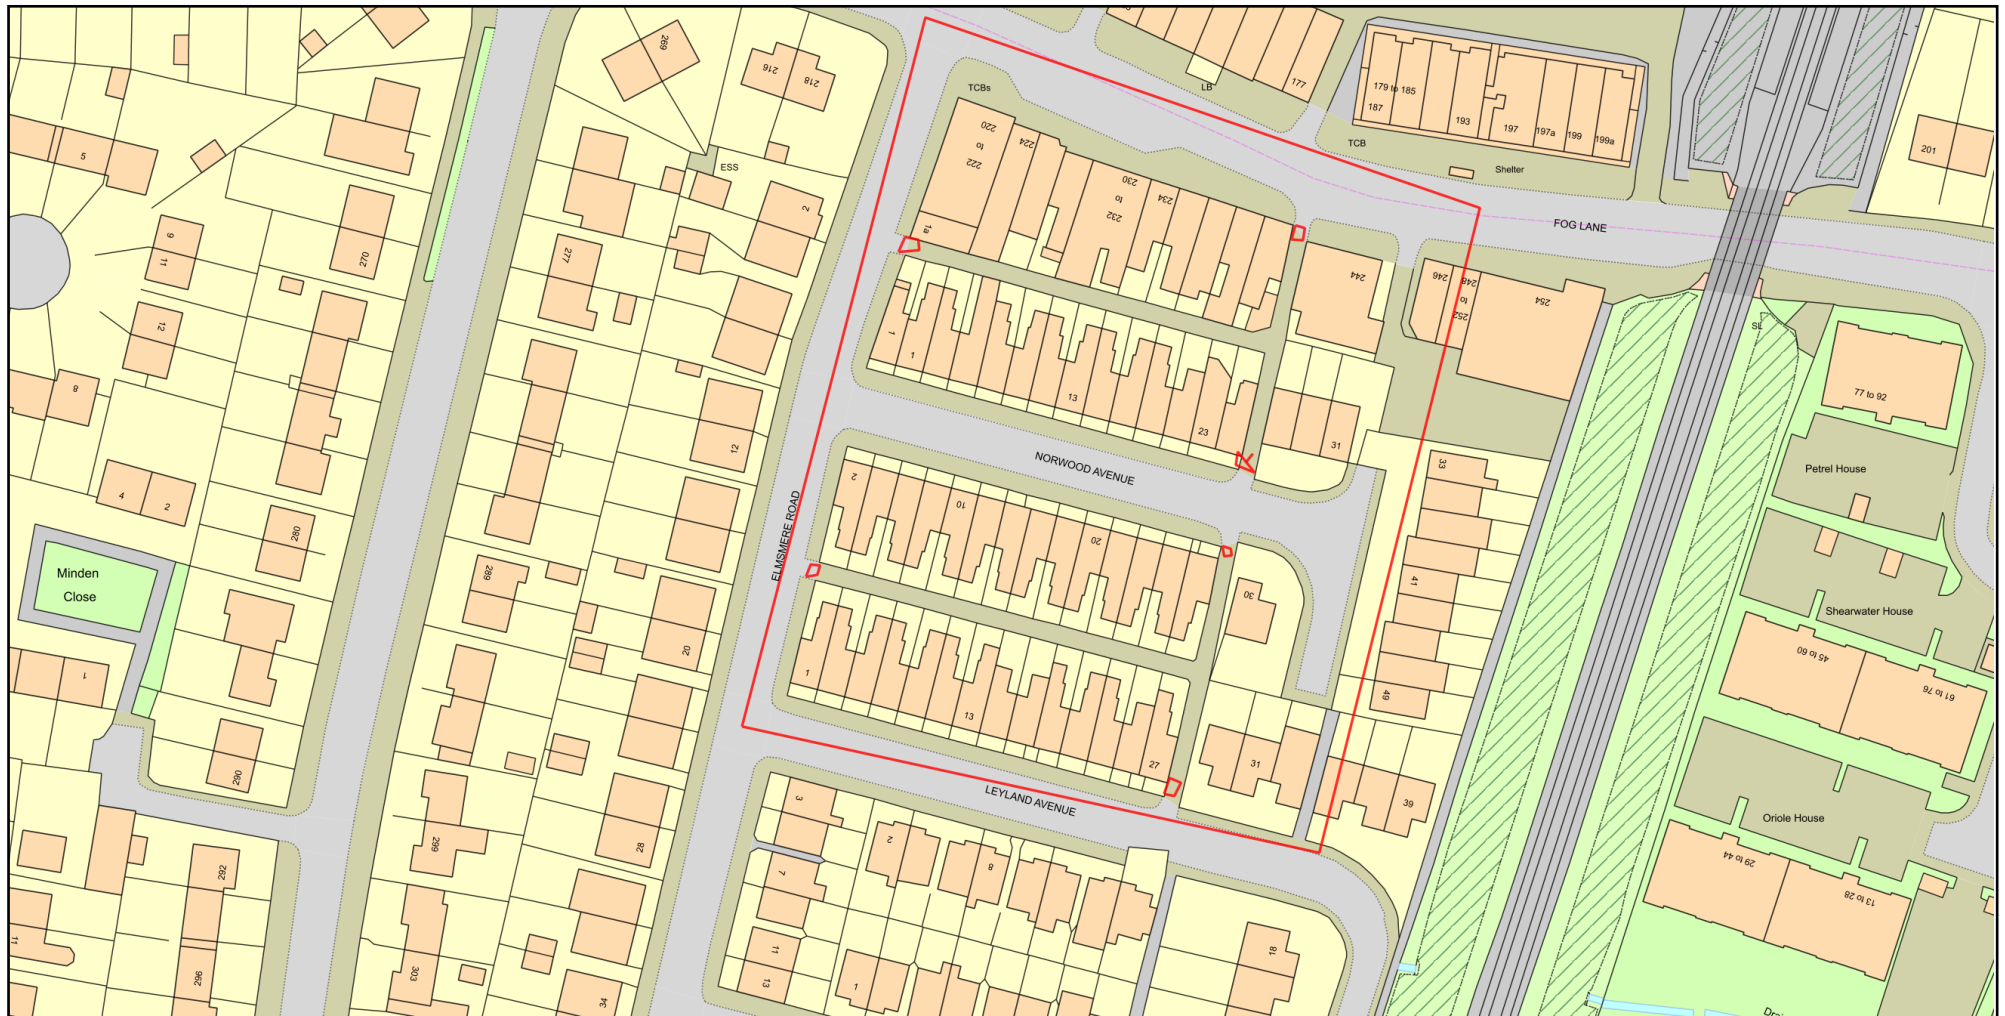

0 50
Metres



Plan Produced for: Planning MCC

Date Produced: 24 Jul 2025

Plan Reference Number: TQRQM25205141601981

Scale: 1:1250 @ A4

© Crown copyright and database rights 2025 OS 100042766

