

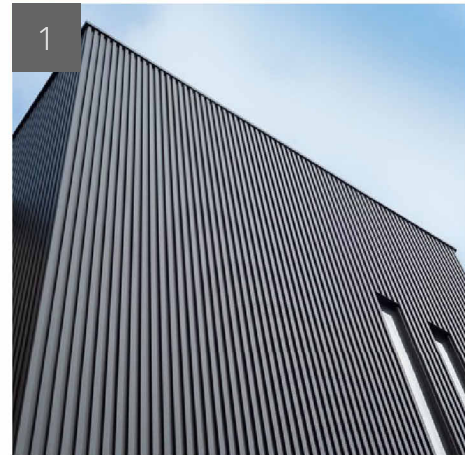
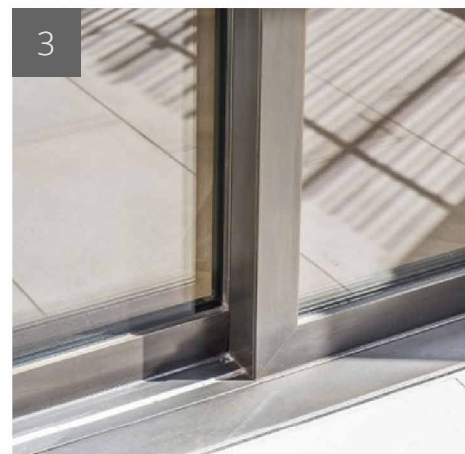


Legend Key	
1	Standing Seam Cladding Anodised Aluminium Grey/ Blue
2	Pressed coping/ fascia/ flashing Anodised Aluminium Grey/ Blue
3	Box profiled Glazing Frames Anodised Aluminium Clear/ Natural
4	Pergola Frame Matte Satin Aluminium Oxidised/ Rust
5	Slatted Fence Satin composite Grey/ Blue

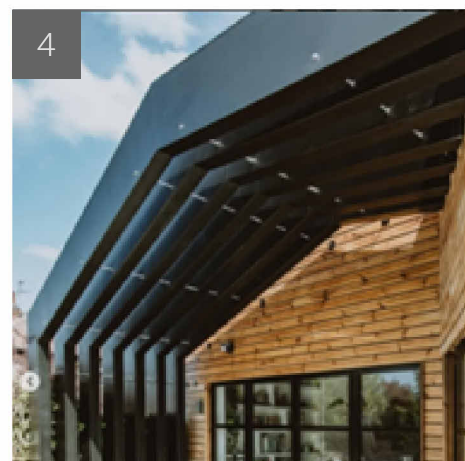

03 3D Front

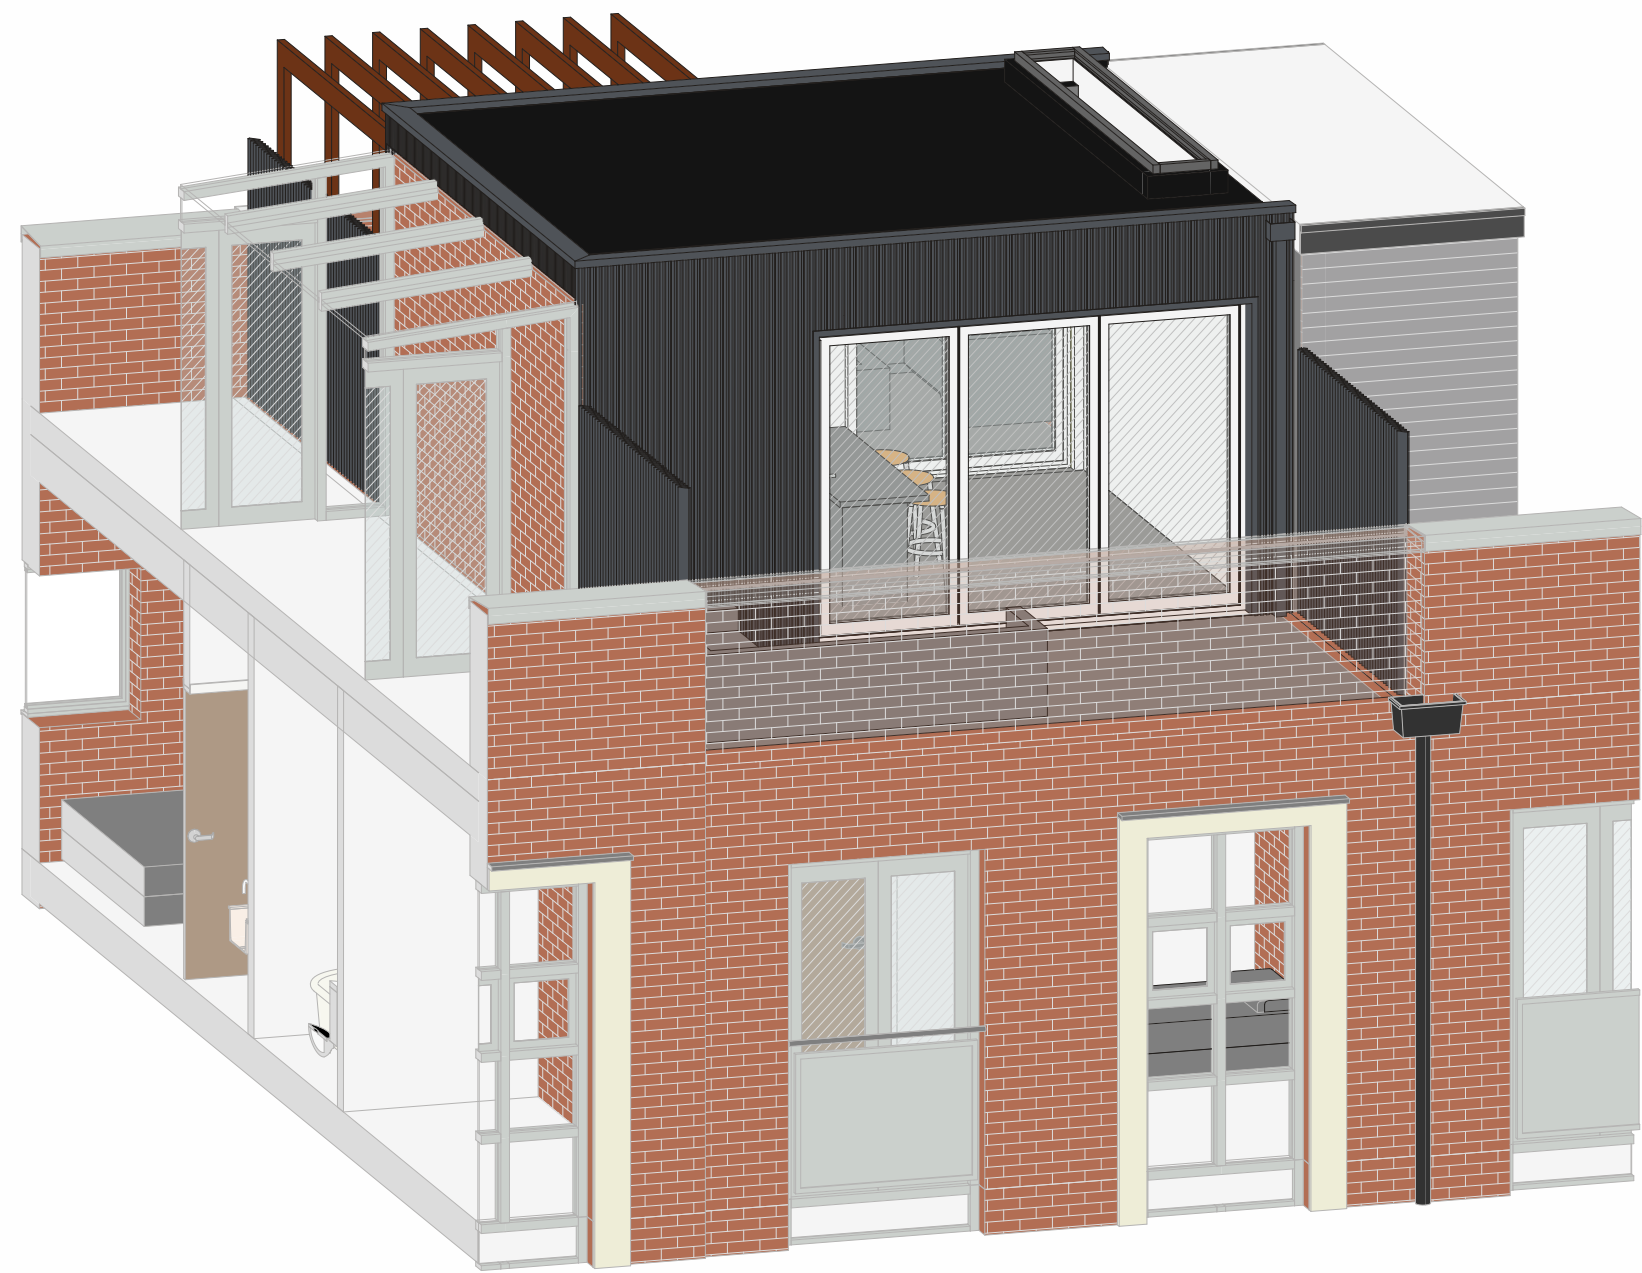

04 3D Rear



01 Elevation Front (Proposed)
1:25



02 Elevation Rear (Proposed)
1:25

B 16/04/25 Updated to client comment for planning issue
A 11/03/25 Preliminary issue for comment
Rev. Date: Notes

DRAWING NUMBER
J1233-PL301
PROPOSED ELEVATIONS
ISSUE
B

PROJECT
5 River Street, Manchester

CLIENT
Mr Matt Lang

JOB NUMBER DATE SCALE SIZE
J1233 March '25 1:25 A1

BUILDING CONTROL



Manor Architecture Ltd.
800/101, 800/101, 800/101,
Chester Rd, Knutsford, Warrington, Cheshire, WA16 6EG
Tel: 01565 740 520
Email: info@manorarchitecture.co.uk
Web: www.manorarchitecture.co.uk

This Drawing Remains The Copyright Of Manor Architecture Ltd. And Must Not Be Copied Or Reproduced Without Written Consent.
All Setting Out, Dimensions And Levels Should Only Be Taken From The Signed Dimension Values Listed On This Drawing. No Other Measurements Should Be Made To Guide From The Drawing. Manually Measured And From Hand Held Instruments.
Any Variation Between Drawings And Site Conditions Are To Be Reported To Manor Architecture Ltd. Immediately. All Contractors Must Read The Site And Any Safety Requirements For Taking And Checking All Dimensions Before To The Work They Are Required To Carry Out.
This Drawing Must Not Be Used On Site Unless Issued For Construction.