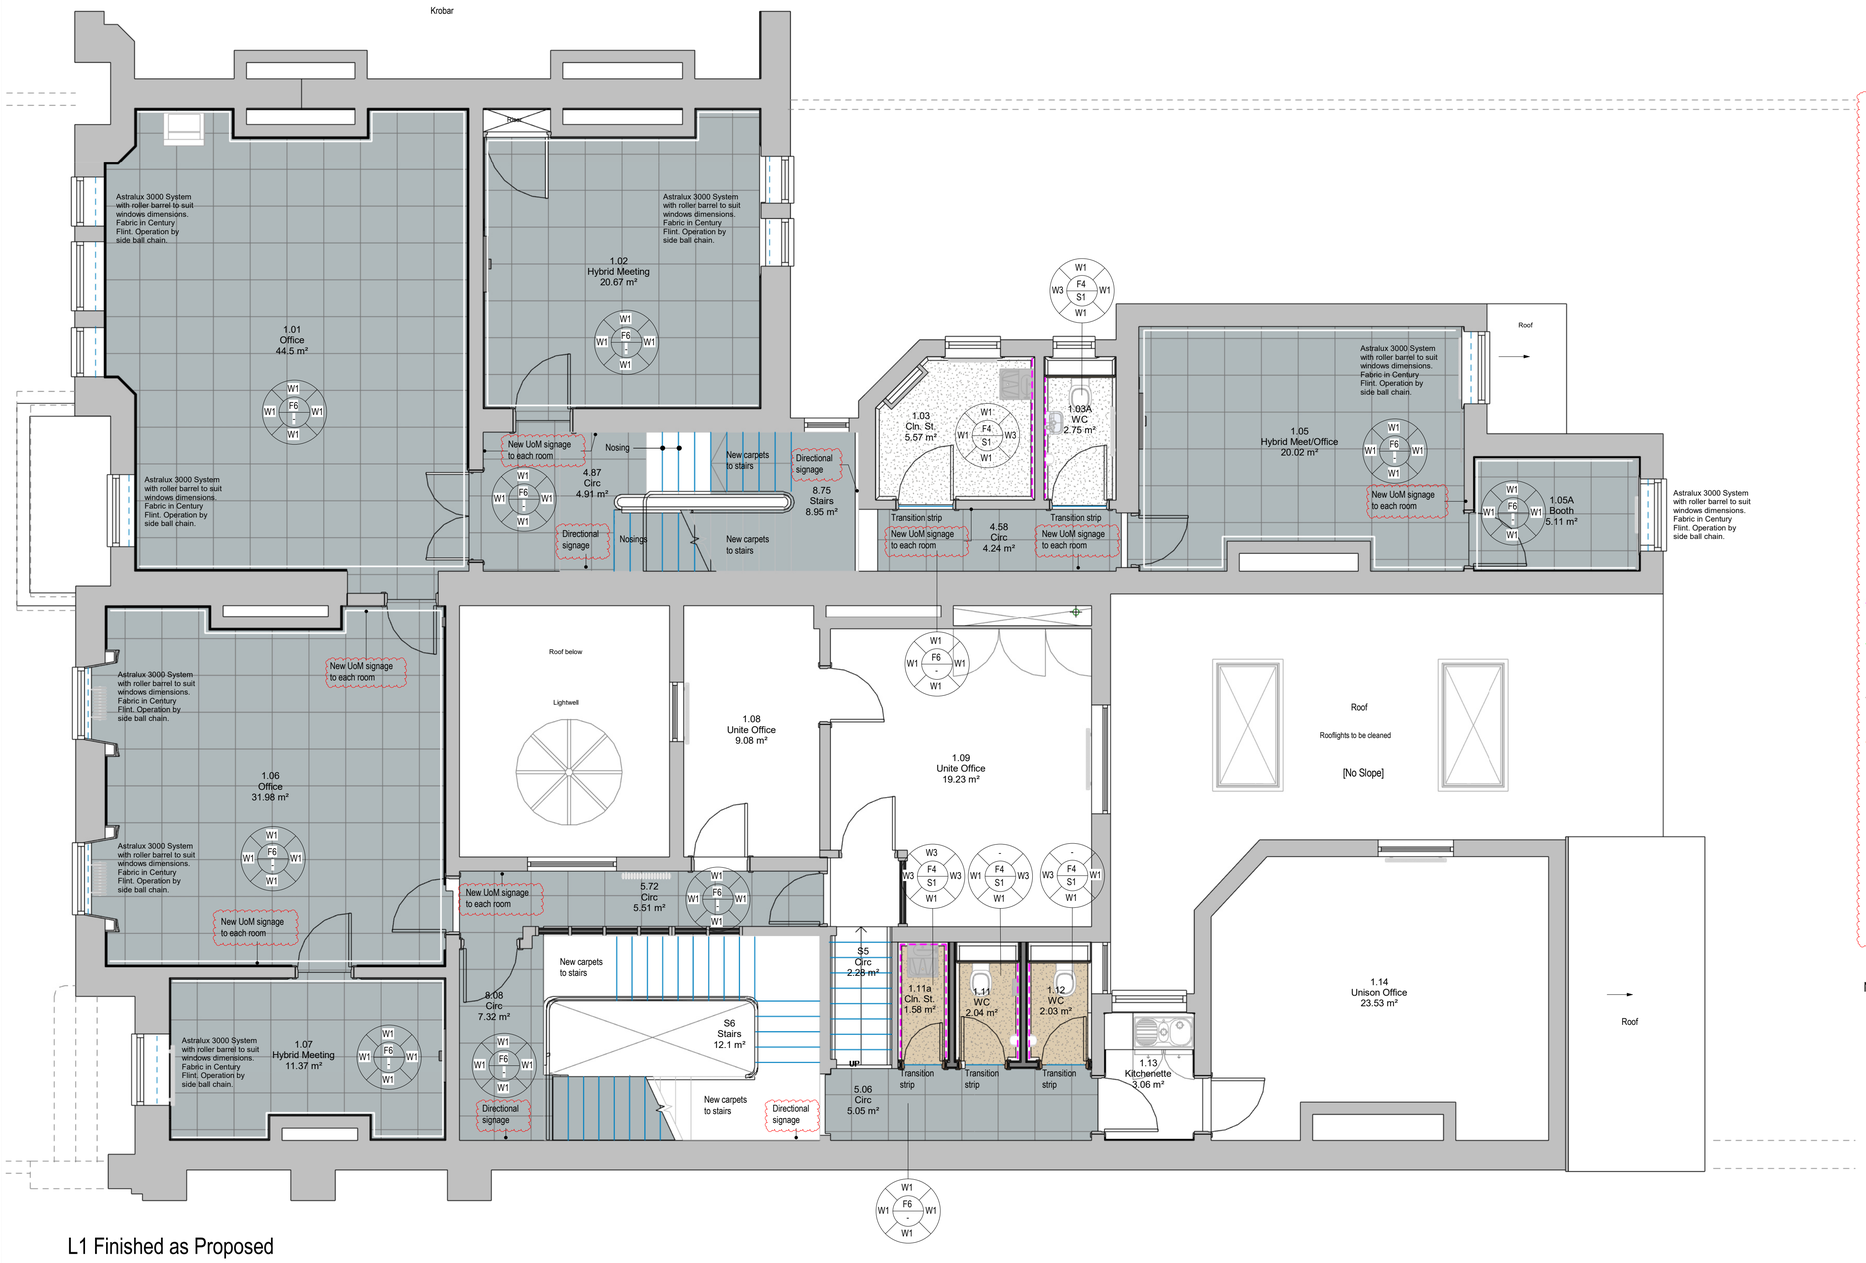


L1 Finished as Proposed

1 : 50 @ A1

Floor Finishes

- F1 Vinyl Plank — Amtico Noble Oak SS5W3030 — Large Parquet — LRV 29%
- F2 Vinyl Tile — Amtico Spacia Amalfi SS5S2609
- F3 Vinyl — Forbo Safestep R11 — Slate Grey 174752
- F4 Vinyl — Forbo Safestep — Aqua Mortar 180316
- F5 Vinyl — Forbo Surestep Original — 171772 Cement
- F6 Carpet Tiles — Forbo Tessera — Inline 878 Steam

Walls

- W1 Emulsion Paint — Dulux Heritage Chalk White
- W2 Emulsion Paint — Dulux Heritage Ravens Flight
- W3 Hygienic Wall Cladding — Altro Whiterock Satin Opera
- W4 Tiles — Johnson Tiles Chroma Arctic Gloss 300x100mm with black grout
- W5 Splashback tiles — Johnson Tiles Savoy Luna Geometric
- W6 Tiles — Johnson tiles Harbour Seaspray Rock structure

Skirting


- S1 Coving — Gradus CF38 Cove Former
- S2 Torus MDF skirting board painted white

Nosing — Gradus RXT781 — Channel & Interior : Snowdrift

Note: Allow for new levelling ply prior to installing carpet

NOTES

1. Do not scale from this drawing.
2. All measurements are in millimetres unless stated otherwise.
3. This drawing is to be read in conjunction with the specification and all relevant Architectural, Electrical, Mechanical and Structural drawings.
4. (c) University of Manchester this drawing must not be reproduced without permission.
5. Directorate of Estates and Facilities to be notified of any discrepancies.

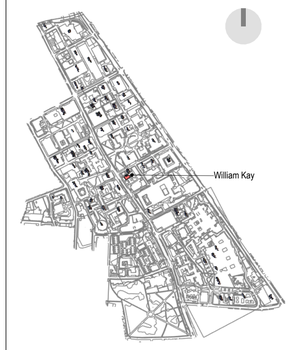

0 1m 2m 4m

1:50 @ A1

Plans shown as indicative. Survey required.

Rev	Description	Date	By	Auth
T3	Finished updated upon client approval.	02-07-25	JL	JL
T2	Finishes in abeyance. Room and directional signage added.	27-06-25	JL	JL
T1	Issue for Stage 4.	11-04-25	JL	JL

MANCHESTER 1824
The University of Manchester
Directorate of Estates and Facilities
Beyer Building
The University of Manchester
Oxford Road
Manchester
M13 9PL

HALLIDAY MECHAM ARCHITECTS
Halliday Mecham Architects Limited
111 Piccadilly Manchester M1 2HY
+44 (0)161 661 5566
4 Devonshire Street London W1W 5DT
+44 (0)203 440 5173
hma@hallidaymecham.com
www.hallidaymecham.com

Drawing Status: STAGE 4

Project: William Kay House - 5807

Building Name: William Kay House
Building No.: 016AA

Site Name: William Kay House

Sub Site Name: Oxford Road

Drawing Title: William Kay L1 Finishes as Proposed

PM	Drawn	Checked	Authorised
CP	JL	JL	HMA

Scale @A1	Date	Date	Date
1:50	11-04-25	11-04-25	11-04-25

Drawing Number: 5807-HMA-WK-ZZ-DR-A-43002
Revision: T3

Original Drawing Paper Size 841mm x 594mm

02/07/2025 18:05:32

C:\Users\jlee\Documents\5668-HMA-WK-ZZ-M3-A-00001_P01 - William Kay_jlee.rvt