

Approximate Scale 1:2 @ A3

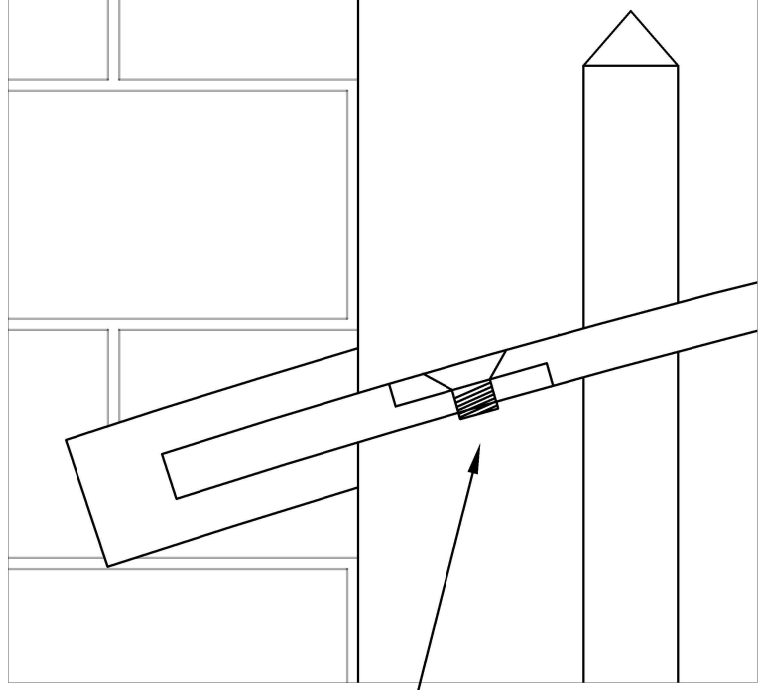


Section of Top Rail

2no C/S M8 Screws (Allen Head)
Securing laps ground into original materials

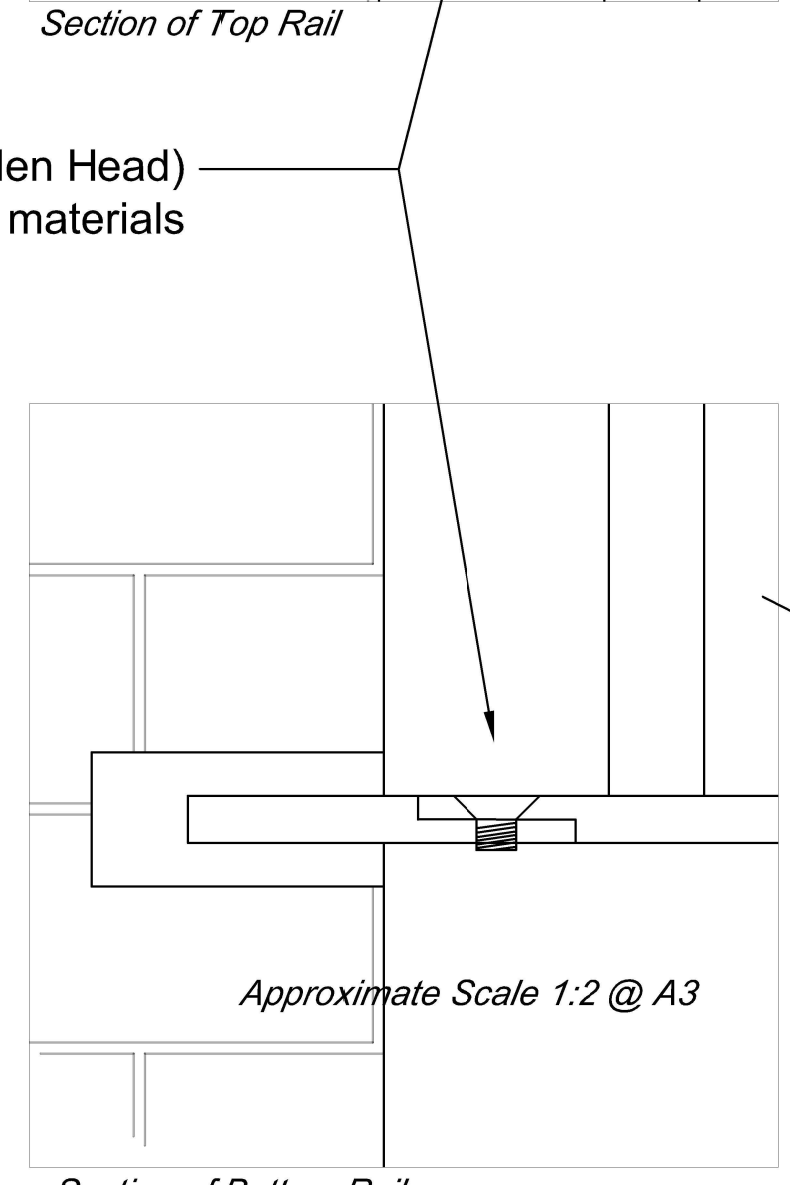

Section of Bottom Rail

Approximate Scale 1:2 @ A3

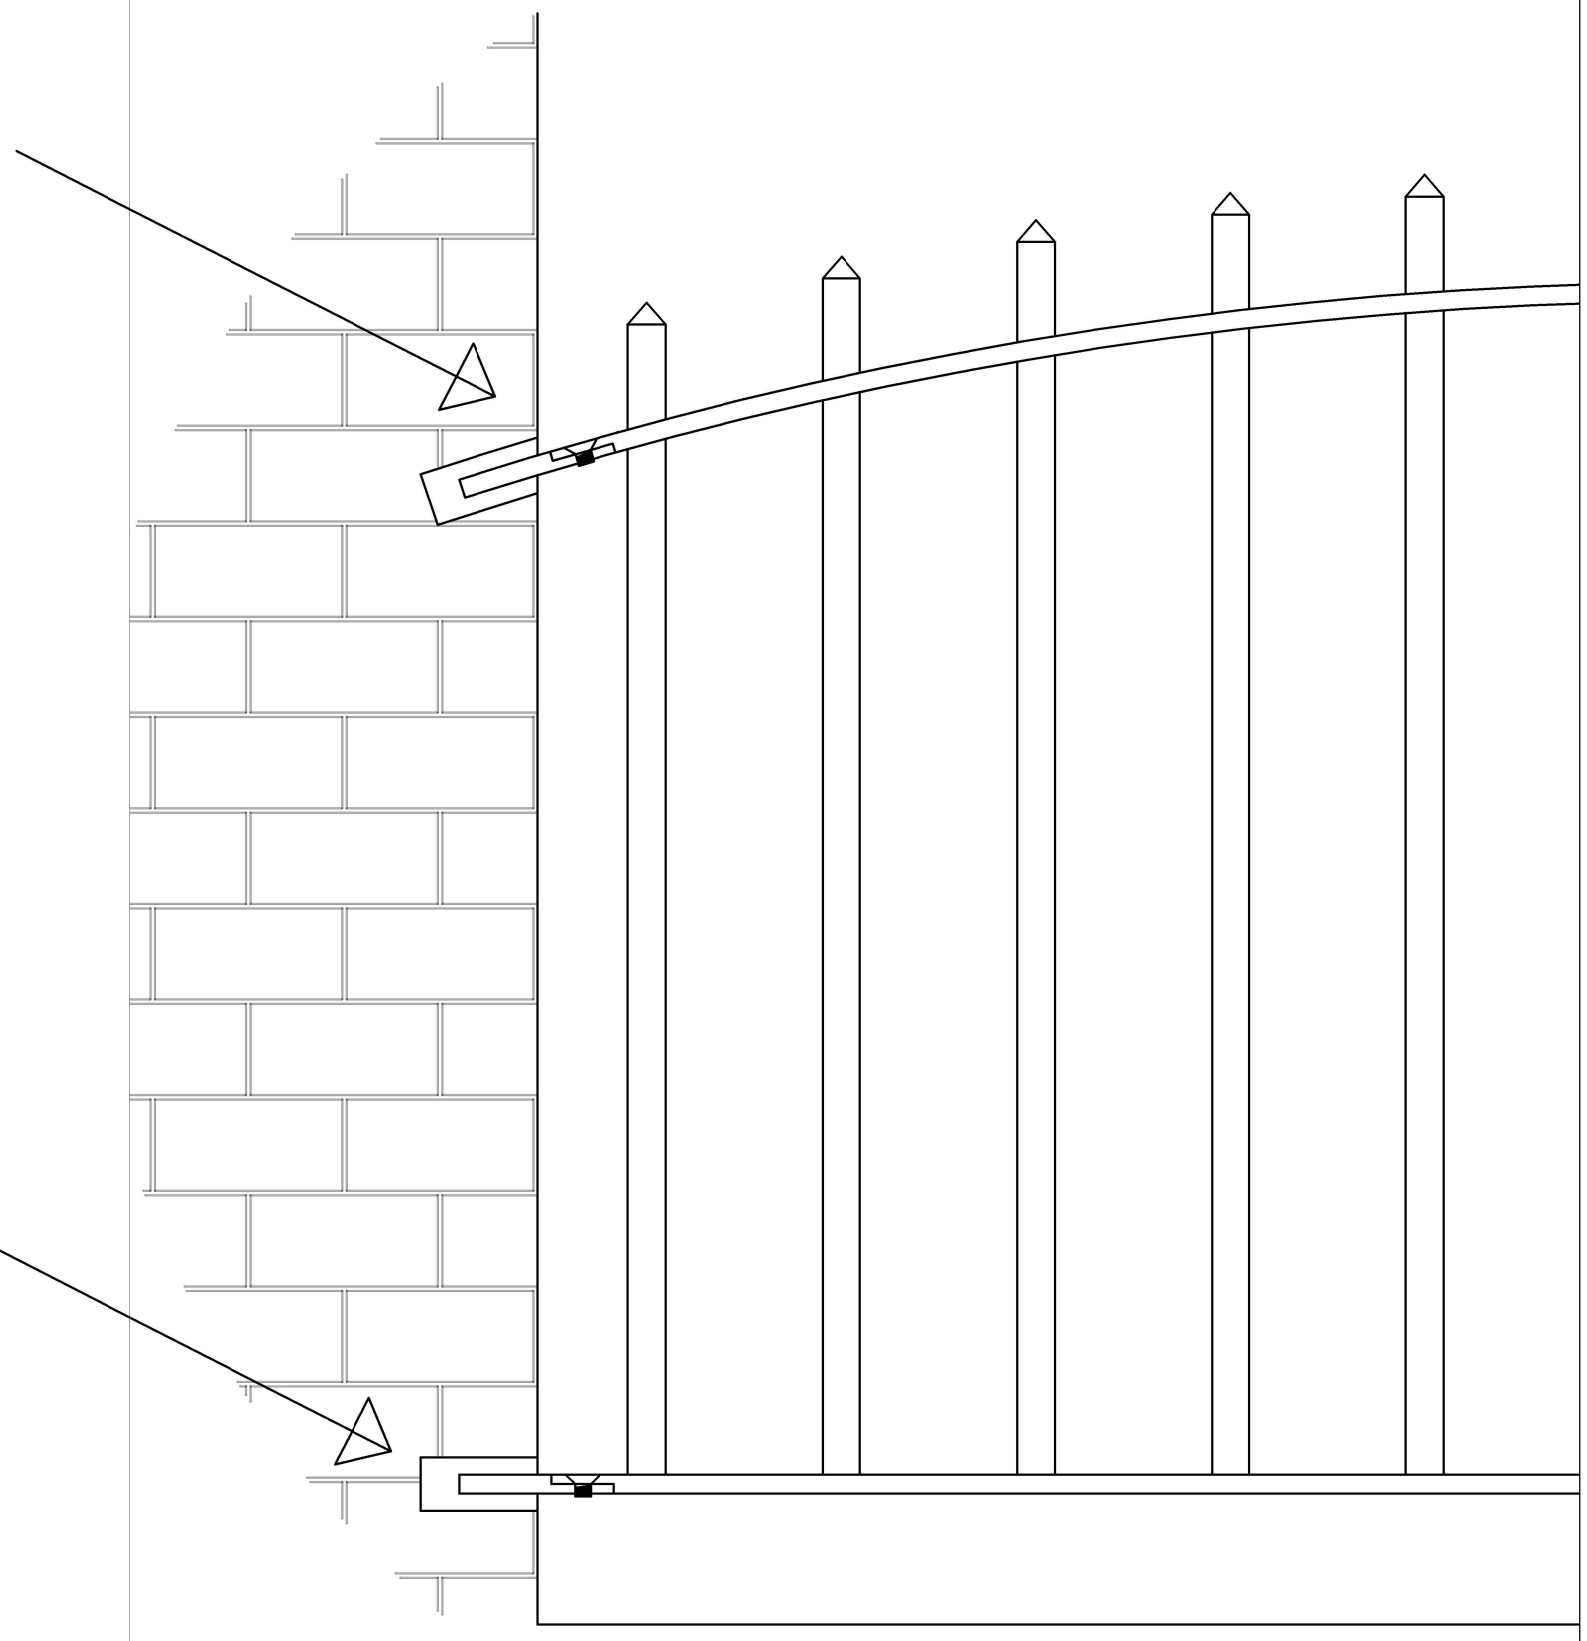

Approximate Scale 1:5 @ A3

No.	revision	date	by	check by
[A]	>	>	>	>
[B]	>	>	>	>
[C]	>	>	>	>
[D]	>	>	>	>
[E]	>	>	>	>
[F]	>	>	>	>
[G]	>	>	>	>
[H]	>	>	>	>

Fabrication Tolerances
Usual Casting Tolerances Apply

3rd Angle Projection

IF IN DOUBT ASK

DRAWING ERRORS OR OMISSIONS ARE TO BE REPORTED AND CHECKED WITH THE ENGINEER/DRAUGHTSMAN

WHERE ITEMS ARE DRAWN ASSEMBLED TO SEE ITEMS MUST BE TRIAL ASSEMBLED IN WORKSHOP TO ENSURE CORRECT FIT

NONE OF THE WORK CONTAINED HEREIN IN THE FORM OF DRAWINGS OR SPECIFICATIONS OR COPIES ARE DISTRIBUTED AND CLEARLY MARKED "CONSTRUCTION ISSUE"

THIS DRAWING IS CONFIDENTIAL INFORMATION NO PORTION SHOULD BE COPIED OR REPRODUCED WITHOUT THE CONSENT OF CALIBRE METALWORK

CALIBRE Metalwork
www.calibremetalwork.co.uk
Hazel Knoll Farm. Torkington Road, Hazel Grove, Stockport. SK7 6BNW
Tel: +44 (0) 161 427 4603

Project: *Southern Elevation Basement Grilles - SIM*

Sheet title: *Sketch Proposal for Lap Joints to Facilitate Future Maintenance*

Drg No.	scale	date	Status
25-051 Laps	NTS	16th June '25	*Preliminary*
	drawn: SJG	chkd: -	