


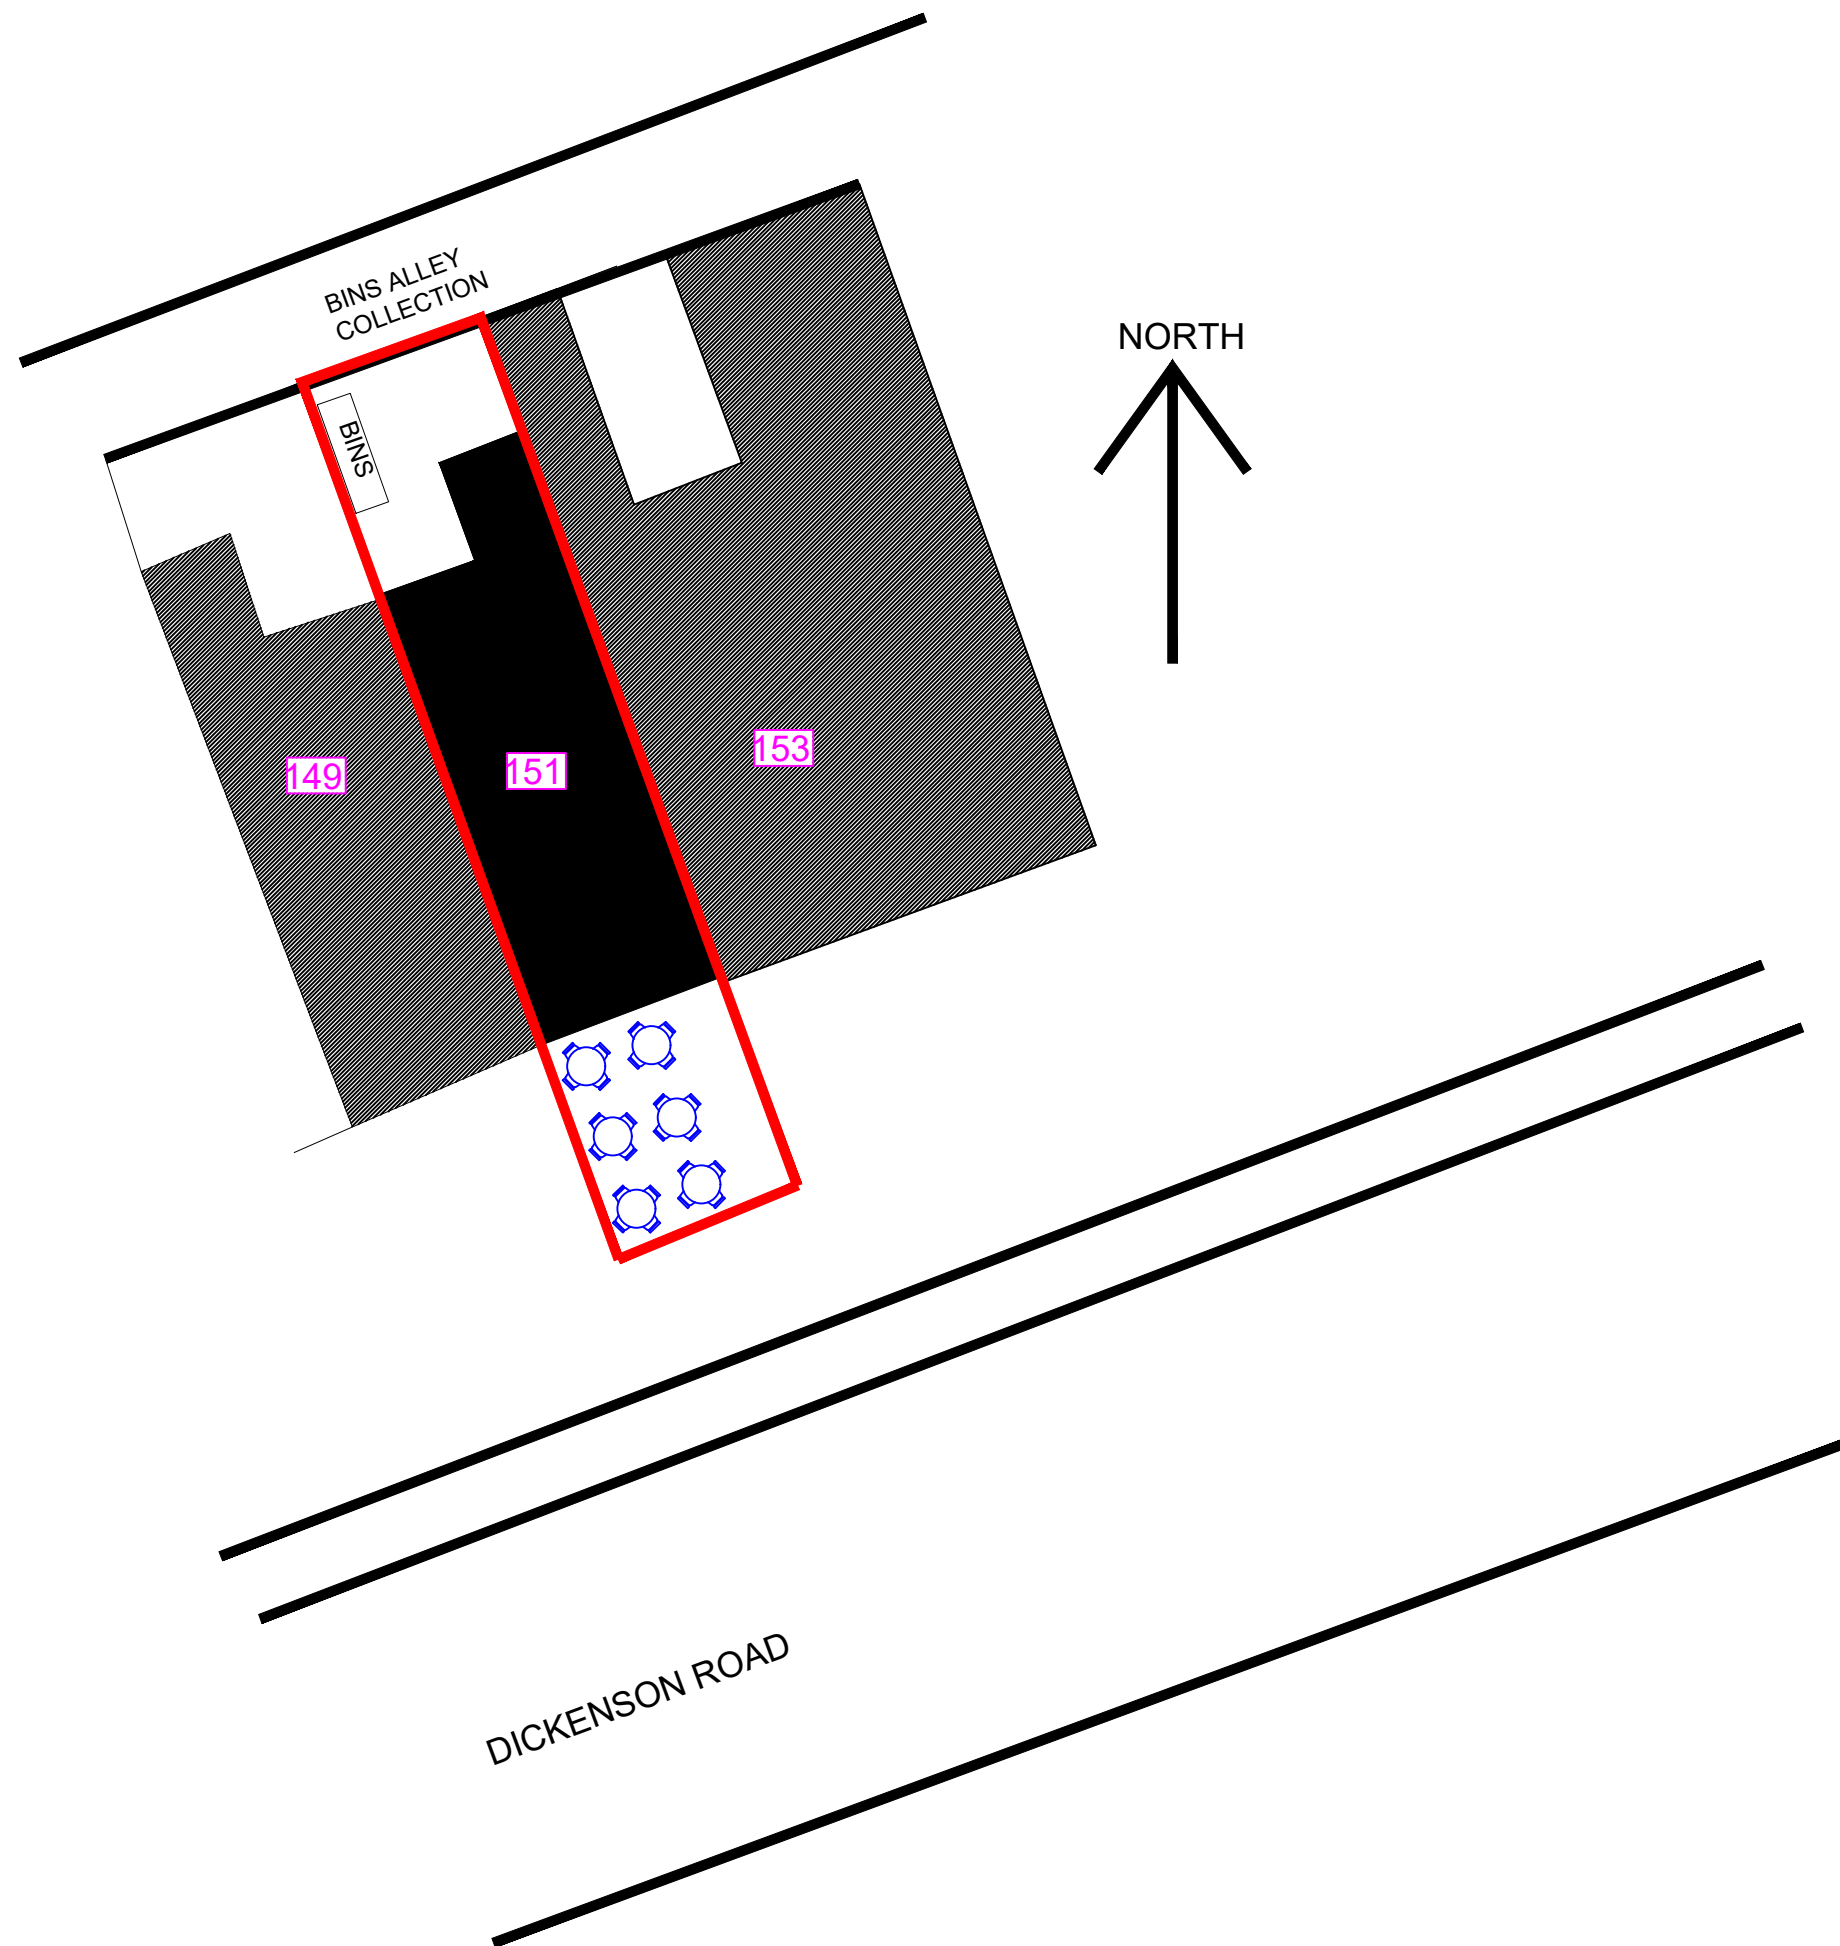

CANOPY EXTENSION AT 151
DICKENSON RD LONGSIGHT

CLIENT:HAYDER RATHI

SCALE:1:200 ON A3

REFERENCE NO: 1207

BARRY CULLEN
ARCHITECTURE LTD
email:barrycullenarchitecture@gmail.com
mob: 07851262695