



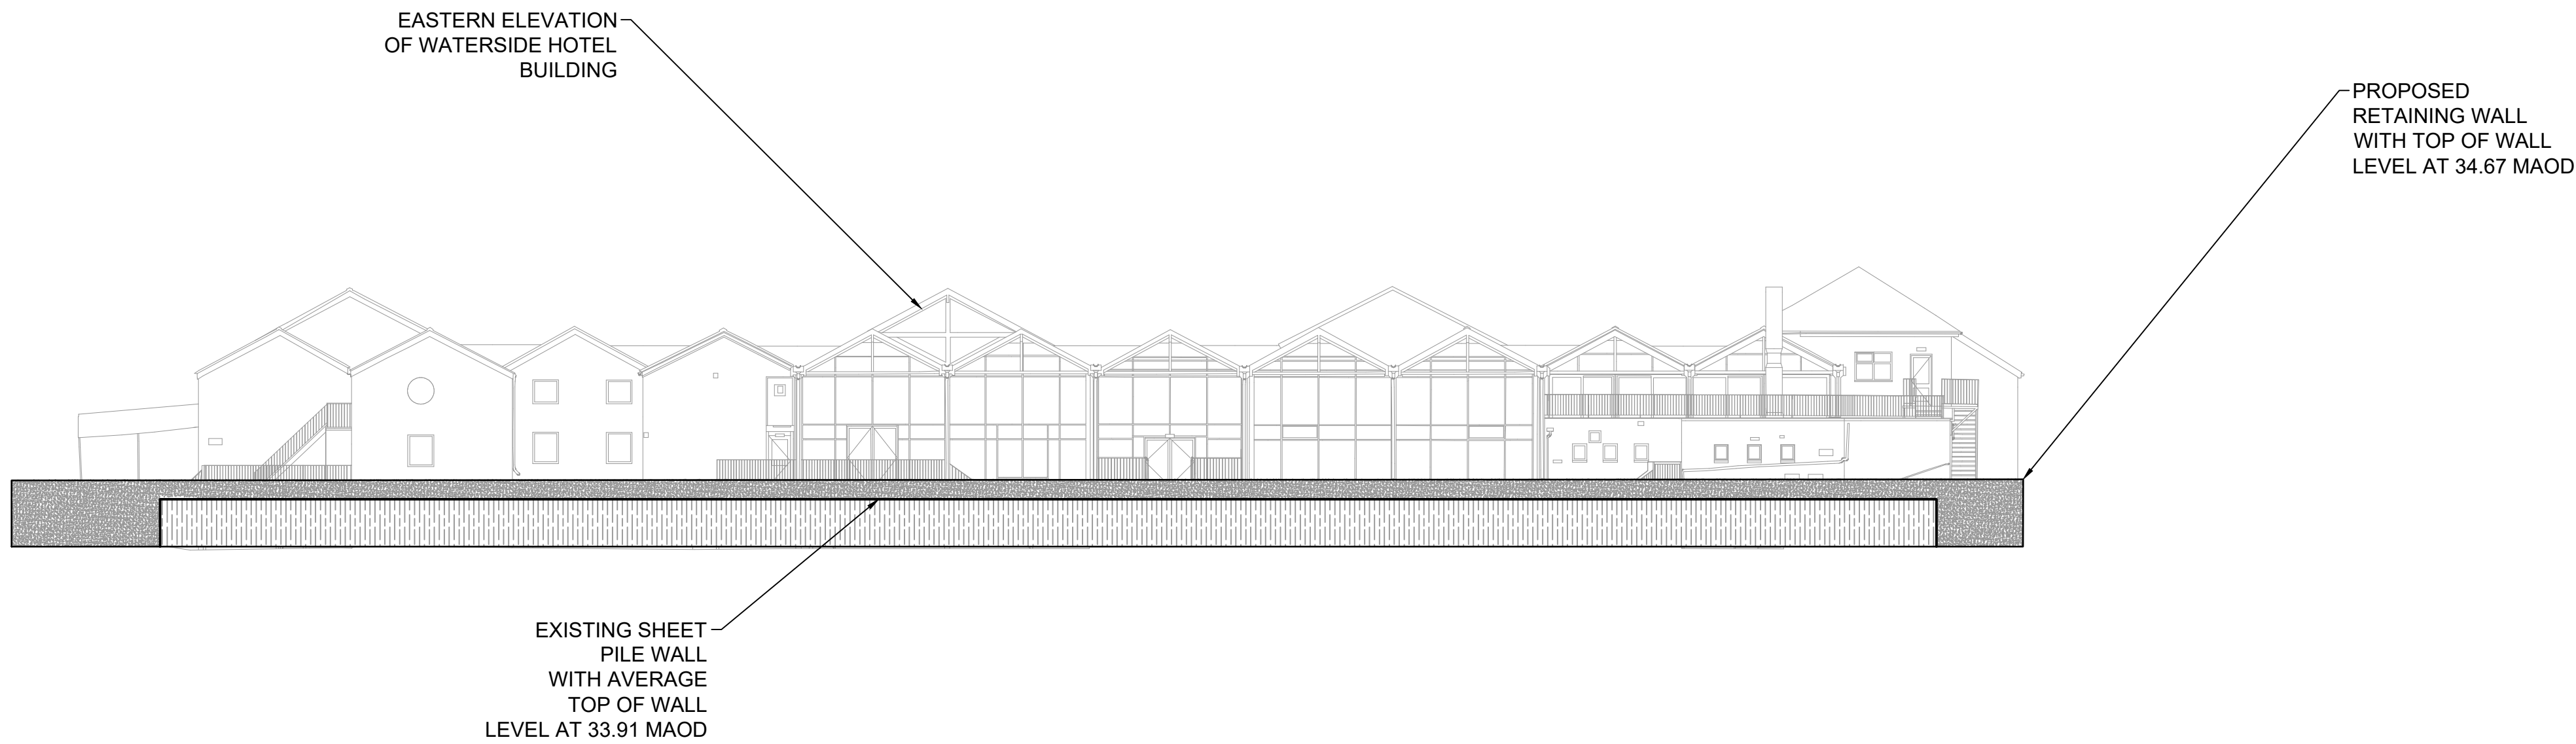


EASTERN ELEVATION

SCALE 1:200

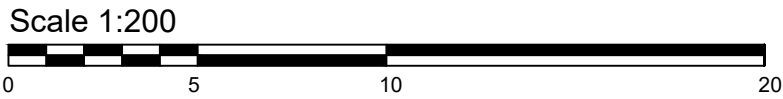

ESTIMATED
BUILDING PROFILE

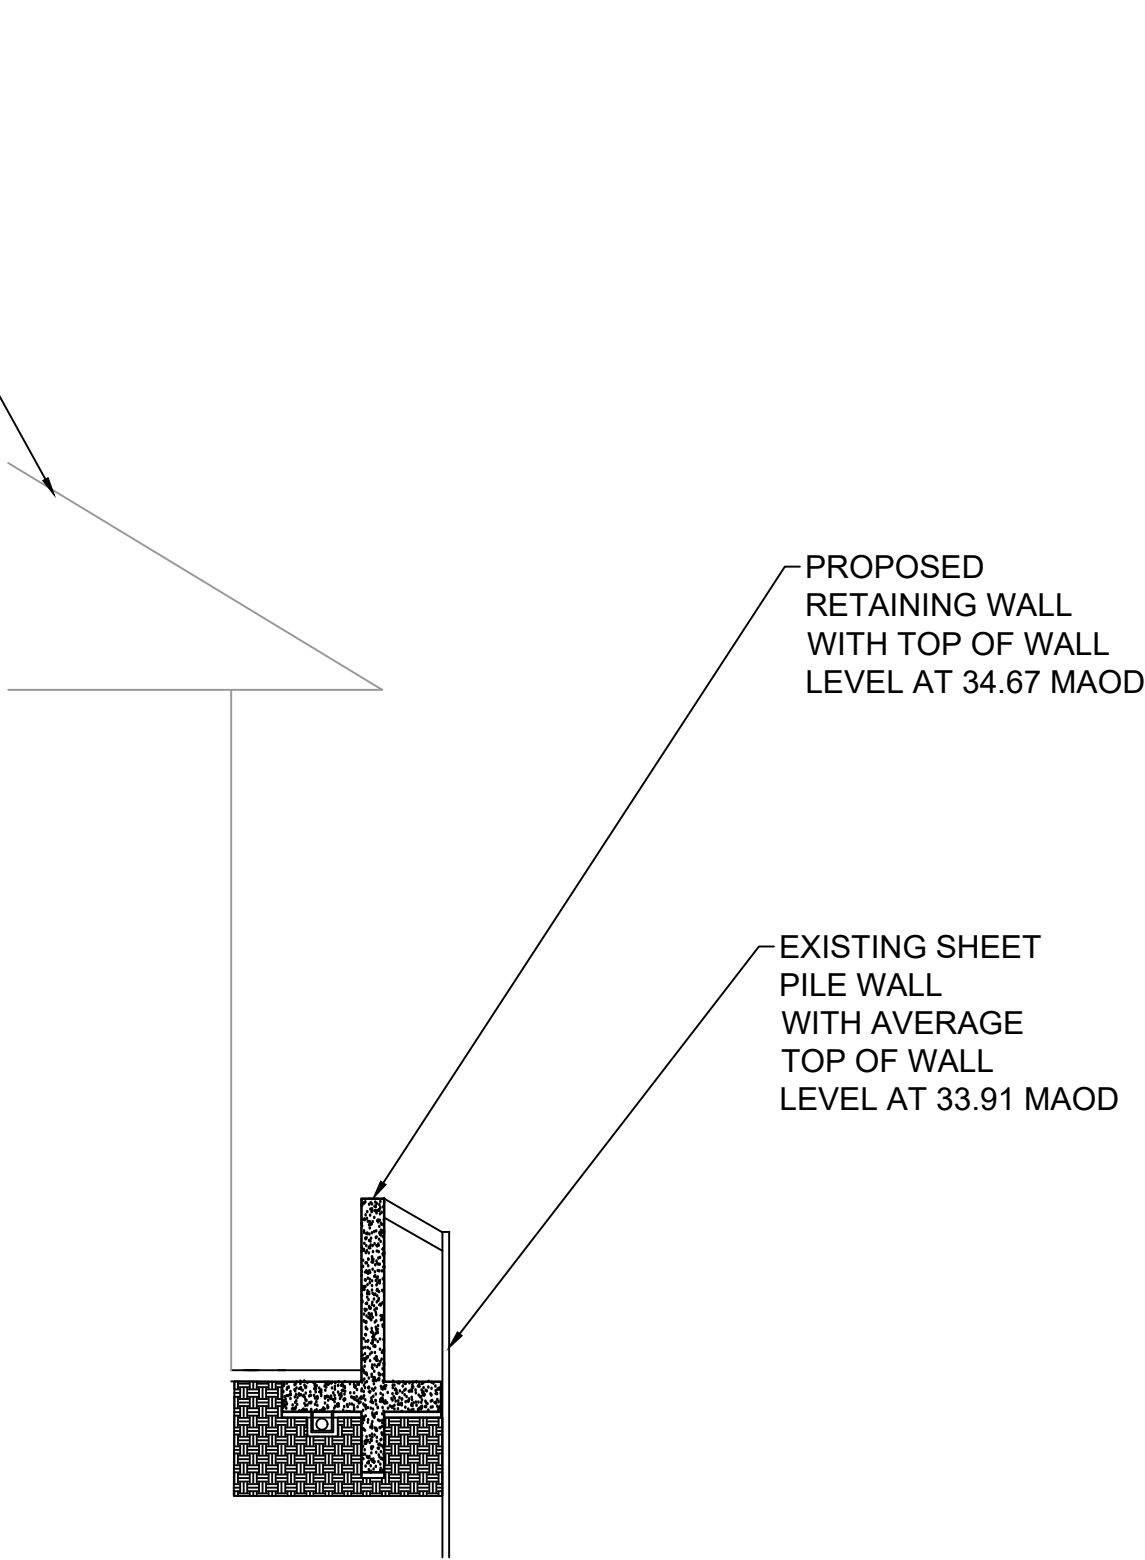


SECTION 01 10

SCALE 1:100



ESTIMATED
BUILDING PROFILE

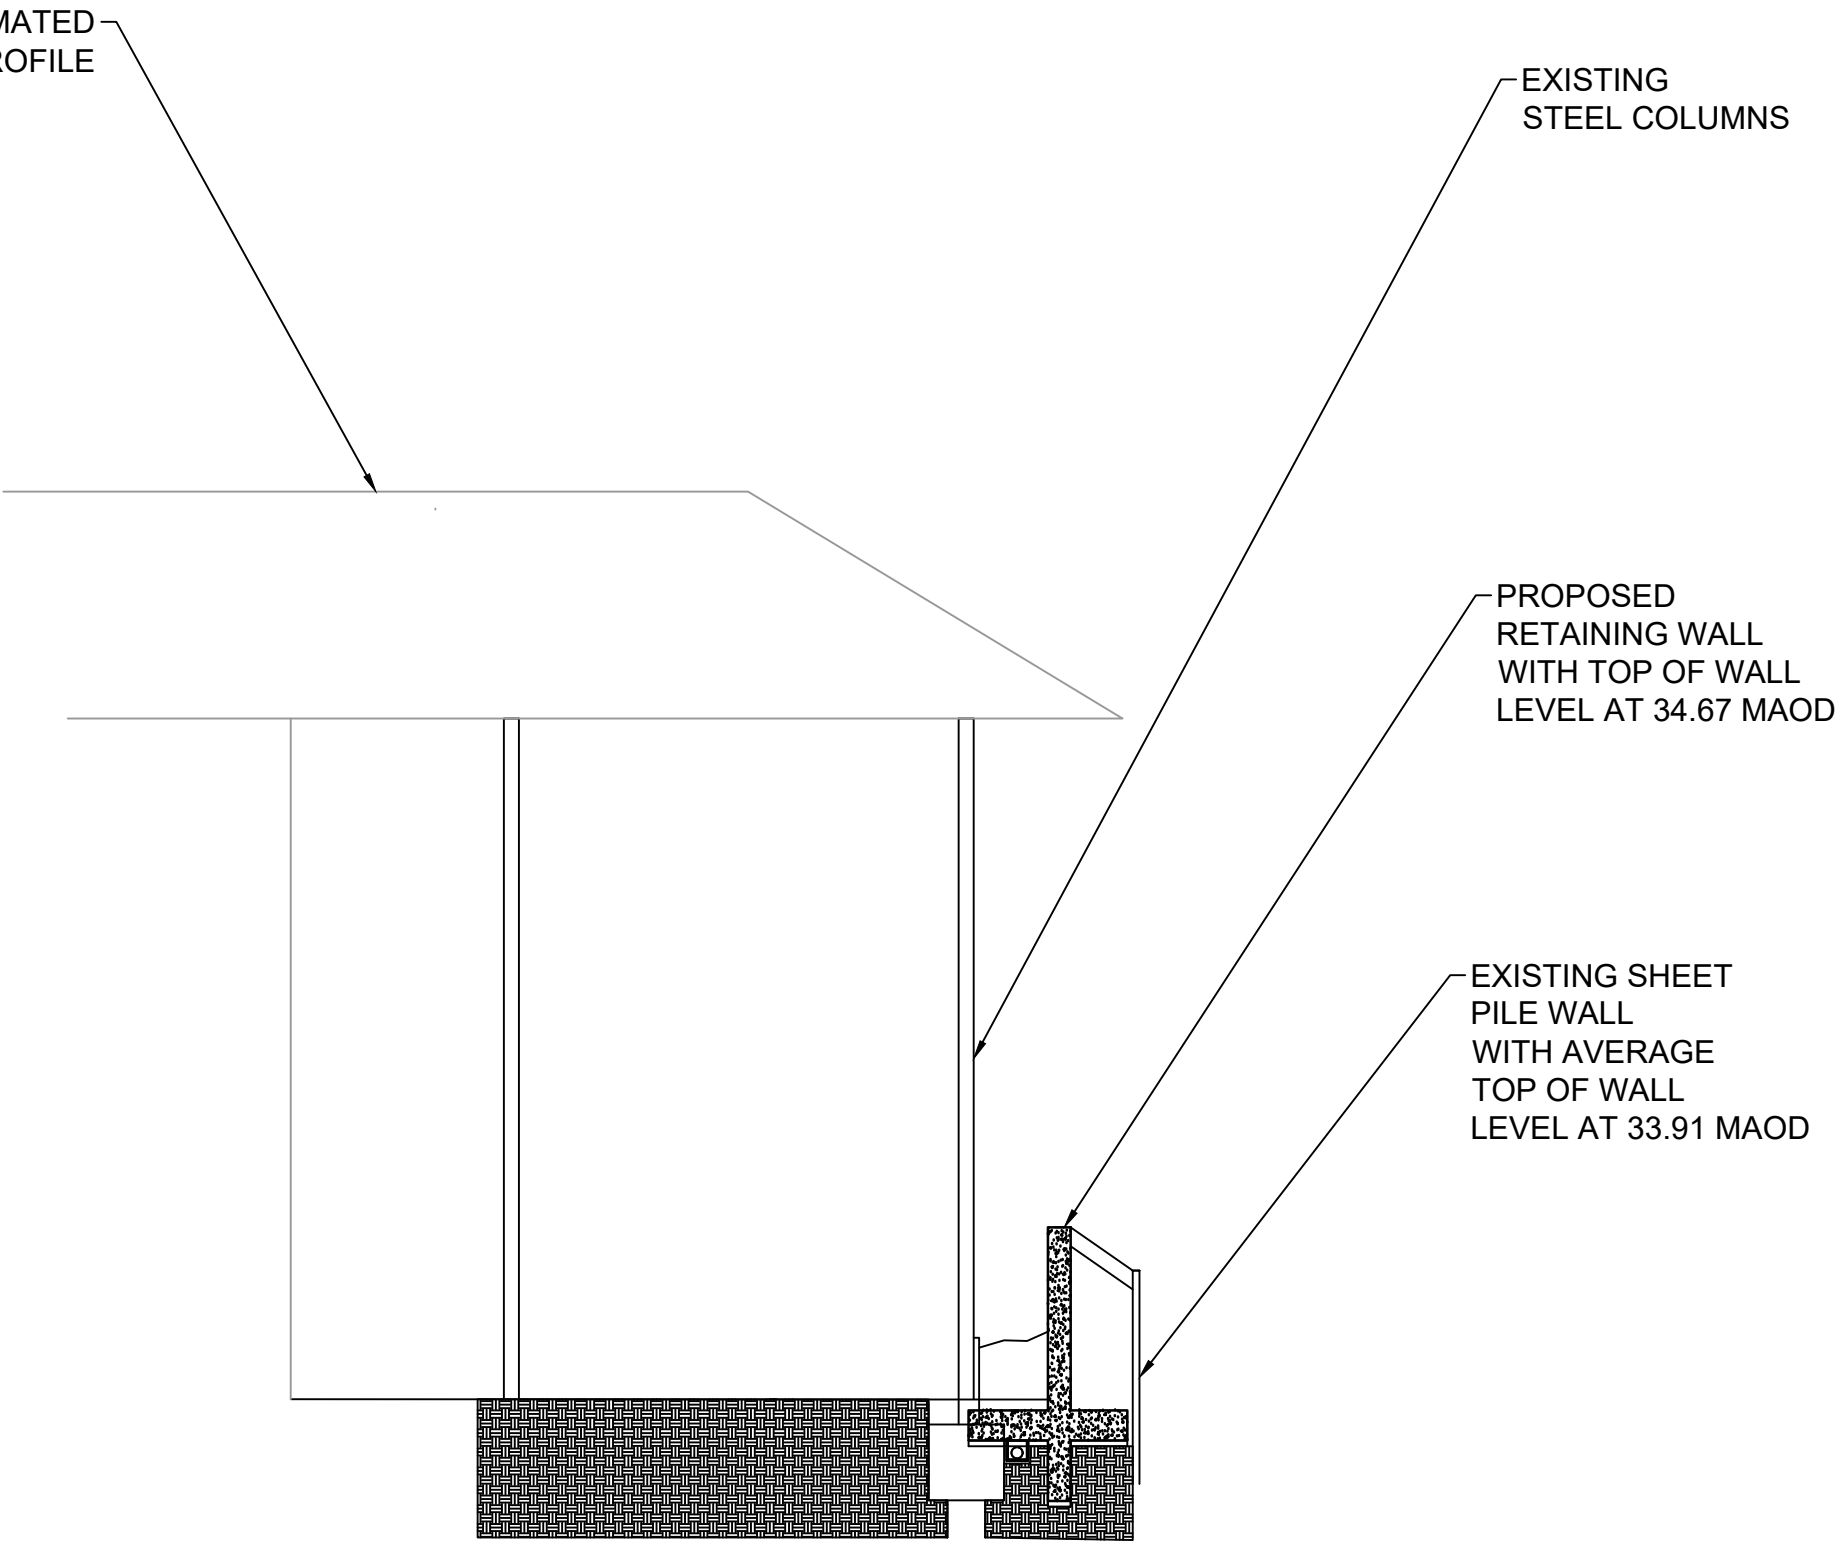

SECTION 02 10

SCALE 1:100



CDM RESIDUAL DESIGN RISKS

Risks listed here are not exhaustive. Refer to Designer's Risk Assessment and pre-construction phase plan.

CONSTRUCTION

Excavation
- Operation of plant and machinery in accordance with method statement

HEALTH & SAFETY AND ENVIRONMENTAL INFORMATION

The design presented on this drawing has been developed in accordance with the construction management regulations 2015. Any construction limitations arising from the design and significant residual risk not usually associated with the proposed type of work are identified on the drawing or within the notes.

It is assumed the all works will be carried out by a competent contractor working to an approved method statement

FOR CONSTRUCTION

B	FOR INFORMATION	30/07/25
A	FOR INFORMATION	22/07/25
Rev		Date



QC30
30 Queen Charlotte Street
Bristol
BS1 4HJ

0117 2140 530 : t
edenvaleyoun.com : w
info@edenvaleyoun.com : e

Project

WATERSIDE HOTEL

Drawing Title

EASTERN ELEVATION SKETCH

Drawn
SJ
30/07/25
AS SHOWN

Checked
JRY
30/07/25
Plot size
A1

Project No
Drawing No
Rev

EVY1238-SK01 B

FOR INFORMATION