

REVISION	DATE	DESCRIPTION
P05	05/08/25	PLANNING ISSUE

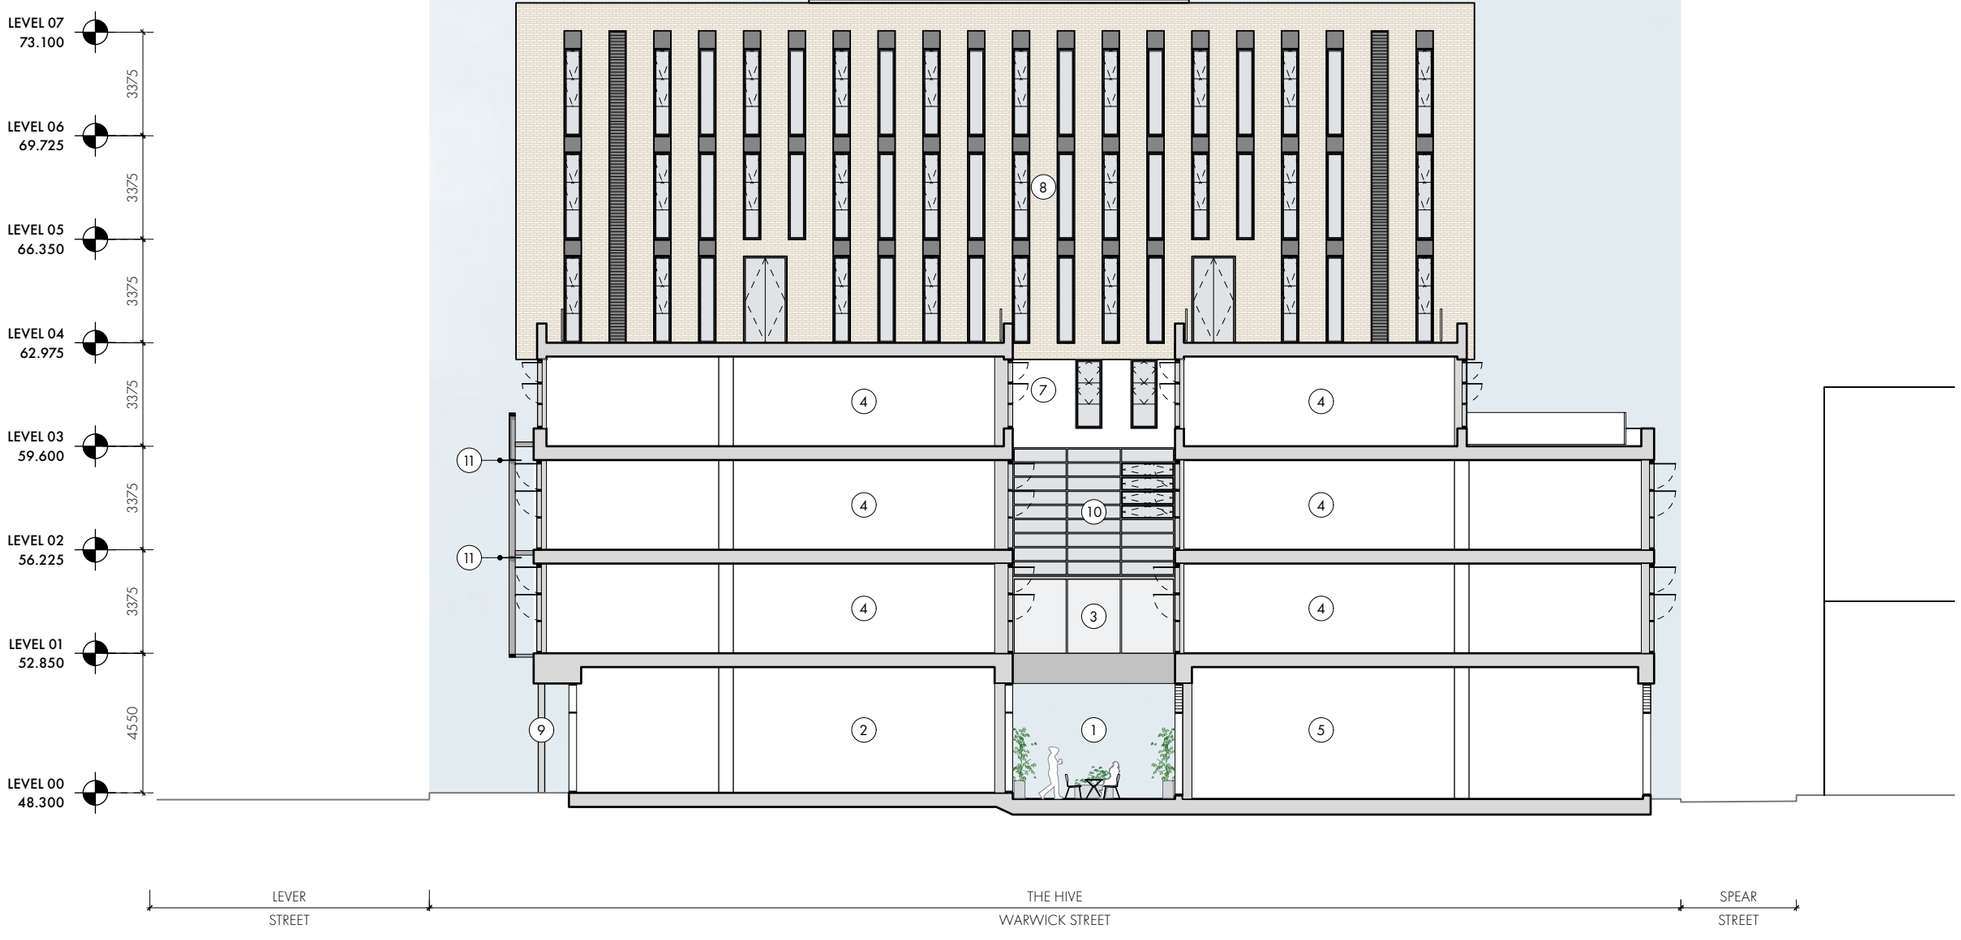

KEY

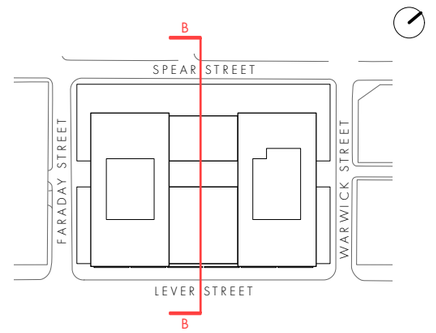

1. ARCADE
2. RECEPTION/ BREAK-OUT SPACE
3. BRIDGE
4. OFFICE
5. RETAIL UNIT
6. PPC ALUMINIUM LOUVRE PLANT ENCLOSURE
7. RENDER
8. BUFF BRICK
9. EXPOSED CONCRETE COLUMNS
10. PPC ALUMINIUM CURTAIN WALL GLAZING
11. ANODISED METAL FINS



SCALE – 1:200

PLANNING ISSUE

OMIArchitects

31 Blackfriars Road, Salford, Manchester, M3 7AQ
+44(0)161 832 3242 / info@omiarchitects.com / www.omiarchitects.com

PROJECT	THE HIVE					
DRAWING	PROPOSED SITE SECTION B-B					
DATE	JUN '25	DRAWN BY	DK	SCALE	1:200	@A3
JOB NO.	1461	DWG.NO.	L1502			