




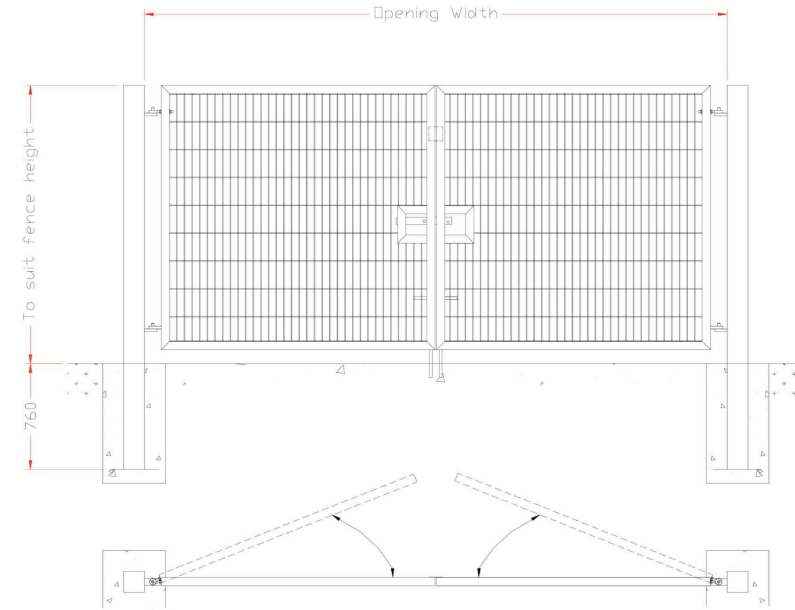


Typical detail drawing of boundary fence gate

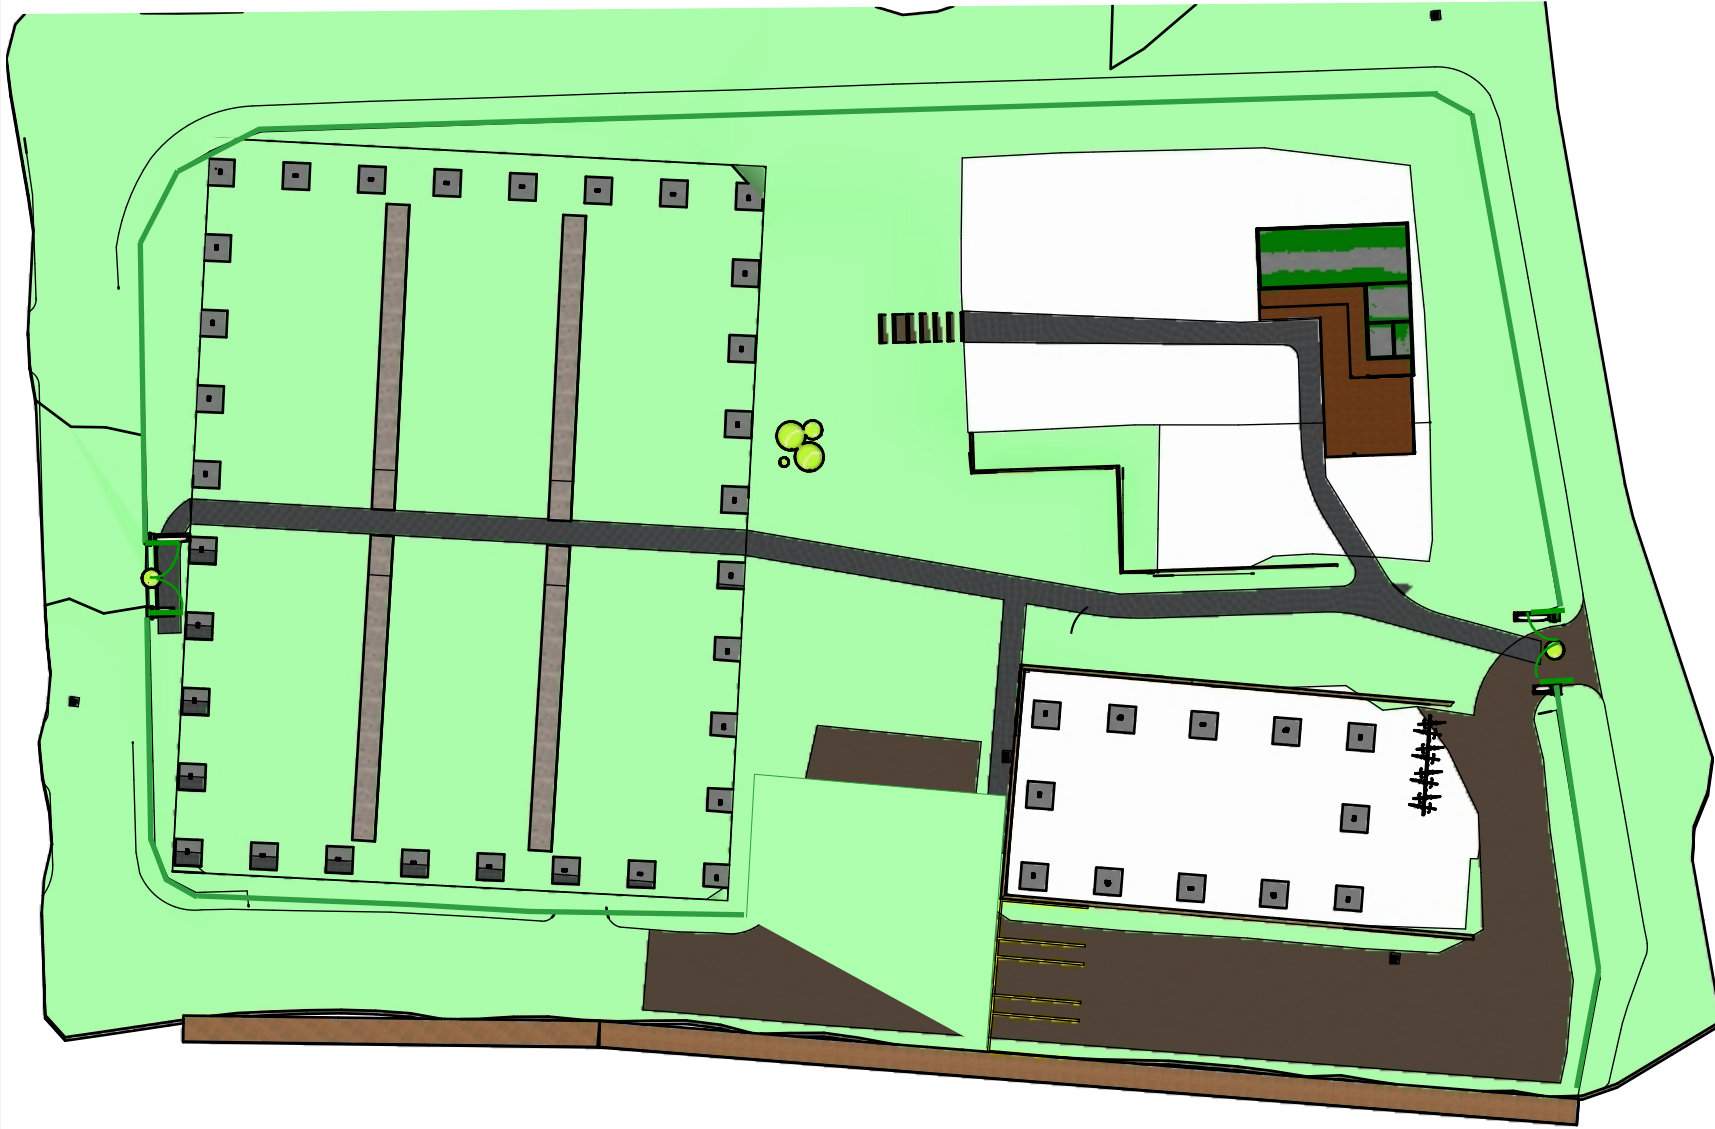

Typical detail drawing of boundary fence. Proposed fence height 1.8m

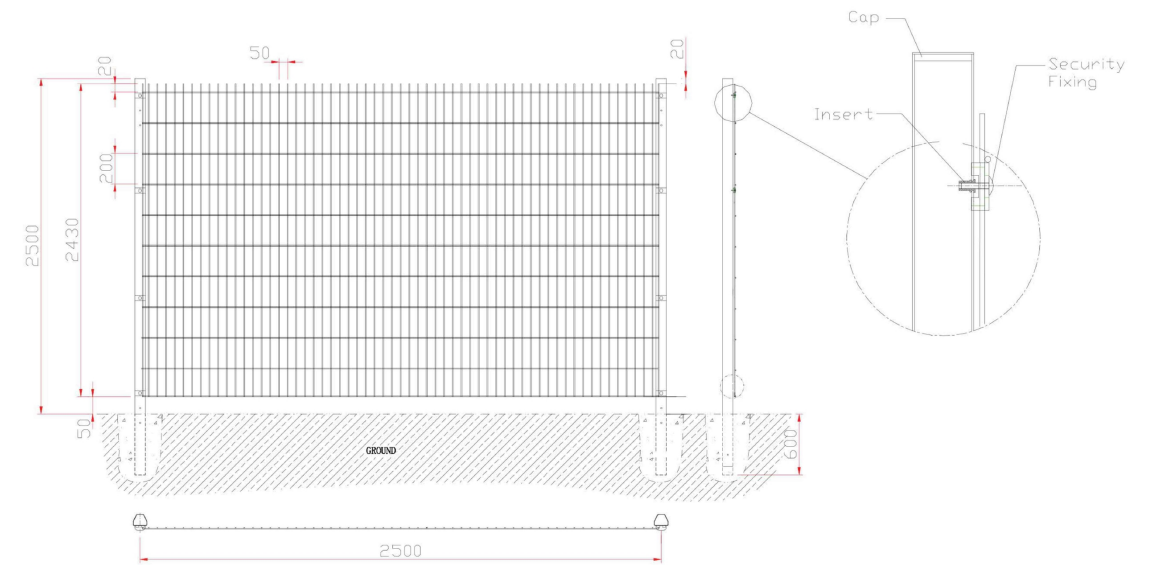

Indicative image of typical site boundary fence

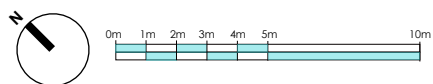

1 SITE BOUNDARY
P5.01 Scale: 1mm:500mm@A3

SITE BOUNDARY

AM-360-Creative				
Project	SSS Peary St.			
Address	Peary St. Manchester M4 4HZ			
Title	BOUNDARY TREATMENT PLAN			
Project #	0789			
Stage	Planning			
Date	AUG 7	Drawn	AM	Checked AM
Drawing #	P5.01		Revision#	F
Strictly do not scale up using this drawing. All dimensions to be checked onsite. Strictly any discrepancies are to be reported to site manager, project team and designer prior to action. All contractors to refer to accompanying builders works drawings for standard notation. Samples to be provided prior to construction as indicated.				