
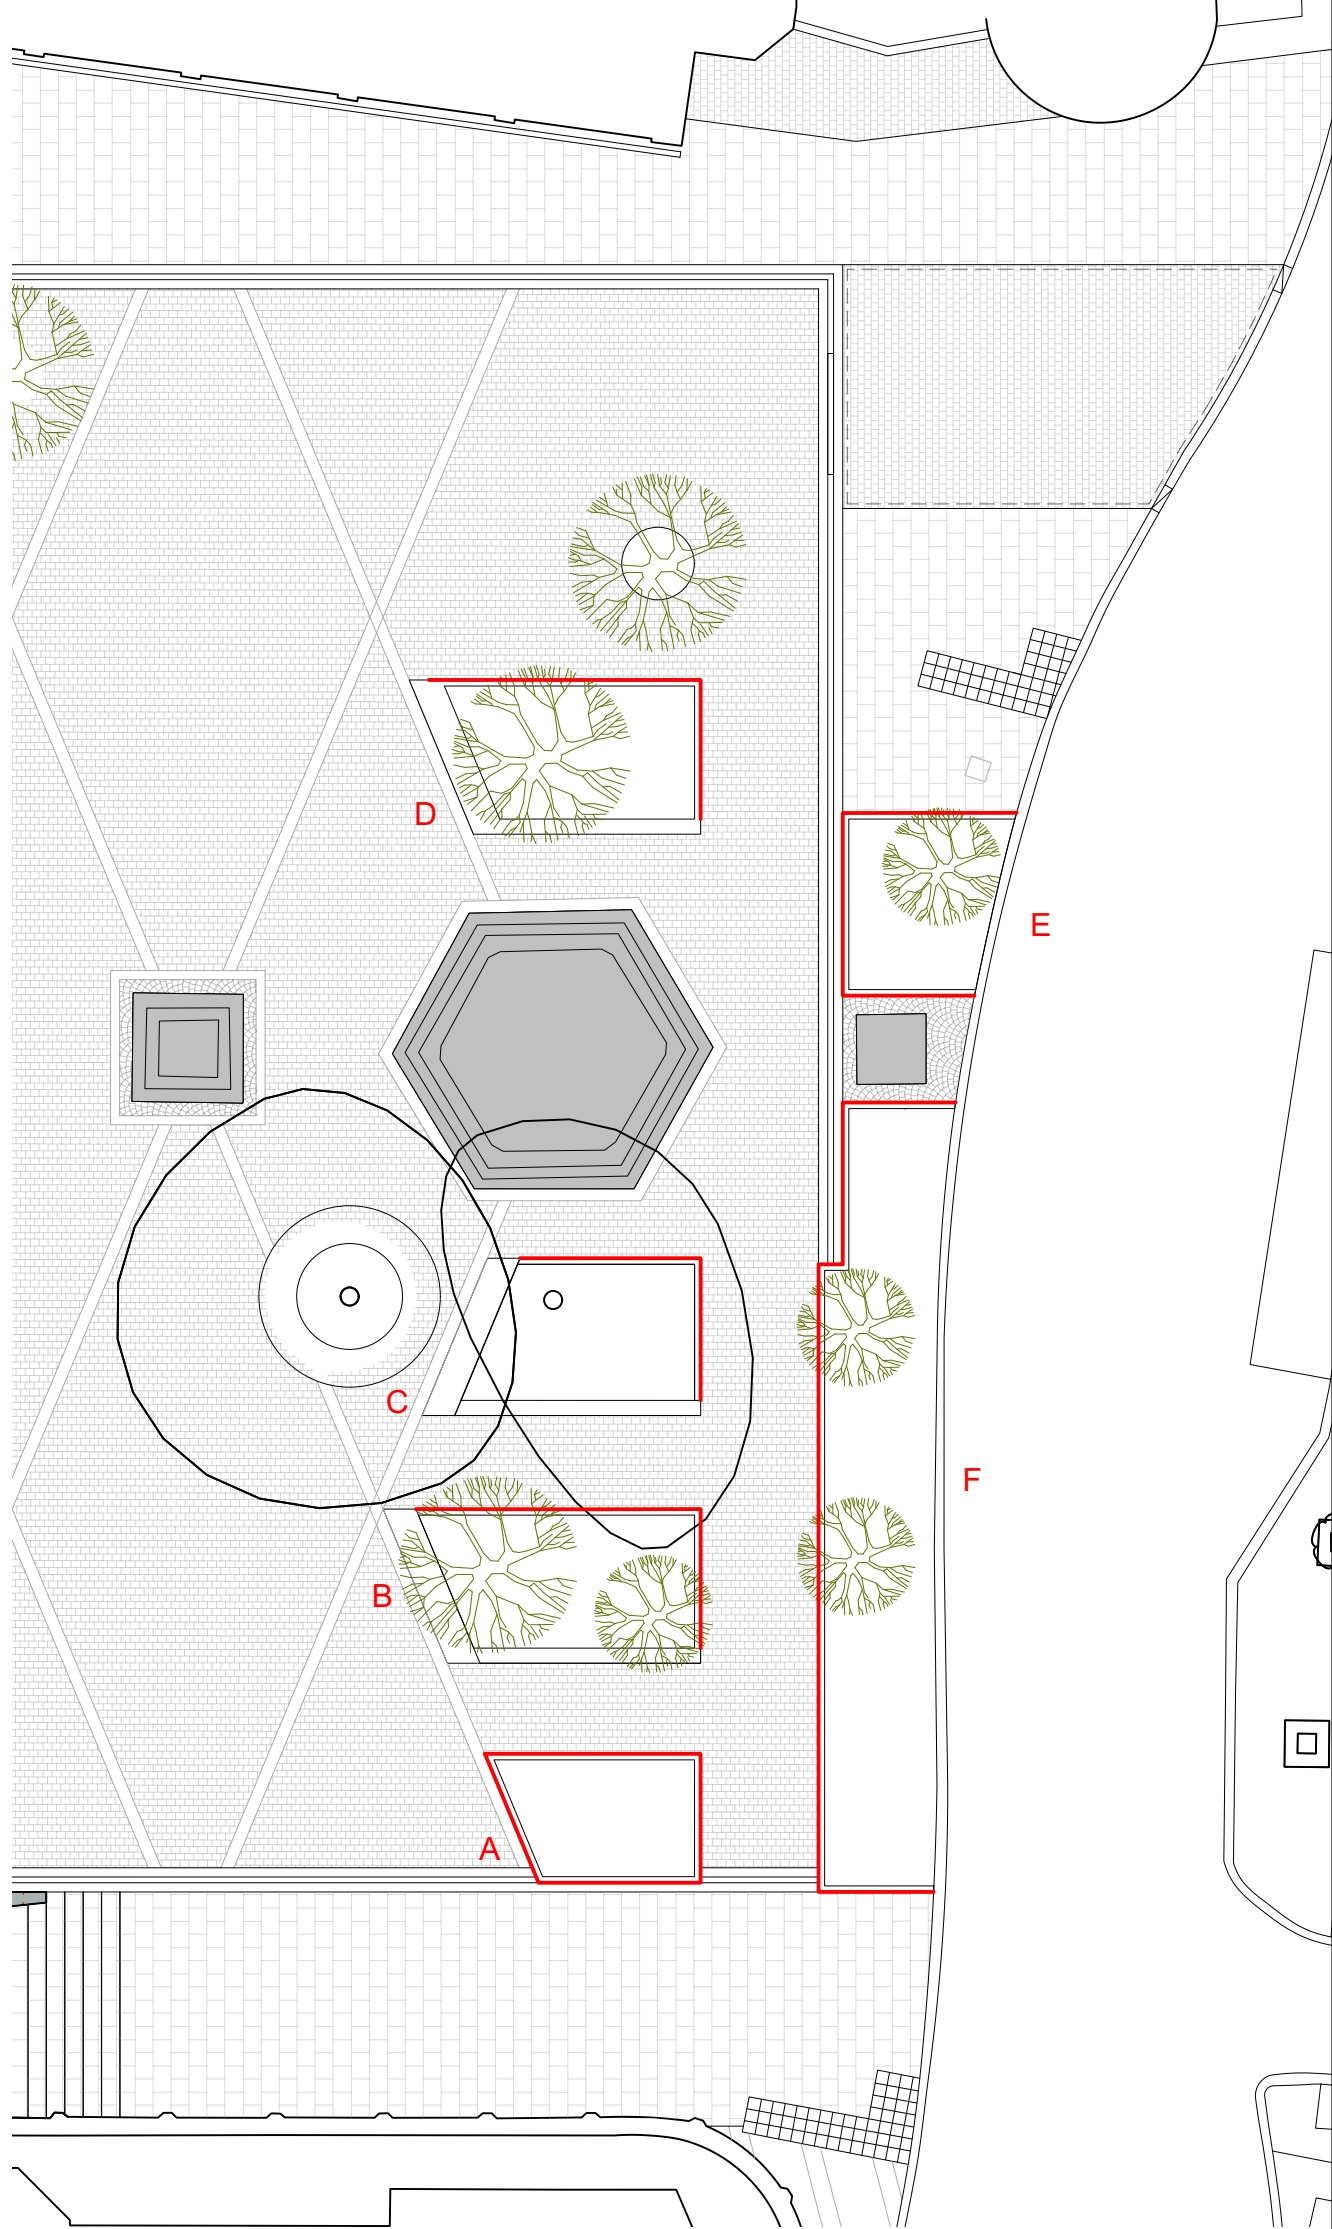
 
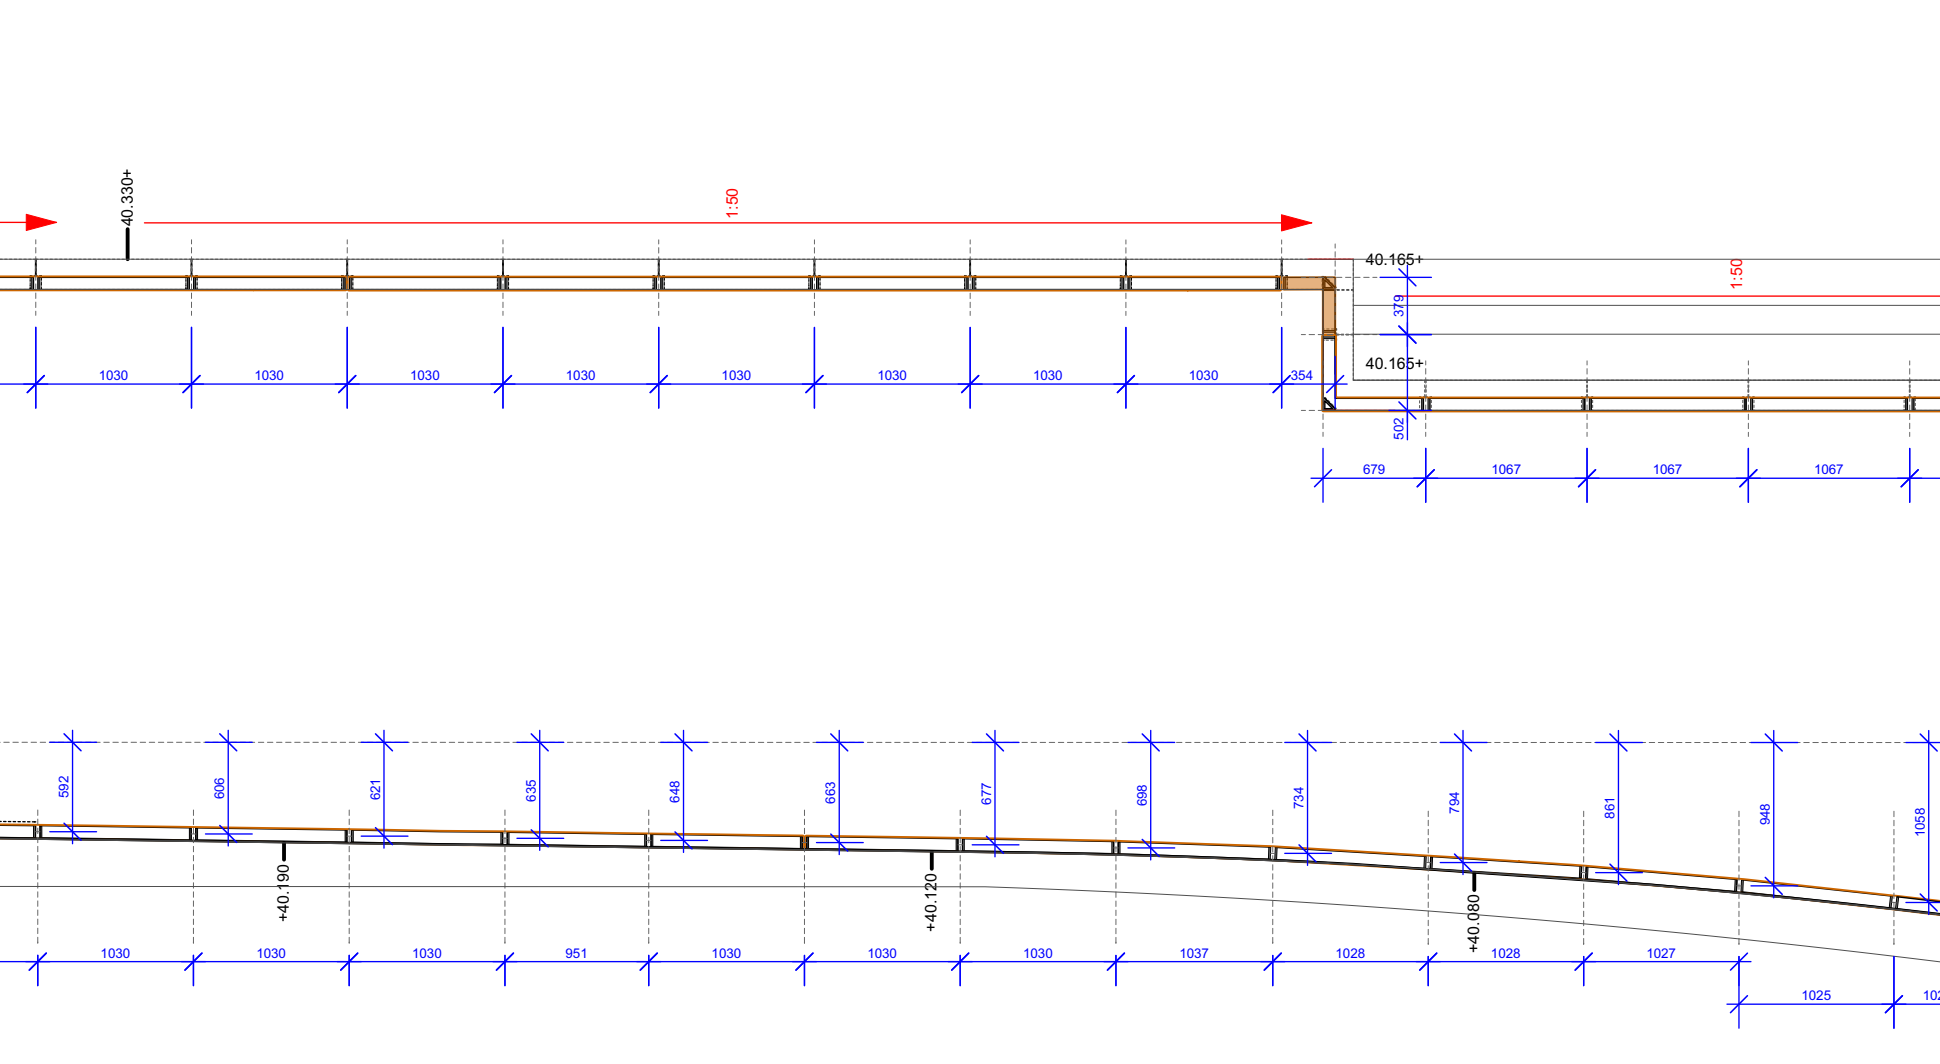
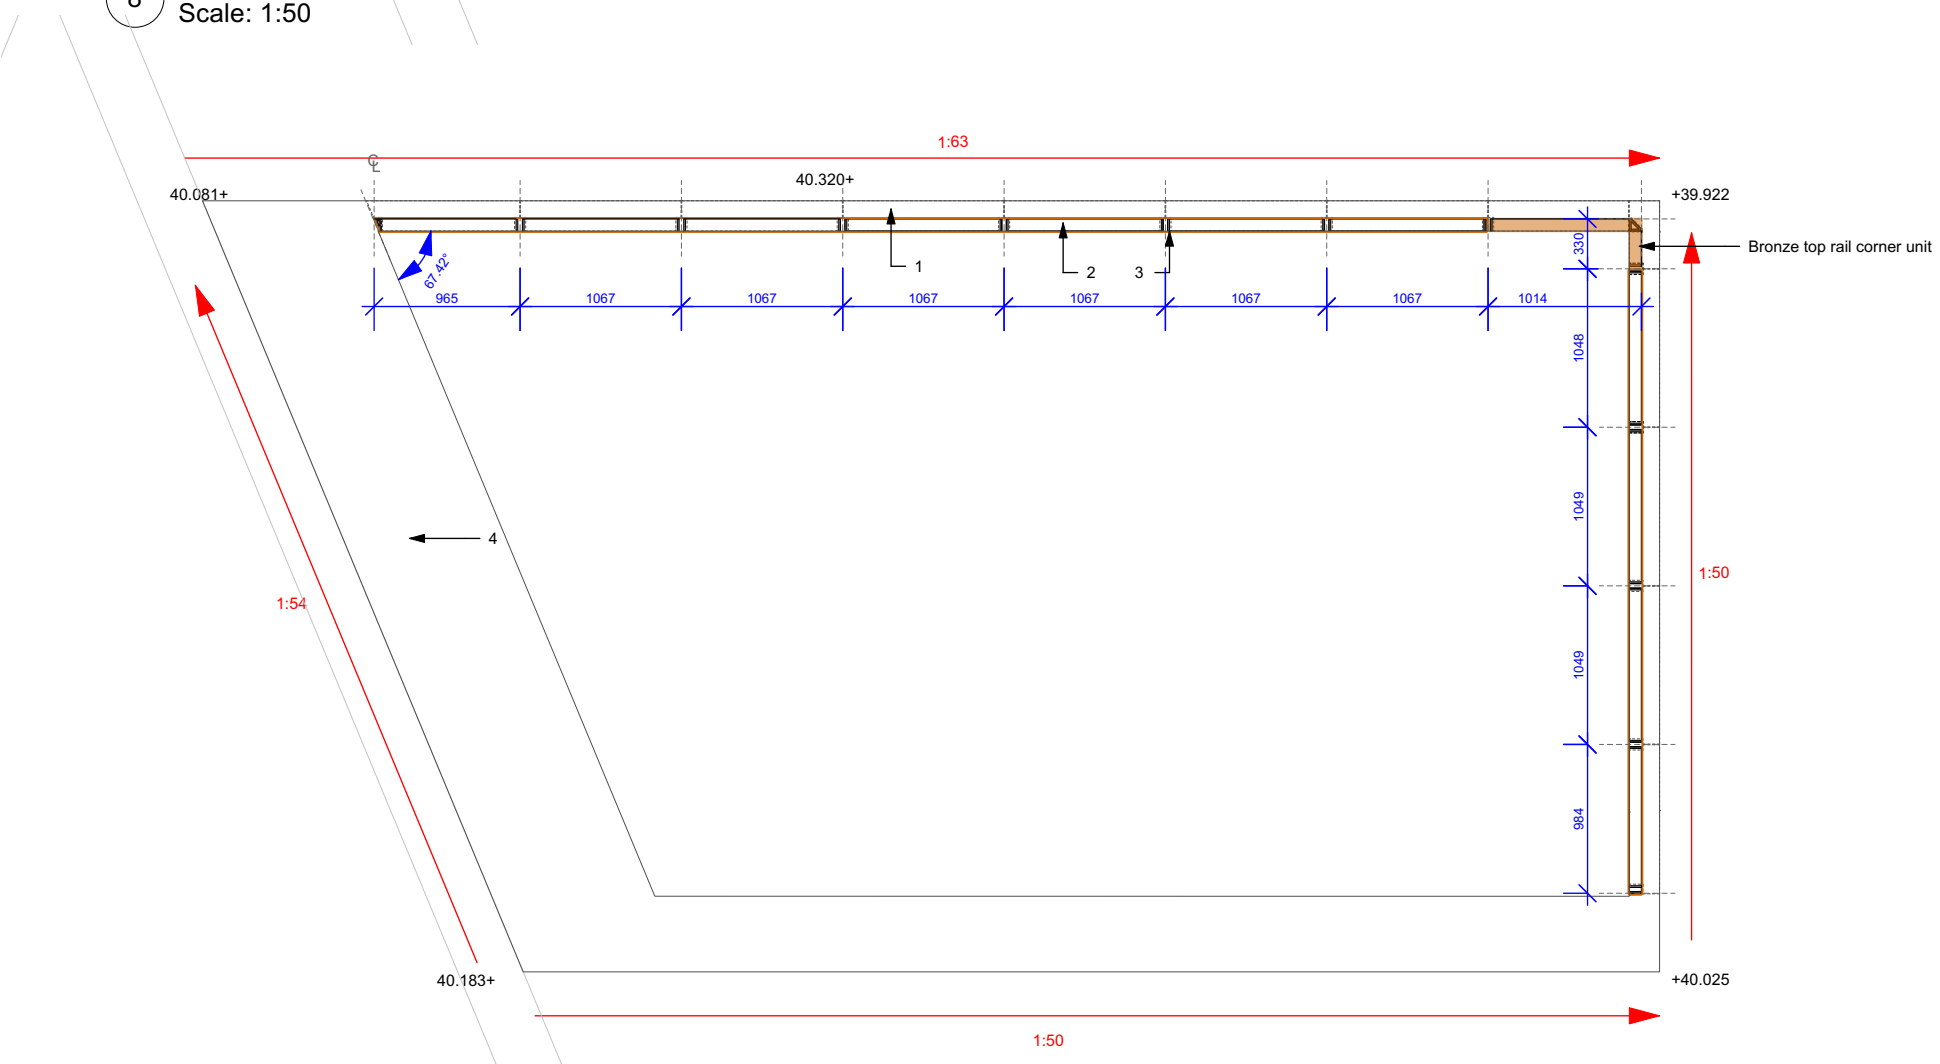
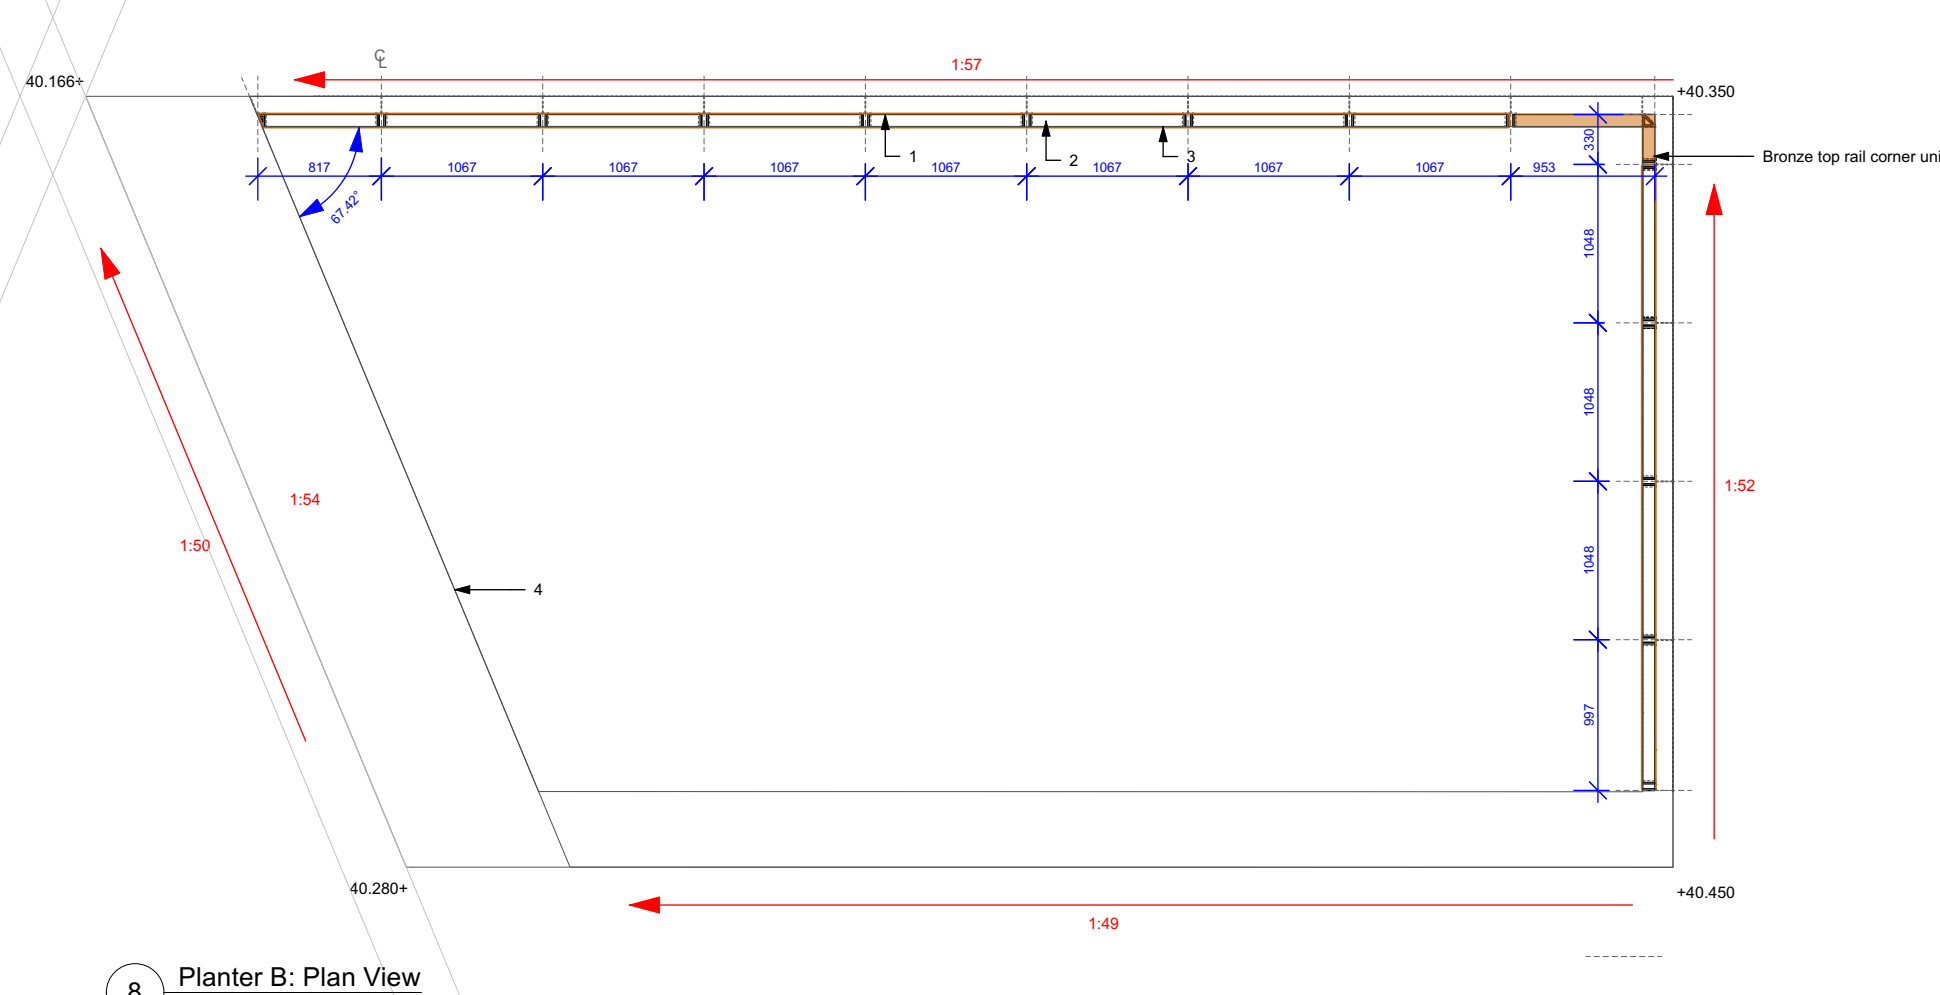
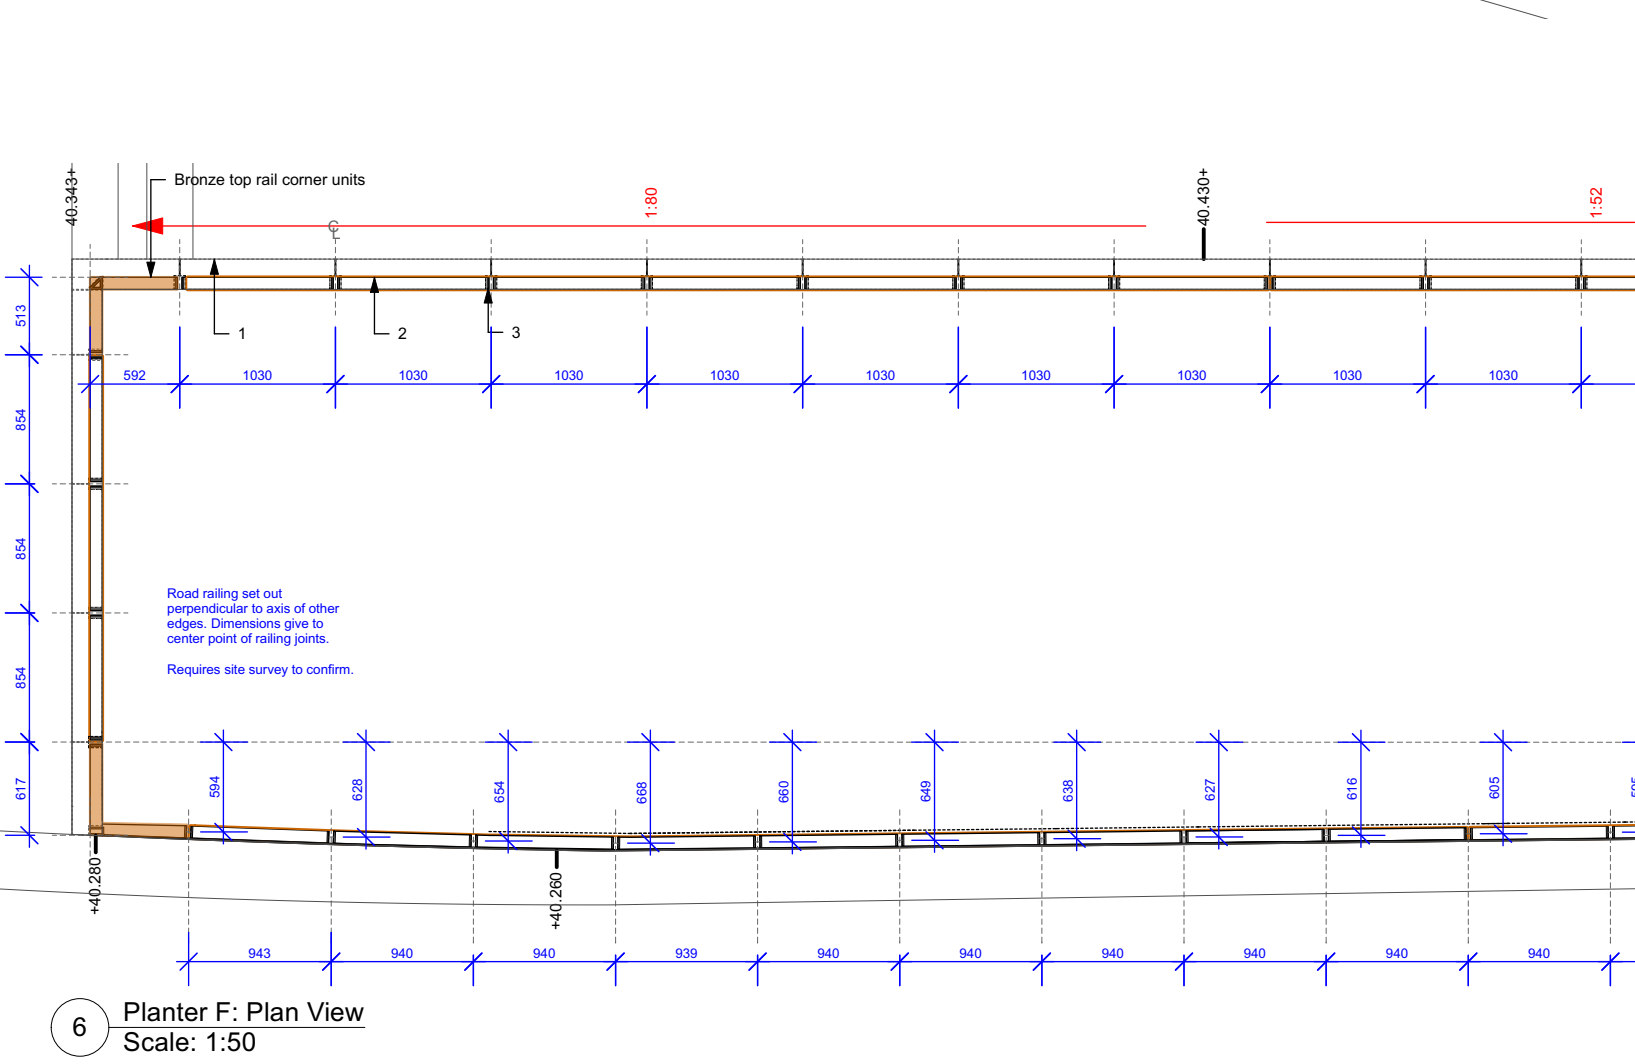
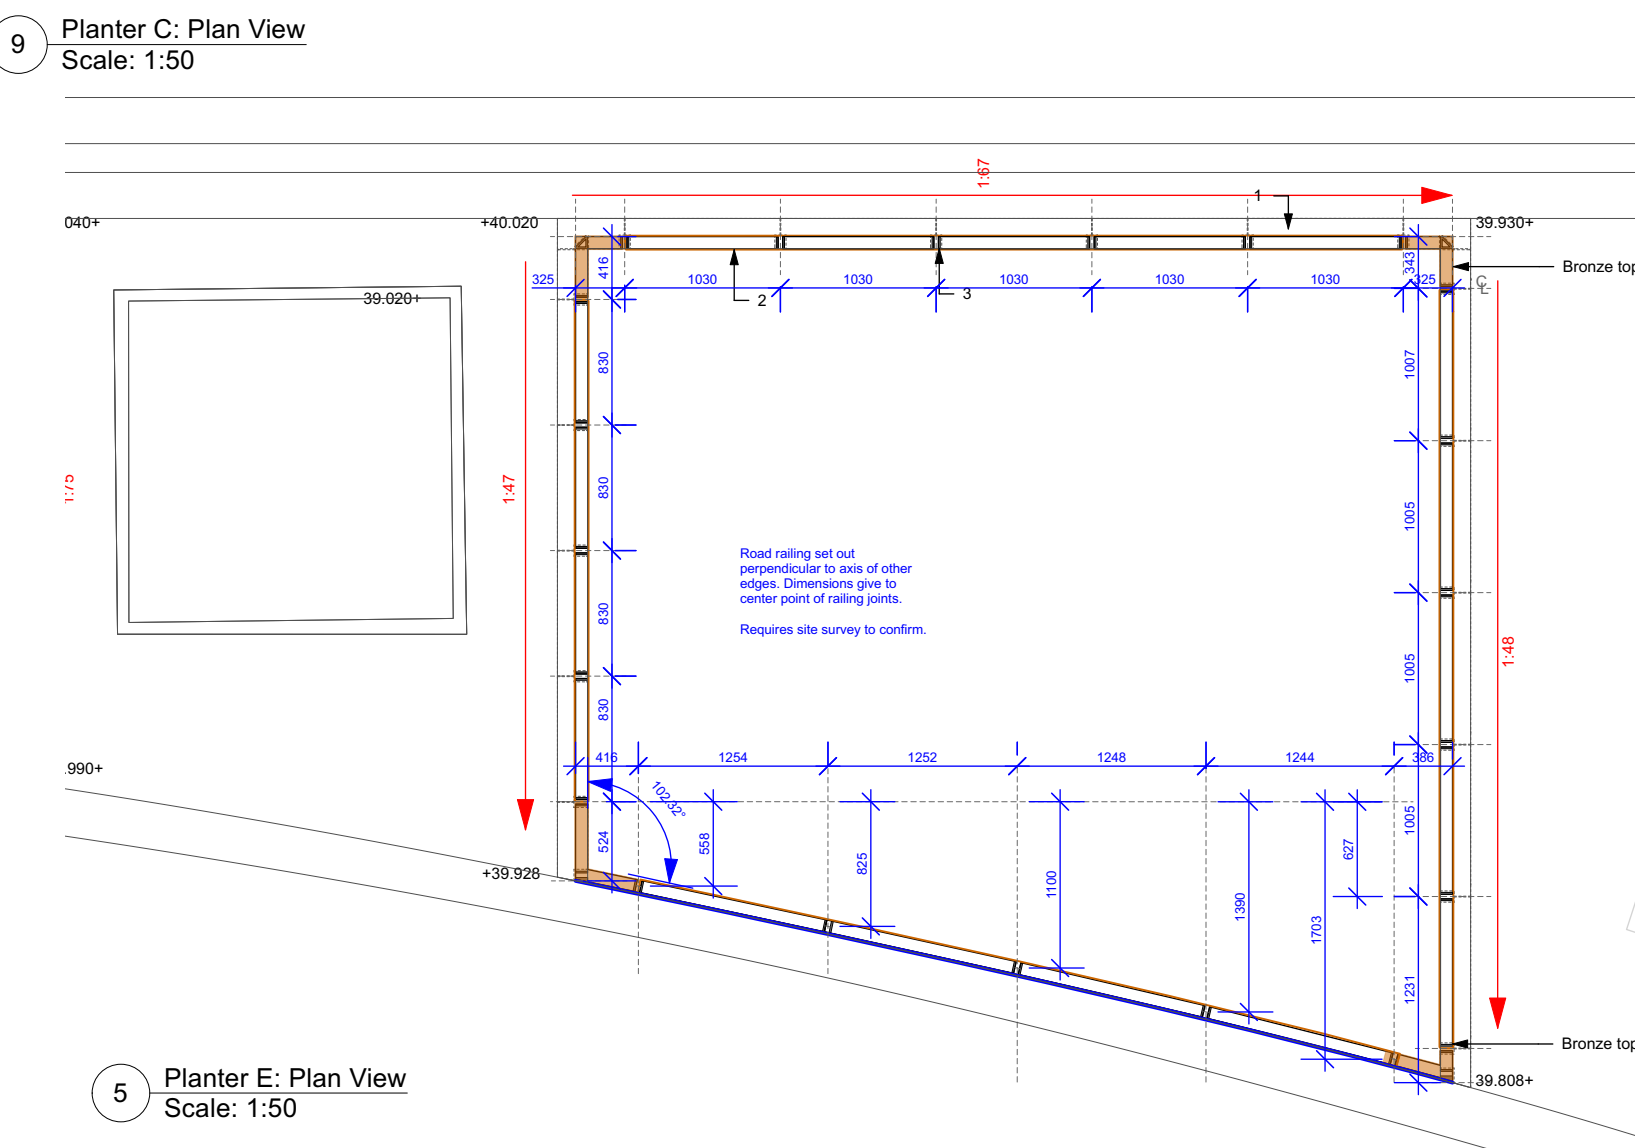
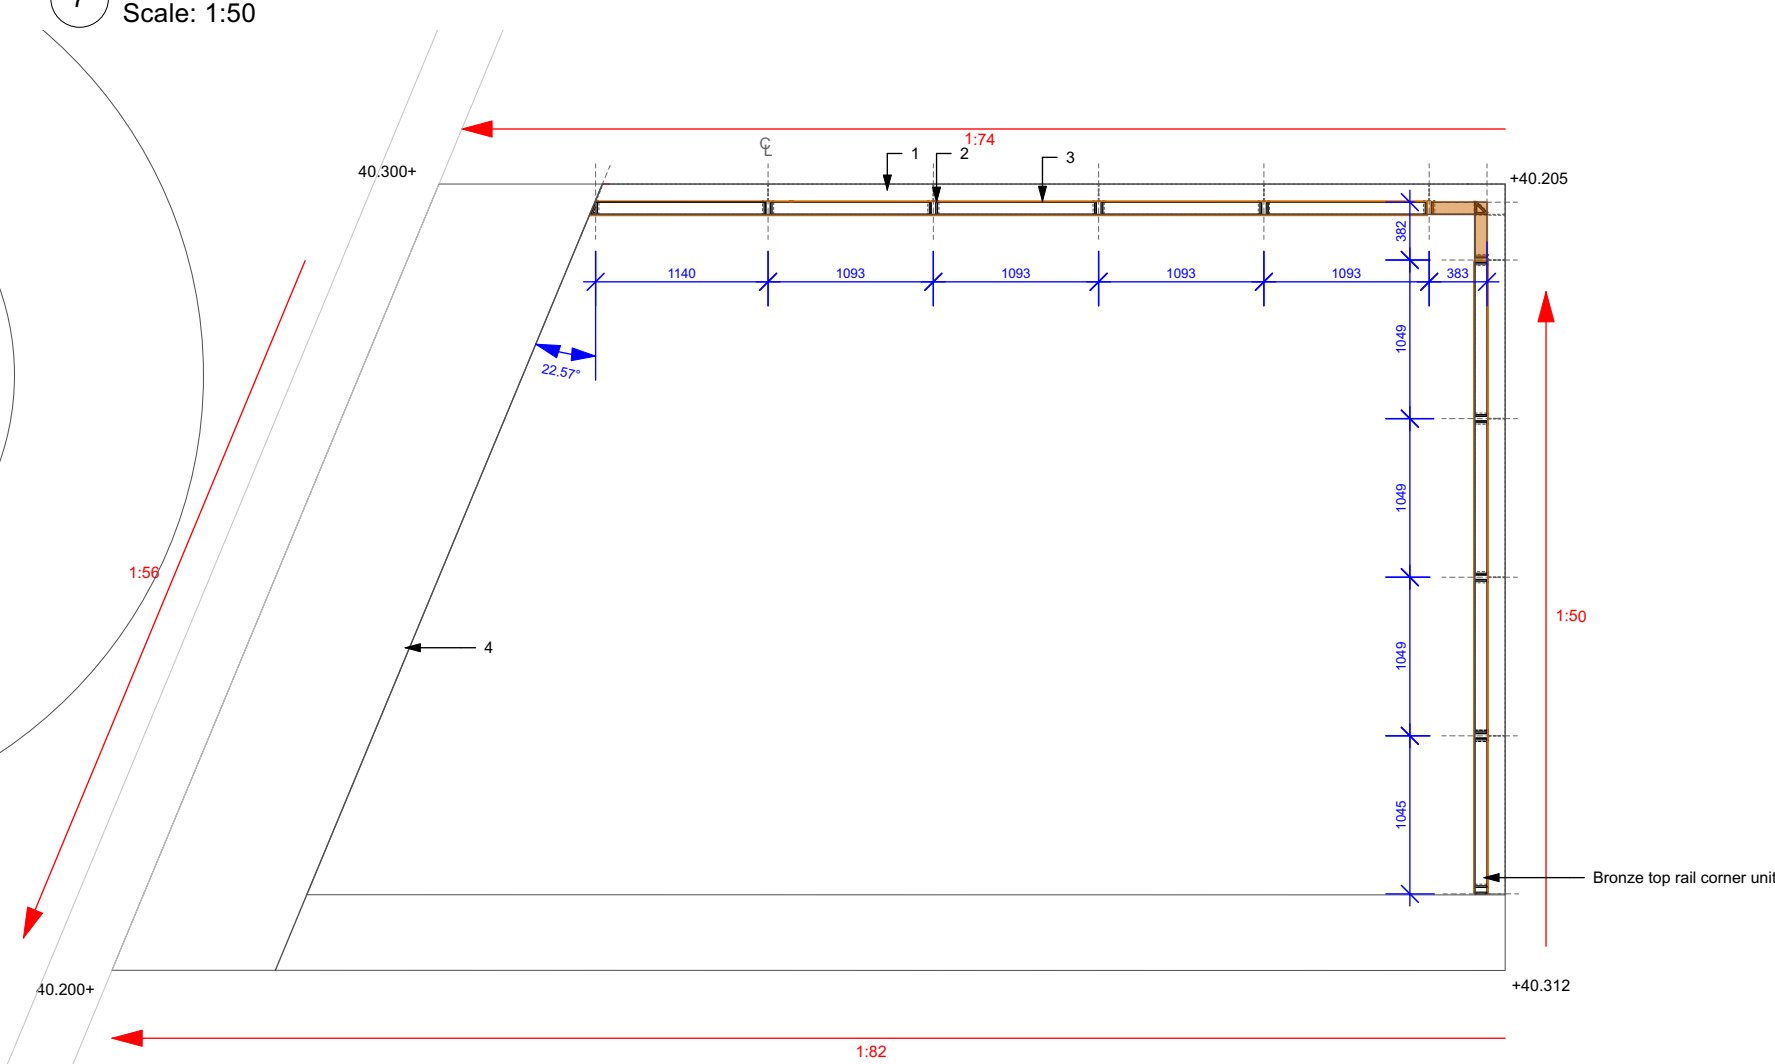


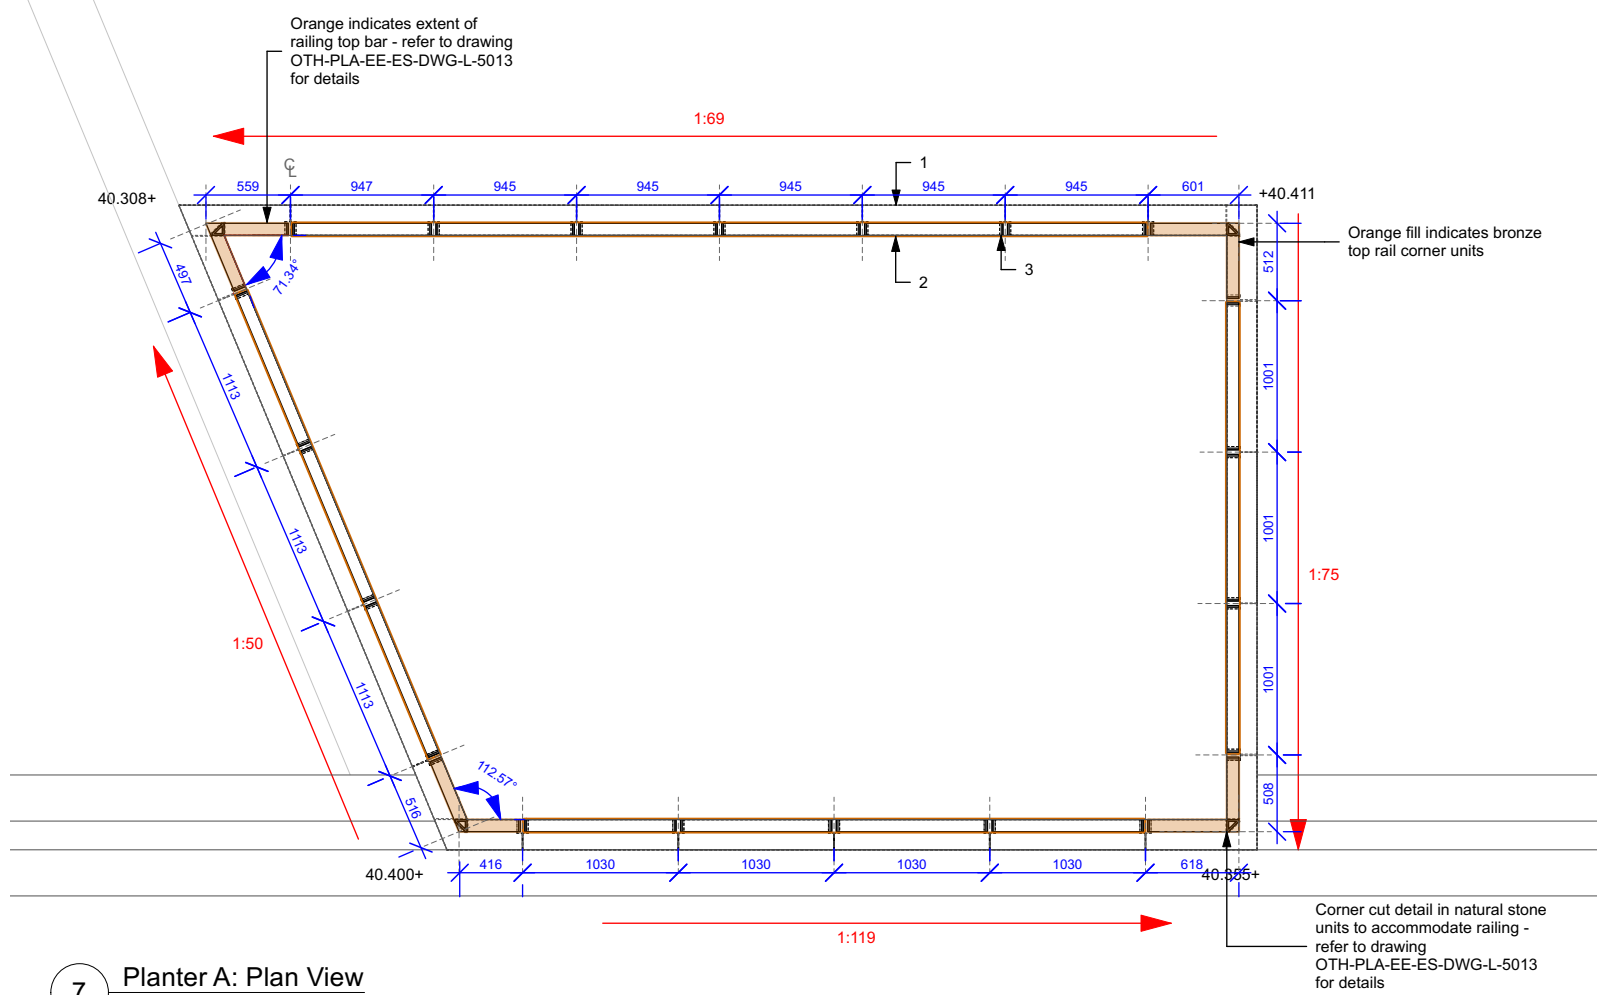

NOTES:

1. Check with the drawing.
2. Always work to noted dimensions.
3. All dimensions are in millimeters unless otherwise stated.
4. All dimensions are to the center line of the railing post.
5. The dimensions of all materials must be checked on site before being used.
6. The drawings must be read in conjunction with the specification and the notes.
7. Order of construction and setting out to be agreed on site.

KEY

- 1. Natural Stone planter edge**
Dimensions: 200mm wide, 210mm depth (TBC by engineer)
Material: Scottish Green Schist
Upstand: 60mm
Refer to drawing OTH-PLA-EE-ES-DWG-L-5001
Refer to specification clause Q10/121A
- 2. Steel Top Rail**
Galvanised mild steel with painted finish.
Fabricated as separate element to be mechanically fixed to main structure.
To be fixed from below (concealed fixing)
To be fabricated in long sections spanning across structural frame.
Bespoke angles as shown on drawings.
To have allowance for bronze anti-skate detail (Q60/350A)
Refer to specification clause Q40/370A and L37/150B
- 3. Steel railing - structure**
Flat bar galvanised mild steel with painted finish.
Dimensions: 80mm x12mm
Height of rail above adjacent surface level: 450mm (including 60mm height of stone edge)
Top rails are to follow profile of adjacent edging / surface gradients as indicated on drawings.
To be plate fixed to concrete pavement foundation, fixing to concrete prior to installation of stone paving.
To include structural braces and mechanical fixing below level of stone edging. Special bronze corner units as shown on drawings to allow for changes in surface gradients along edges.
Refer to drawing OTH-PLA-EE-ES-DWG-L-5001
Refer to specification clause Q40/370A and L37/150B
- 4. Bench Stone plinths**
Refer to drawing: OTH-PLA-EE-ES-DWG-L-7010 to 7012
To specification clauses: Q50 220E & F21 119C
- 5. Floating Planter edge seat**
Refer to drawing: OTH-PLA-EE-ES-DWG-L-7002 for details
To specification clauses: Q50 220D

Revision Notes:

1. Dimensions updated: taken to center line of railing post gaps to allow fabricator to better model railings.

C04	08/11/24	All dimensions revised.	SC	MS
C03	11/10/24	Minor level updates	SC	MS
C02	25/10/23	Planter C design update	SY	MS
C01	01/04/21	Construction Issue	SR	MS/KR
04	26/02/21	Stage 4 Issue (Re-Coordination)	SR	MS
03	08/01/21	Stage 4 Issue	SR	MS/KR
02	06/09/19	Planning Issue	SR	MS/KR
01	26/07/19	Stage 4 Issue	SR	MS/KR

Revision	Date	Description	Drawn	Apprvd.
----------	------	-------------	-------	---------

Plant I.E. Limited

E: info@plant-ie.com W: plant-ie.com

MANCHESTER
2 Back Grafton St., Altrincham, WA14 1DY
T: 0161 928 9281

LONDON
Unit 6 Waterside, 44-48 Wharf Road, London, N1 7UX
T: 0207 253 5678

LIVERPOOL
No. 8 Princes Parade, Princes Dock, Liverpool, L3 1DL
T: 0151 705 6746

Client Manchester City Council

Project Our Town Hall

Drg Title Planter Edge Details 2 of 3

Created on 18.07.19 Created by SY Approved by MS

Scale As Shown Size A1 Workstage Stage 5

Drg No. OTH-PLA-EE-ES-DWG-L-5013 Suitability S4 Revision C04