

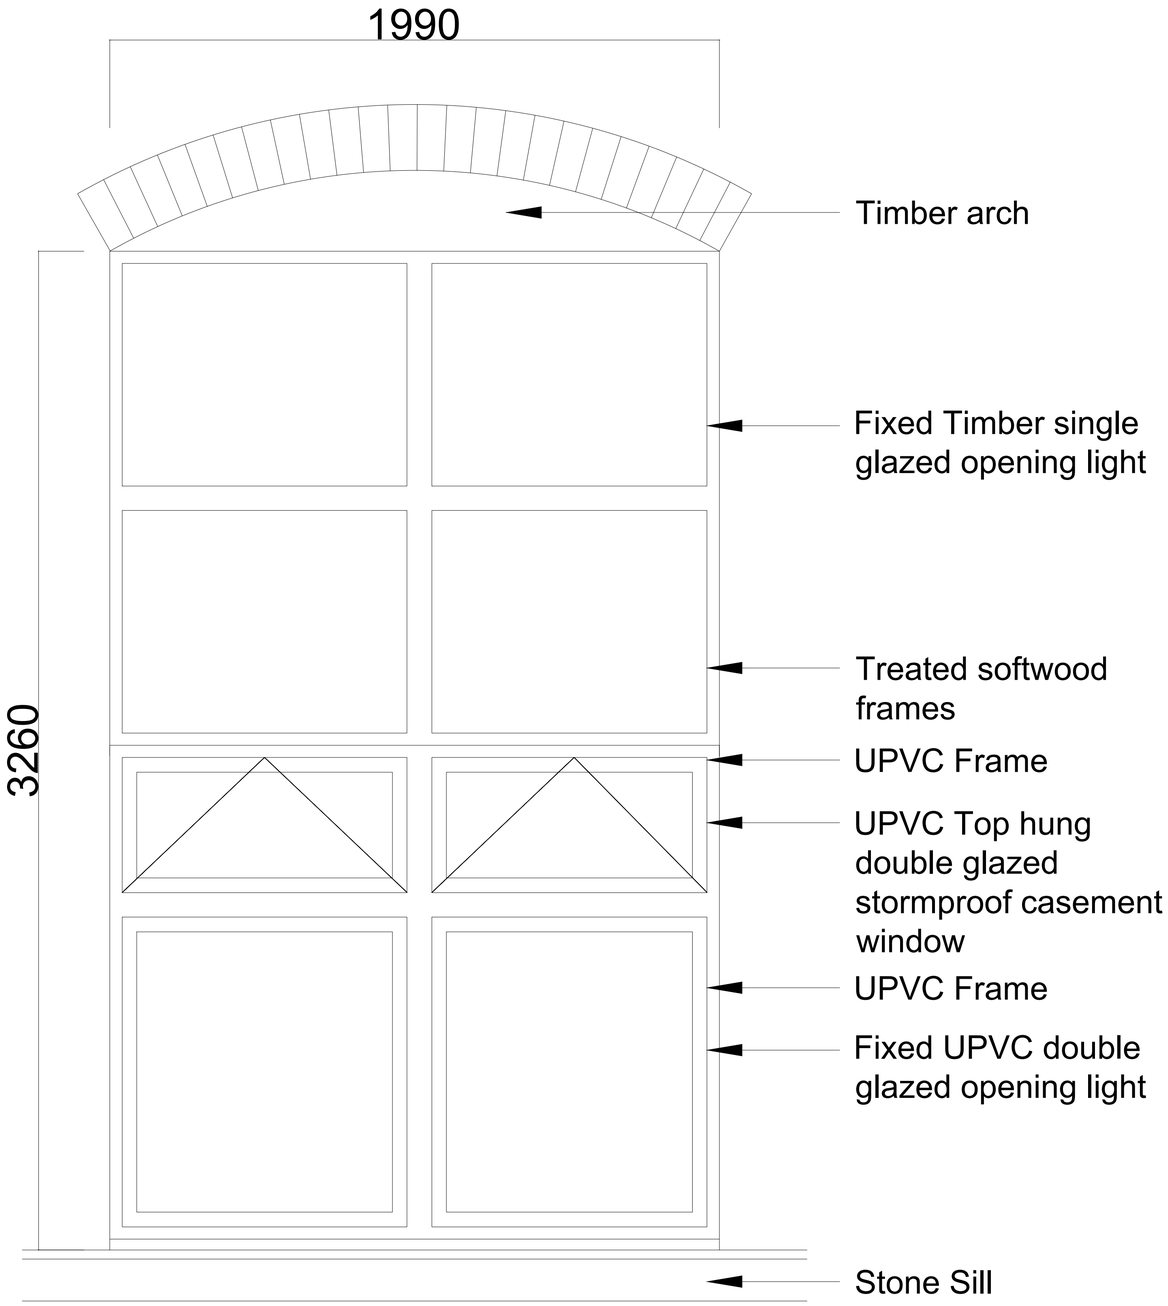


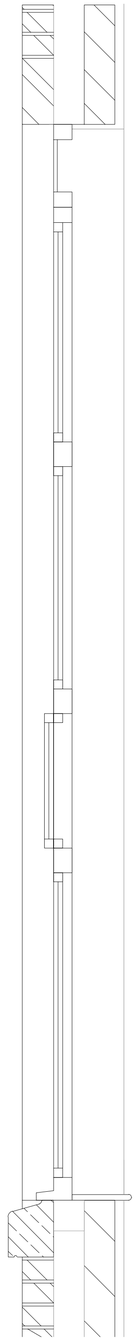

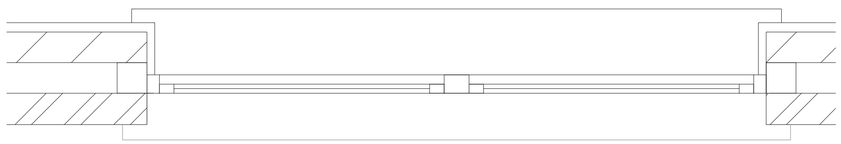

1 Existing Elevation
1:10 @ A1

2 Existing Section
1:10 @ A1

3 Existing Plan
1:10 @ A1

Rev.	Drawn by	Comments	Date
00	NOH	PLANNING	02/05/2025
01	NOH	PLANNING	21/05/2025

General Notes:
No dimensions to be scaled from this drawing, use figured dimensions only. All dimensions to be checked on site, any discrepancies found between this drawing and other documents should be referred immediately to the consultants.

0 0.5m 1m
Scale 1:10 @ A1

Project	Scale	Status
Flat 13, Victoria Mill, M40 7LJ	1:10 @ A1	PLANNING
Drawing Title	**Drawing No.**	**Revision**
Existing Details	DR-2000	01