



Refer to Drawing
C140-5001 For
Parapet Capping

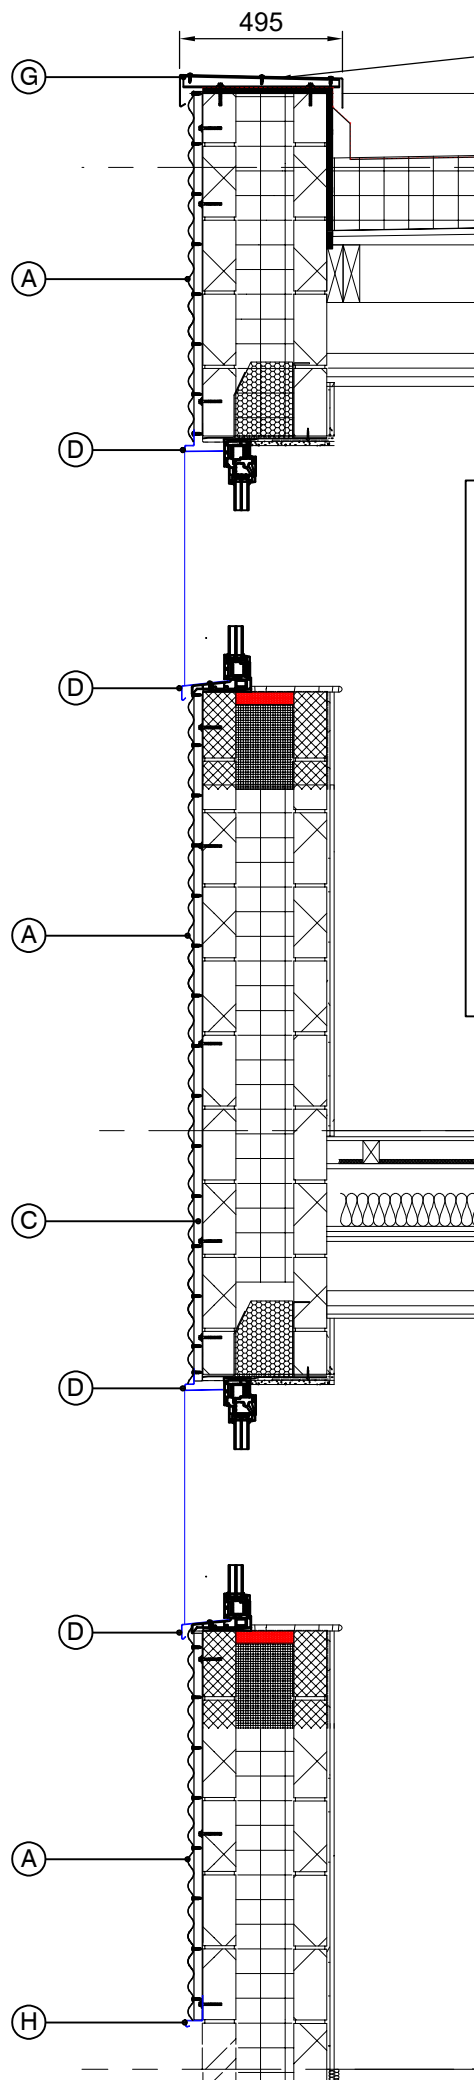


Refer to Drawing
C140-5001 For
Parapet Capping

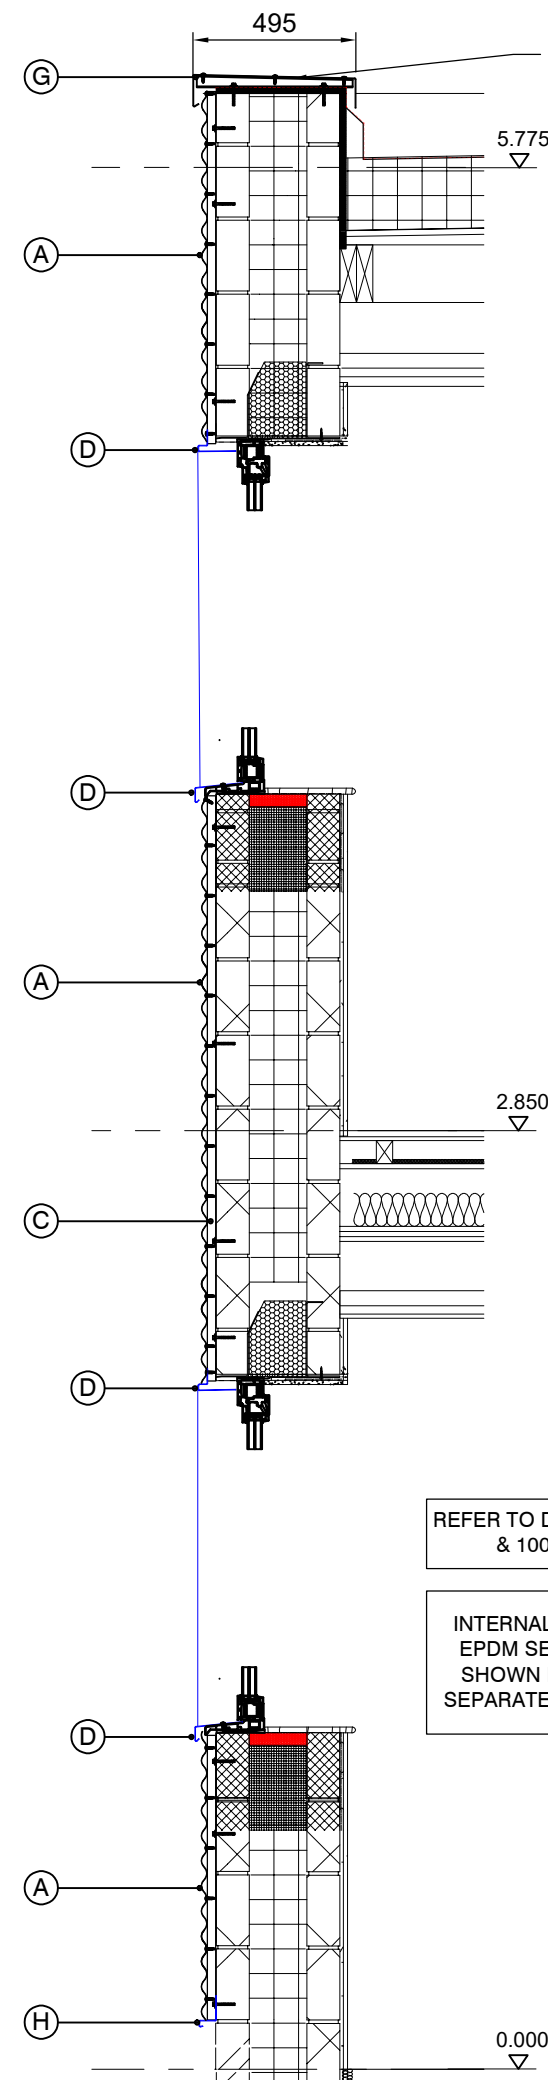


Refer to Drawing
C140-5001 For
Parapet Capping


- (A) Horizontal Corrugated Profile: AP18HR Architectural Profiles PPC RAL 9006 RAL 9006 matt
- (B) PPC Aluminium RAL 7016 Flat Aluminium Panel Face Fixed
- (C) 25mm Deep Aluminium Top-Hats Fixed Vertically Back to Blockwork
- (D) PPC Aluminium RAL 9006 Folded Head / Cill Flashing's to Windows / Doors
- (E) PPC Aluminium RAL 9006 Alumasc Rainwater Goods
- (F) PPC Aluminium RAL 9006 60x60 Corner Flashing
- (G) PPC Aluminium RAL 9006 Capping & Capping Raking Support Top-hats
- (H) PPC Aluminium RAL 9006 Cill to Cladding Base

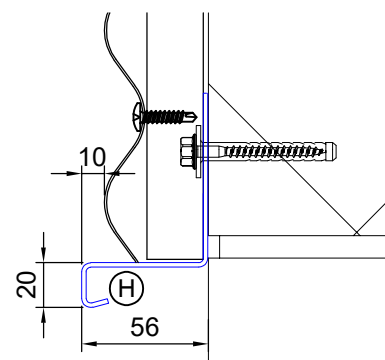

TYPICAL BASE CILL DETAIL

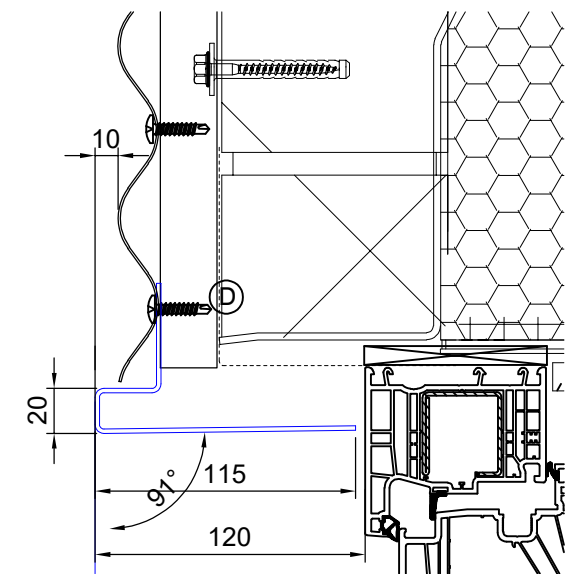

ENLARGED WINDOW HEAD DETAIL

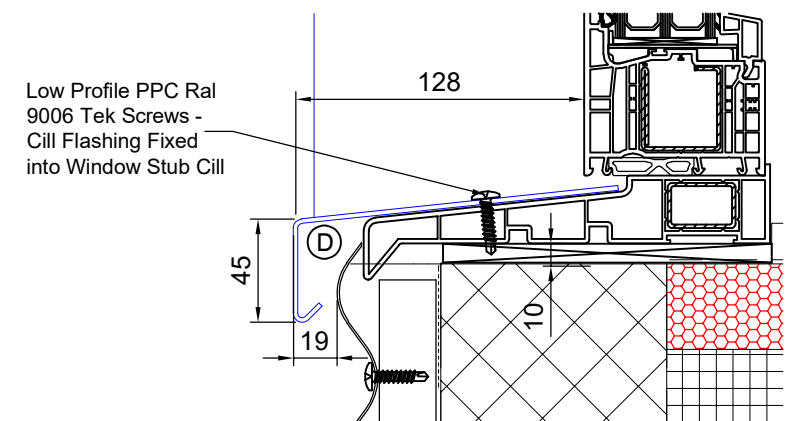

ENLARGED WINDOW CILL DETAIL

REFER TO DRAWING C140-EMB-1002
& 1003 FOR LOCATIONS

INTERNALS, WINDOWS, DOORS,
EPDM SEALS, ALL BY OTHERS -
SHOWN INDICATIVE. REFER TO
SEPARATE CONTRACTOR DETAILS

P1	04.04.25	DB	For Approval
Rev	Date	By	Reason for issue
Client VERMONT			
Project EMBASSY VILLAGE MANCHESTER			
Title ACCOMMODATION PODS - ENLARGED VERTICAL SECTIONS AND WINDOW HEAD & BASE FLASHING'S			
Drawing number C140-EMB-3001			Rev. P01
Date April 2025			Scale NTS@A3
Drawn by DB			Checked DB
Drawing status For Approval			
File C140-Embassy_Village_TASK-UK_DRAWINGS			