




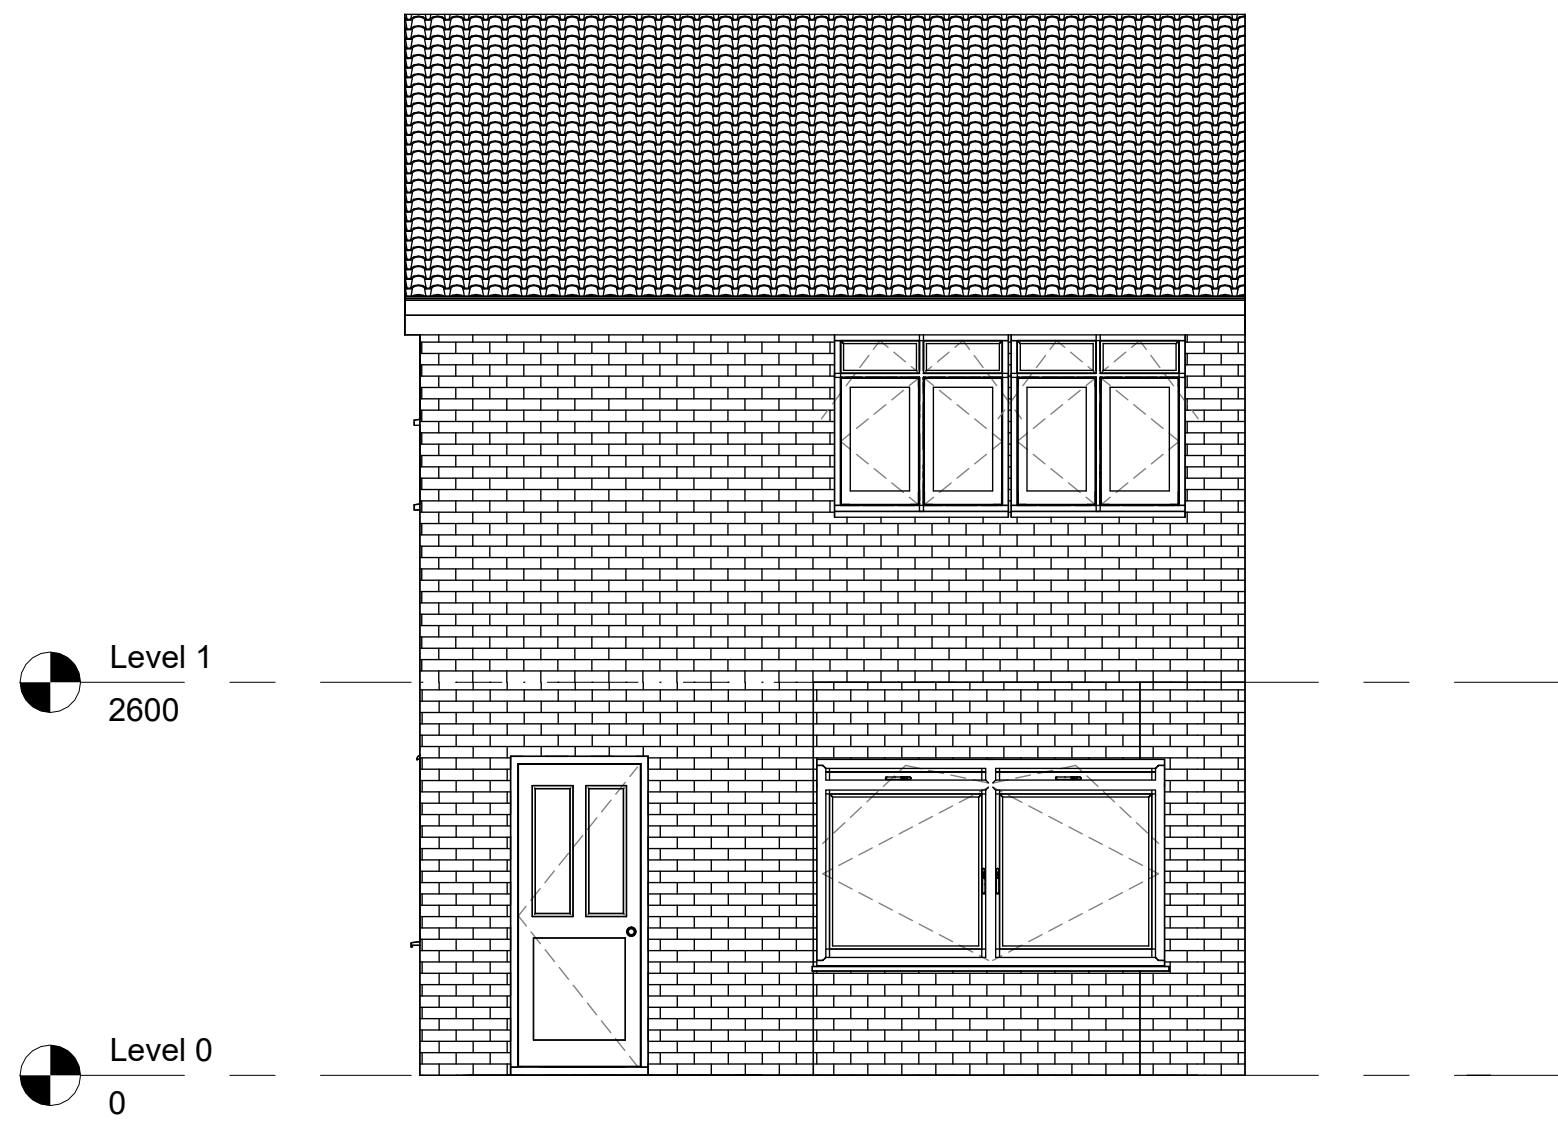

5 EXISTING North  
1 : 50

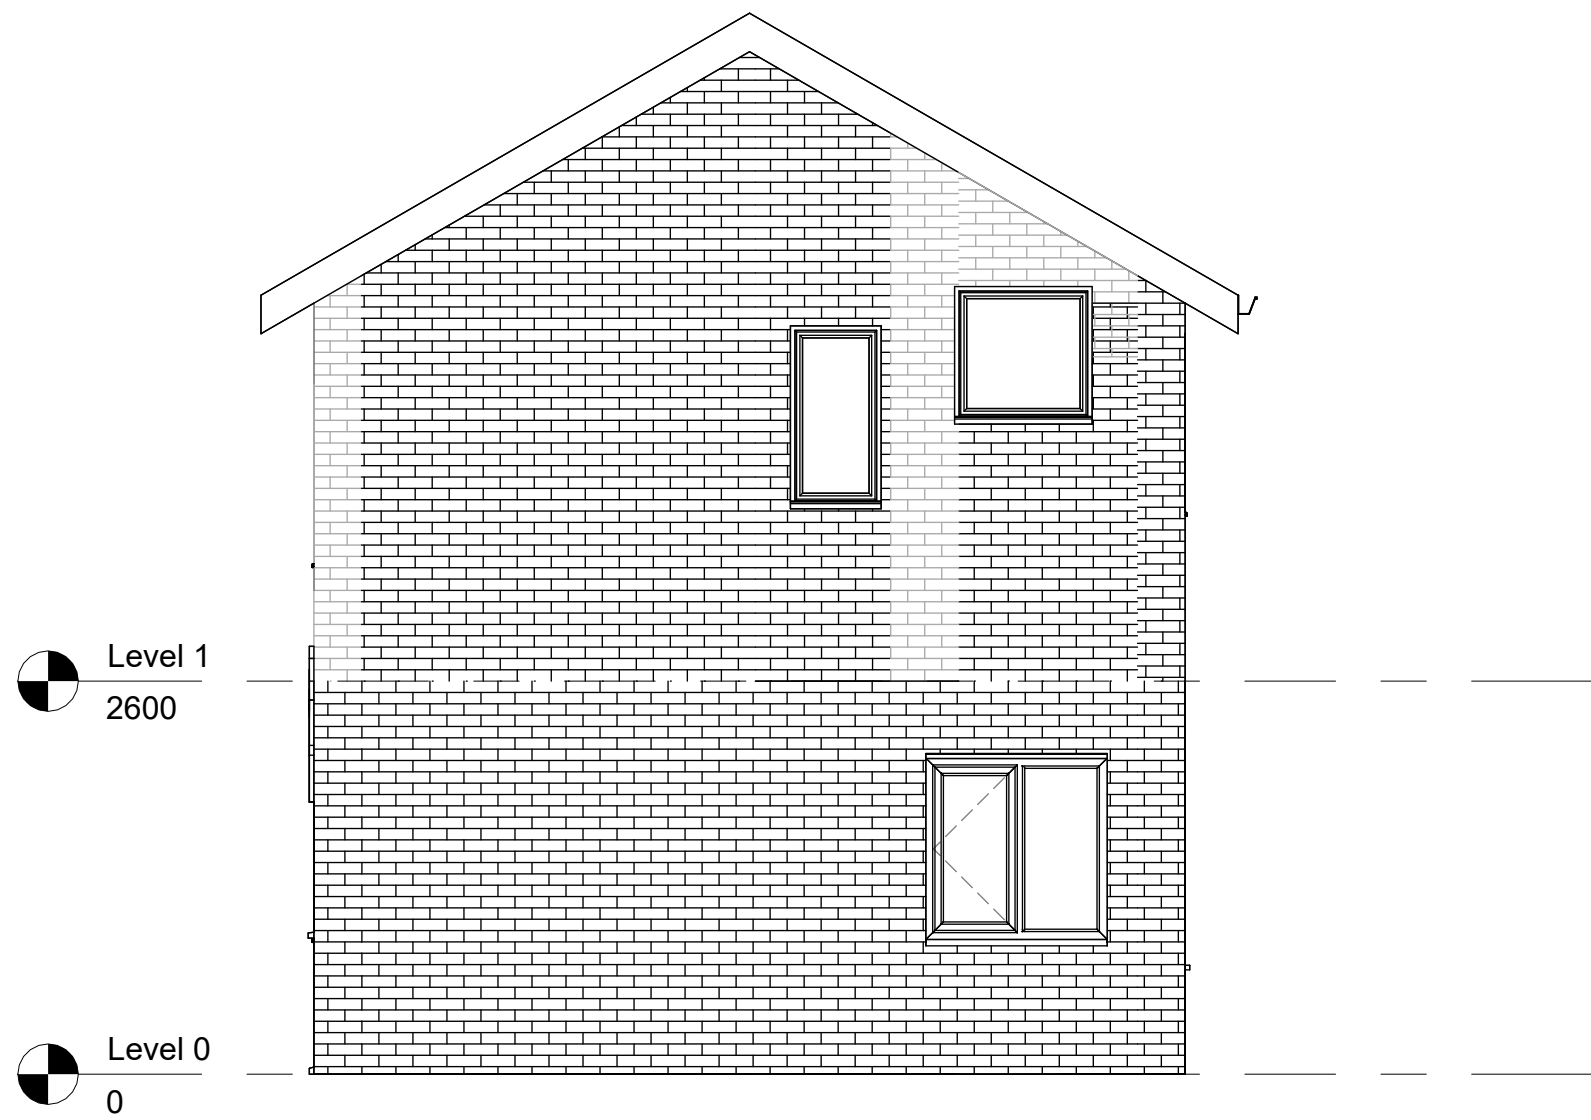

3 EXISTING East  
1 : 50

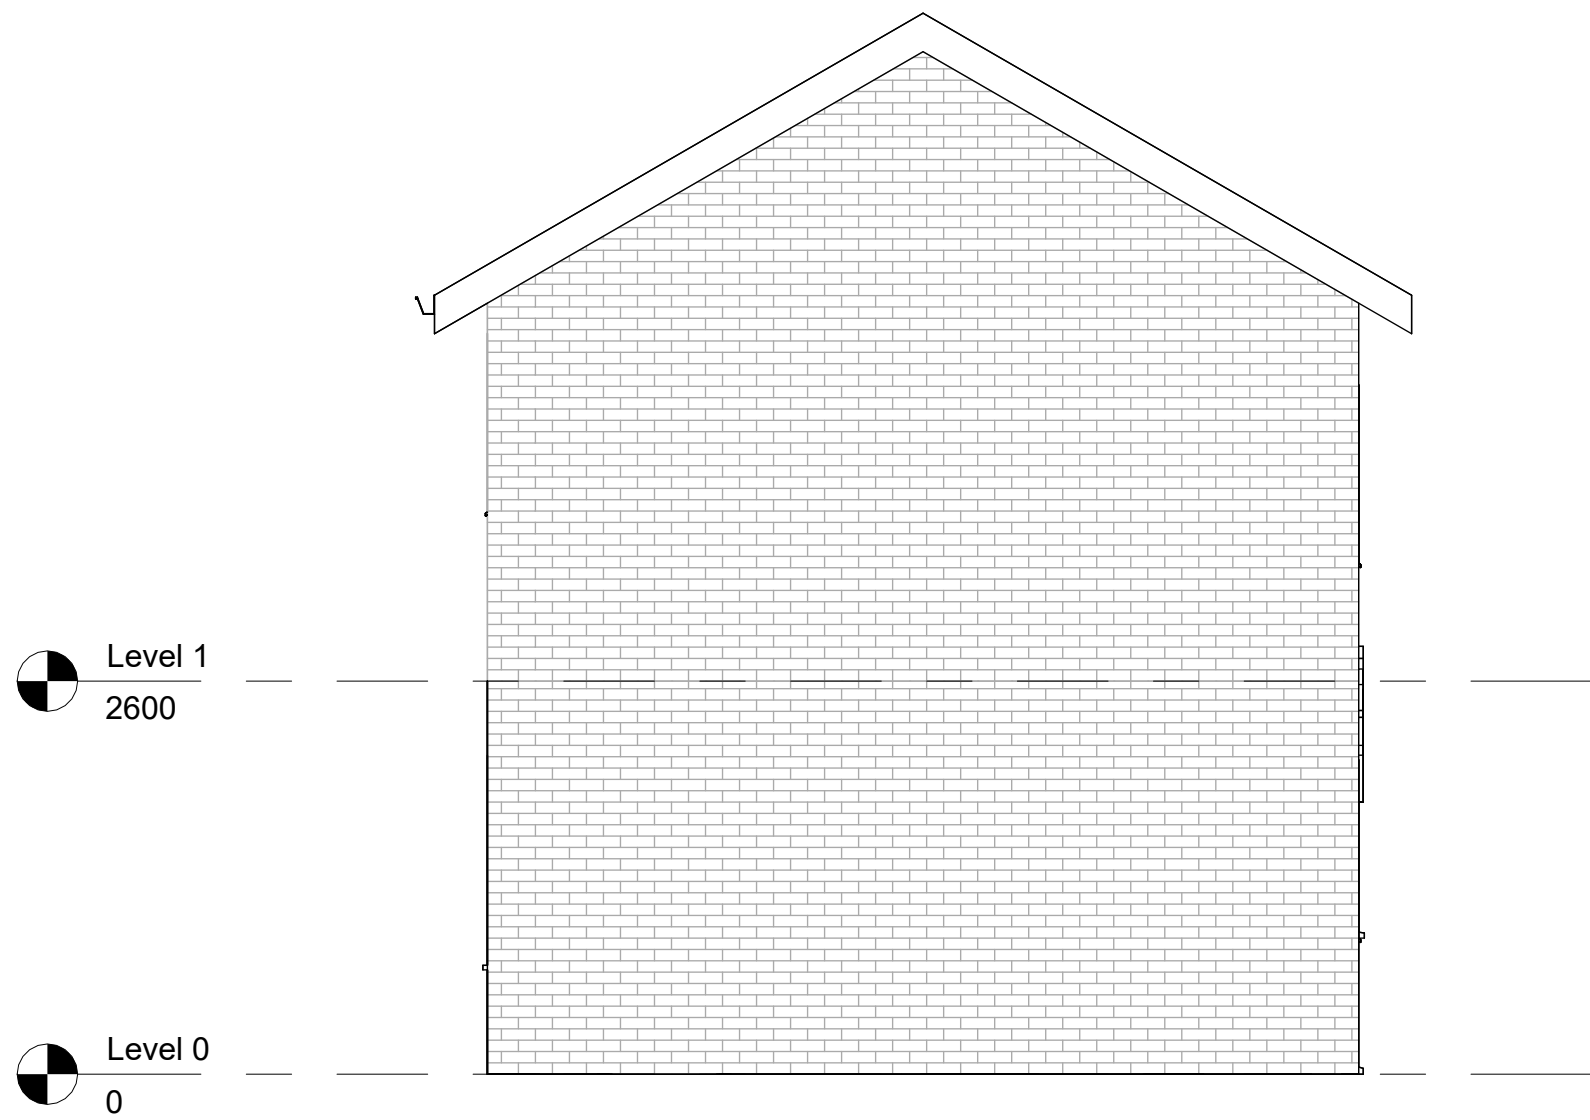

6 EXISTING West  
1 : 50

| Rev         | Description | Date         | Dr<br>by | App<br>by |
|-------------|-------------|--------------|----------|-----------|
| original by |             | date created |          |           |
| MA          |             | 22/04/25     |          | NK        |



|   |  |              |  |
|---|--|--------------|--|
| client name   |  |              |  |
| OWNER   |  |              |  |
| project   |  |              |  |
| 2 Slaithwaite Drive Manchester M11 4BA                                                                                        |  |              |  |
| drawing   |  |              |  |
| EXISTING ELEVATIONS   |  |              |  |
| computer file   |  | plot date    |  |
| C:\Users\TRADE\Dropbox\NK\ARCHTEAM WORK 012 Slaithwaite Drive Manchester M11 4BA\TWO Slaithwaite Drive Manchester M11 4BA.rvt |  |              |  |
| project number   |  | scale        |  |
| 2021.00713.8821   |  | 1 : 50 @A1   |  |
| drawing number   |  | rev          |  |
| A102   |  | issue status |  |
|   |  | PLANNING     |  |

This drawing is to be read in conjunction with all related drawings. All dimensions must be checked and verified on site before commencing any work or producing shop drawings. The originator should be notified immediately of any discrepancy. This drawing is copyright and remains the property of NK Architectural.