
	TREES			
Abr.	**Species**	**Height (cm)**	**Girth (cm)**	**Density/m2**
P c 'C'	Pyrus calleryana 'Chanticleer'	550-600	25-30	As Shown
Q r 'FK'	Quercus robur 'Fastigiata Koster'	400-450	18-20	As Shown

	MULTI-STEM TREES			
Abr.	**Species**	**Height (cm)**	**Girth (cm)**	**Density/m2**
B u j	Betula utilis jacquemontii	250-300	-	As Shown
Al	Amelanchier larmackii	250-300	-	As Shown
Ps	Prunus serrula	250-300	-	As Shown

	HEDGES		
	Species	**Height (cm)**	**Specification**
-	Photinia x fraseri	120	3y/o Root ball
-	Thuja pilcata 'Atrovirens'	500-550	-
-	Mixed Native Hedge (Predominantly Hawthorn with a mix of Blackthorn, Field Maple Hazel and Rowan)	120	- Readyhedge instant hedging; 40cm wide x 100cm long; pre-formed with continuous rootstrip, dense, straight-sided, feathered to base, neatly clipped.

	ORNAMENTAL SHRUB AND GRASS PLANTING MIX 1			
	Species	**Size**	**Density/m2**	
-	Acanthus hungaricus	3L	3	-
-	Astilbe 'Fanal'	5L	4	-
-	Carex morowii 'Ice dance'	5L	4	-
-	Deschampsia cespitosa 'Goldtau'	3L	3	-
-	Heuchera 'Can-can'	5L	5	-
-	Hebe rakaiensis	5L	5	-
-	Lavandula angustifolia 'Hidcote'	3L	3	-
-	Luzula sylvatica	5L	5	-
-	Pennisetum alopecuroides 'Hameln'	5L	6	-
-	Persicaria affinis 'Superba'	2L	5	-
-	Salvia x superba	2L	4	-
-	Rudbeckia fulgida deamii	3L	4	-

	ORNAMENTAL SHRUB AND GRASS PLANTING MIX 2 (SHADE TOLERANT)			
	Species	**Size**	**Density/m2**	
-	Asplenium scolopendrium	3L	5	-
-	Astilbe 'Sprite'	3L	3	-
-	Bergenia cordifolia 'Purpurea'	2L	7	-
-	Blechnum spicant	3L	3	-
-	Brunnera macrophylla 'Jack Frost'	3L	6	-
-	Dryopteris erythrosora	3L	2	-
-	Hakonechloa macra	3L	3	-
-	Heuchera micrantha 'Palace Purple'	3L	5	-
-	Hosta fortunei 'Albomarginata'	5L	3	-
-	Hosta 'Purple Heart'	5L	5	-
-	Liriope muscari 'Royal Purple'	5L	7	-
-	Polypodium vulgare	5L	5	-

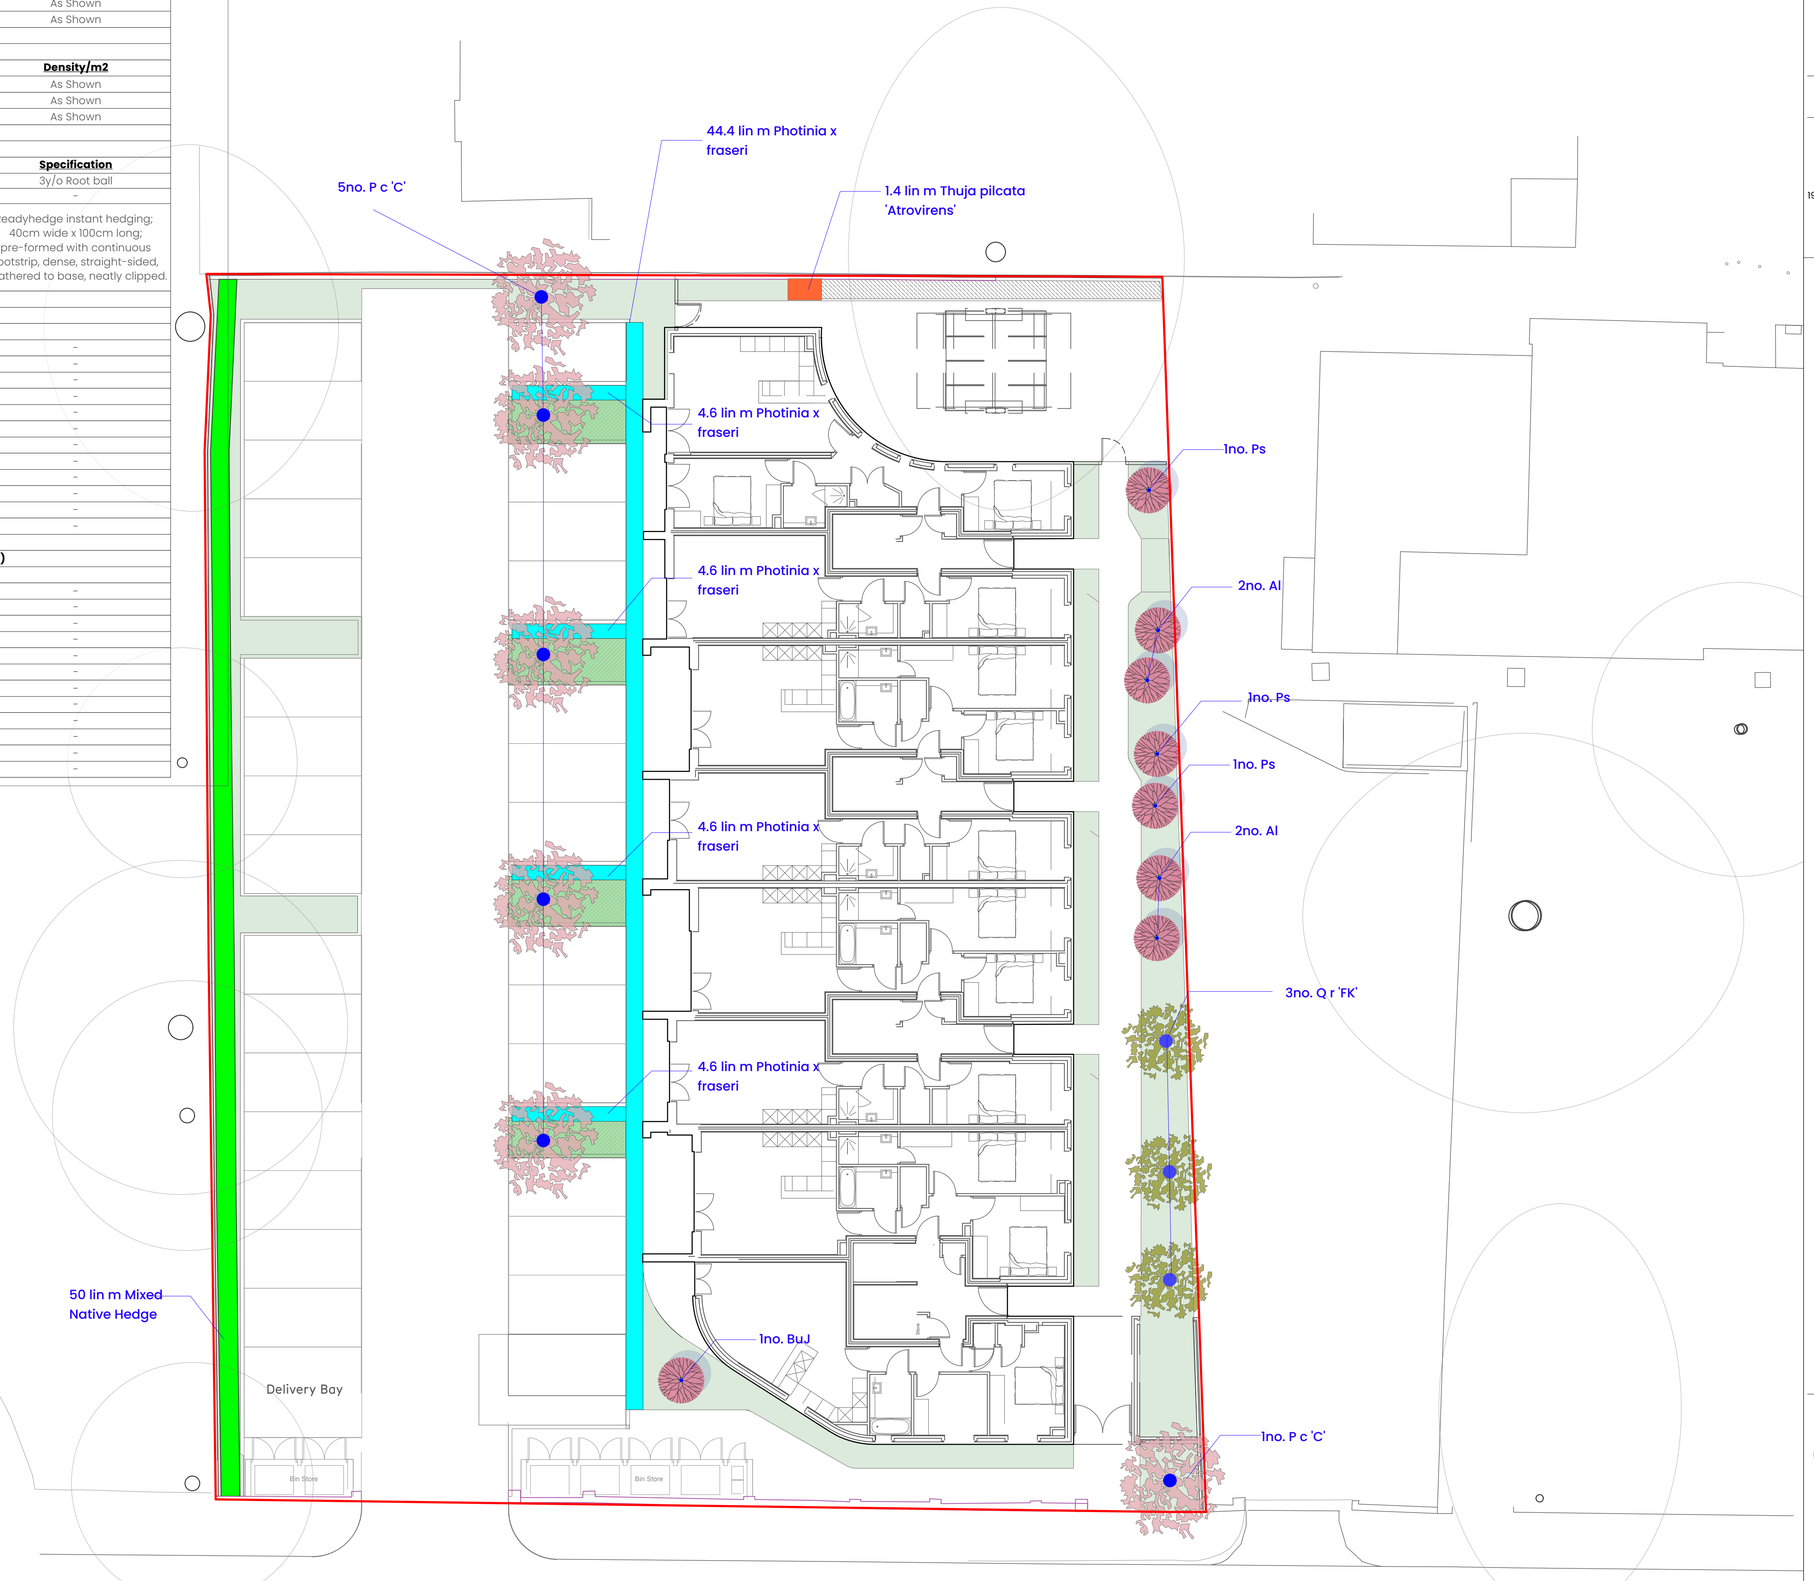

0m 1m 5m 10m 20m 40m

NOTES:

1. DO NOT SCALE FROM THIS DRAWING. ALWAYS WORK TO NOTED DIMENSIONS.
2. ALL SETTING OUT, LEVELS AND DIMENSIONS TO BE CHECKED ON SITE PRIOR TO THE INSTALLATION OF MATERIALS AND ANY DISCREPANCIES ARE TO BE BROUGHT TO THE ATTENTION OF THE CONTRACT ADMINISTRATOR IMMEDIATELY.
3. THIS DRAWING MUST BE READ WITH THE RELEVANT SPECIFICATION DOCUMENTS AND DETAIL DRAWINGS. ANY DISCREPANCIES MUST BROUGHT TO THE ATTENTION OF THE CONTRACT ADMINISTRATOR IMMEDIATELY.
4. THIS DRAWING IS COPYRIGHT PROTECTED AND MAY NOT BE REPRODUCED IN WHOLE OR PART WITHOUT WRITTEN AUTHORITY.
5. ALL DIMENSIONS ARE IN MILLIMETRES UNLESS OTHERWISE STATED.

THIS DRAWING WAS PLOTTED ON:
16/06/2022

REVISION HISTORY

DATE	REV	ZONE	DESCRIPTION	CHK
24/10/22	2		S3 Draft	JH
07/11/22	3		S3 FINAL ISSUE	JH
19/05/2025	4		Updates to site layout	AD

GENERAL INFORMATION

APPLICATION SITE BOUNDARY

SOFTWORKS

PROPOSED CLEAR-STEM TREE
REFER TO PLANTING SCHEDULE

PROPOSED MULTI-STEM TREE
REFER TO PLANTING SCHEDULE

PROPOSED COLUMNAR TREE
REFER TO PLANTING SCHEDULE

EXISTING HEDGE RETAINED
TRIMMED AS REQUIRED

PROPOSED 1.2M HIGH HEDGE PLANTING
REFER TO PLANTING SCHEDULE

PROPOSED 1.2M HIGH NATIVE HEDGE PLANTING
REFER TO PLANTING SCHEDULE

PROPOSED 4M HIGH HEDGE PLANTING
REFER TO PLANTING SCHEDULE

ORNAMENTAL SHRUB & GRASSES MIX 01
REFER TO PLANTING SCHEDULE

ORNAMENTAL SHRUB & GRASSES MIX 02
REFER TO PLANTING SCHEDULE

ORIGINATOR
Layer. studio
W layer.studio
T 01625 523 157
E manchester or newcastle@layer.studio
MANCHESTER
The Barn
One Hollin Lane
Styal
Cheshire
SK9 4JH
NEWCASTLE
The Studio
Low Shilford House
Stocksfield
Northumberland
NE43 7HW

CLIENT
Southway Housing

PROJECT
The Irish Club
Chorlton

DRAWING TITLE
Softworks

DRAWING NUMBER	REV	STATUS
227-LYR-XX-ZZ-DWG-L-3000	**5**	**S3**

SCALE	CREATED BY	CHECKED BY
1:125@A1	**JH**	**ST**