This drawing is the property of ARCD Architects limited and is intended for the sole purpose of the project identified and the agreement between the ARCD and employer at the time of issue. ARCD Architects Ltd do not grant any intellectual property rights to the recipient of the drawing and we reserve all rights such as copyright and design rights. All dimensions are to checked on site prior to construction/manufacture. Any discrepancies to be immediately highlighted to ARCD Architects Ltd.

FRONT (SOUTH) ELEVATION

REAR (NORTH) ELEVATION

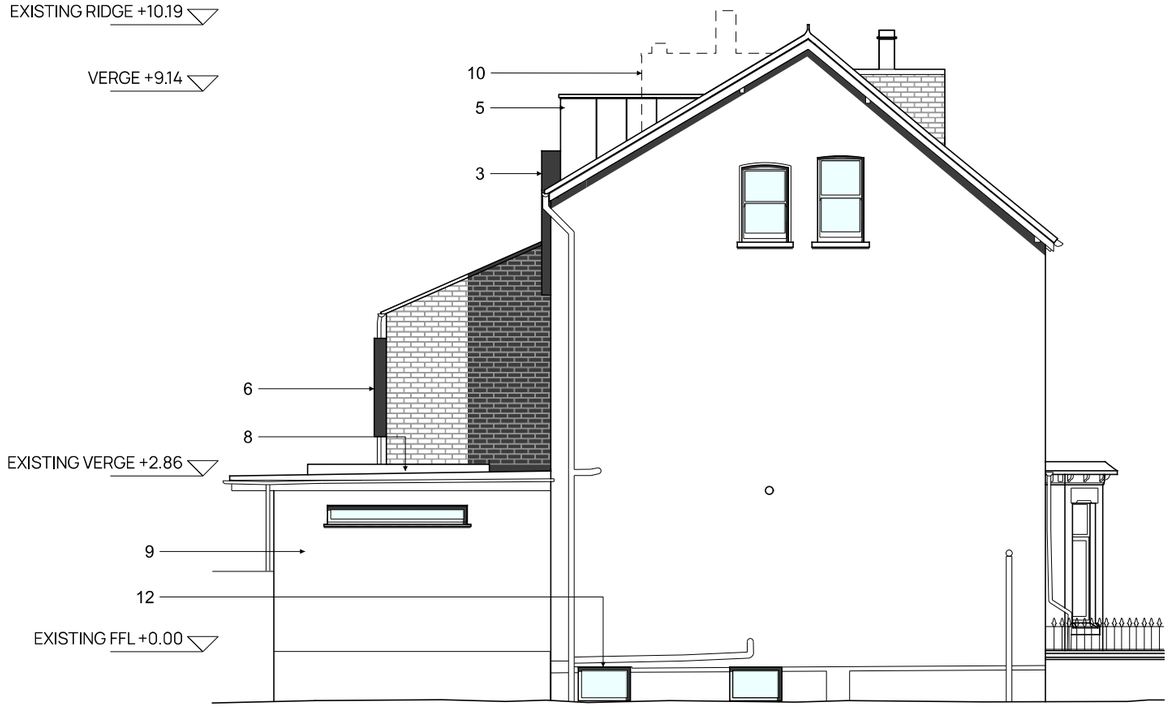

SIDE (WEST) ELEVATION

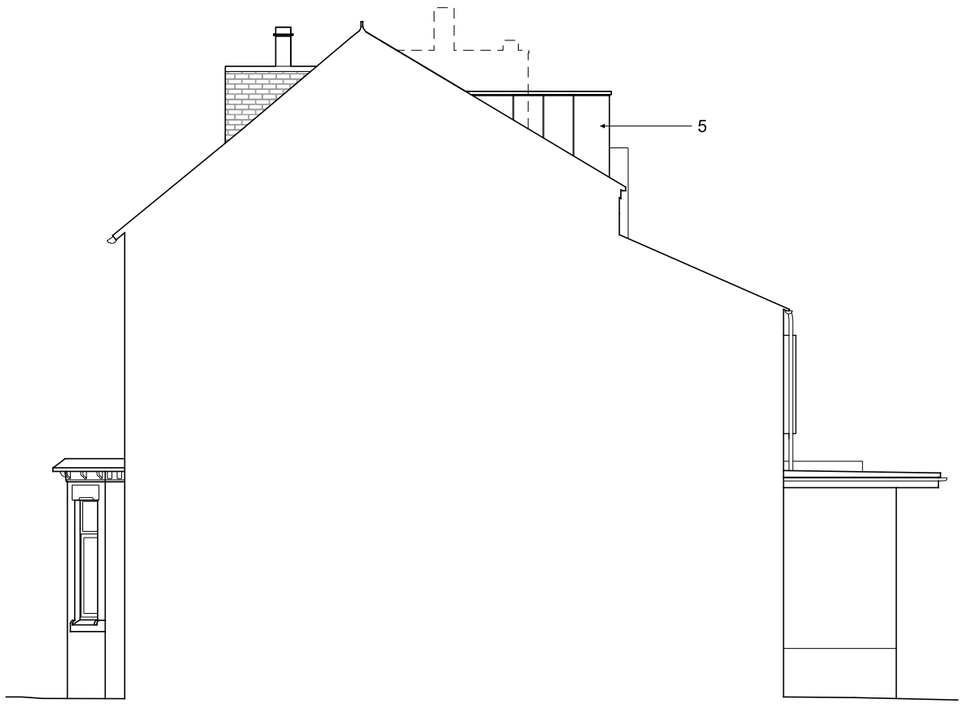

SIDE (EAST) ELEVATION

1. Existing brickwork, new areas built with matching.
2. Frameless Window
3. Zinc Standing Seam Cladding col: Dark Grey
4. Sunken Courtyard with staircase
5. Aluminium Coping, col: to match cladding
6. Aluminium Picture Window, col: to match cladding
7. Aluminium French Doors, col: Dark Grey match cladding
8. New rooflights to kitchen
9. Colour: Dark grey
10. Chimney to be removed
11. Aluminium Sliding Doors, col: Dark Grey
12. Escape Windows
13. New rooflight to match existing

rev	date	description
02	17-07-25	Ammended as per planners comments and addition of side (east) elevation
01	23-06-25	Amended as per planners comments

Project: THORNBRIDGE AVENUE

Title: ELEVATIONS AS PROPOSED

Project No: 25-02 | Drawing No: L(-2)011 | Status: PLANNING

Scale: 1:100@A3 | Date: JUNE 2025 | Rev: 02

ARCD architects masterplanners designers

arcd.uk