


Portland St.


Listed building Drawings

Top sash Vertical Cut through view

Existing top sash with existing glass

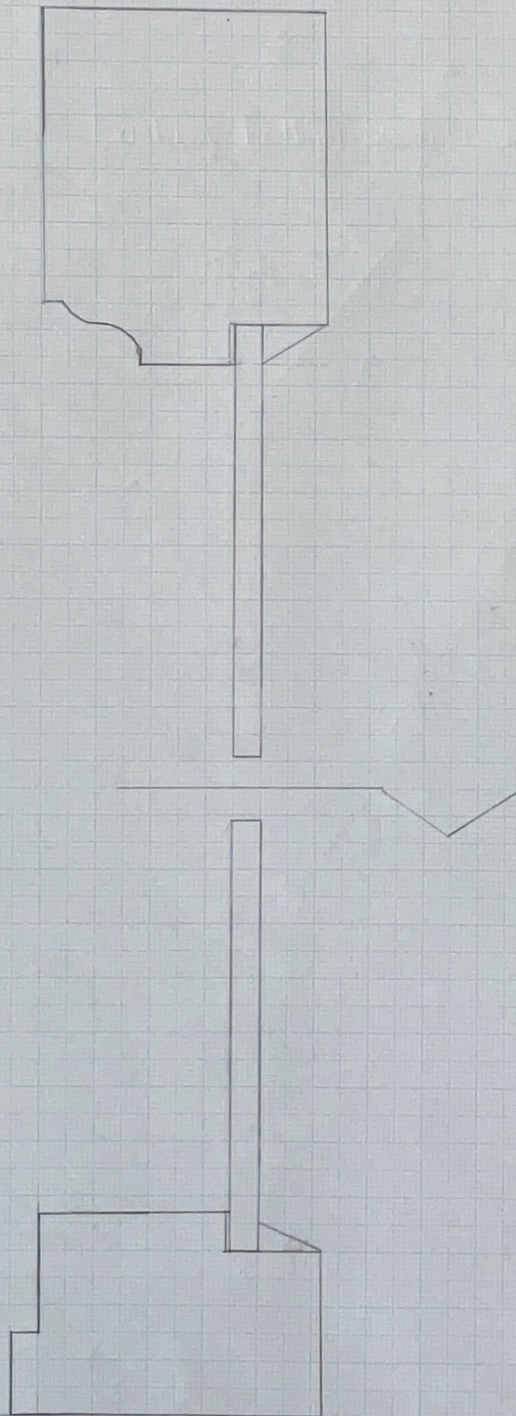

Proposed glass 4/4/4 heritage glass installed into existing sash's

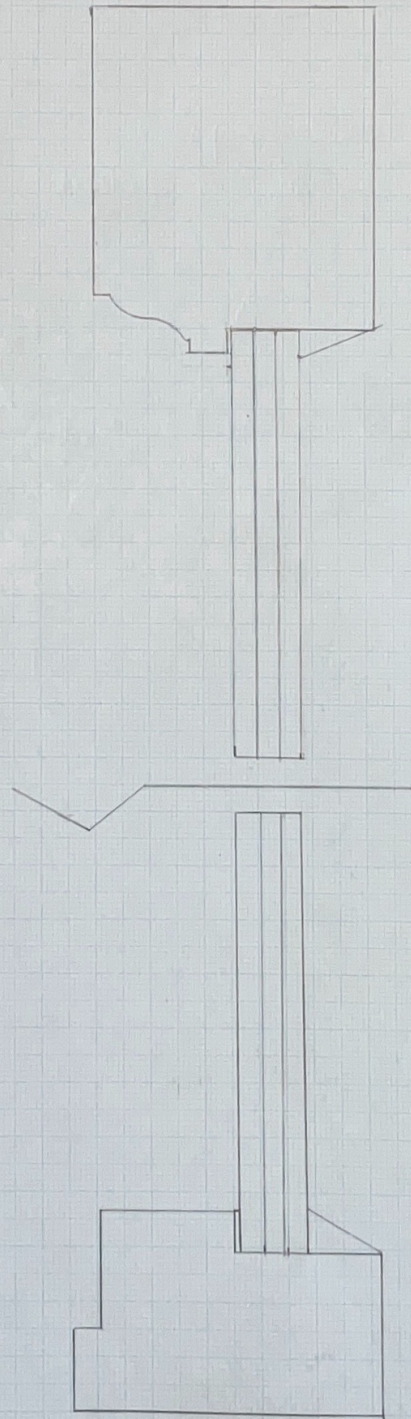

Heritage Joinery Solutions Ltd

Buckley. 20/5/25

Scale 1:1