
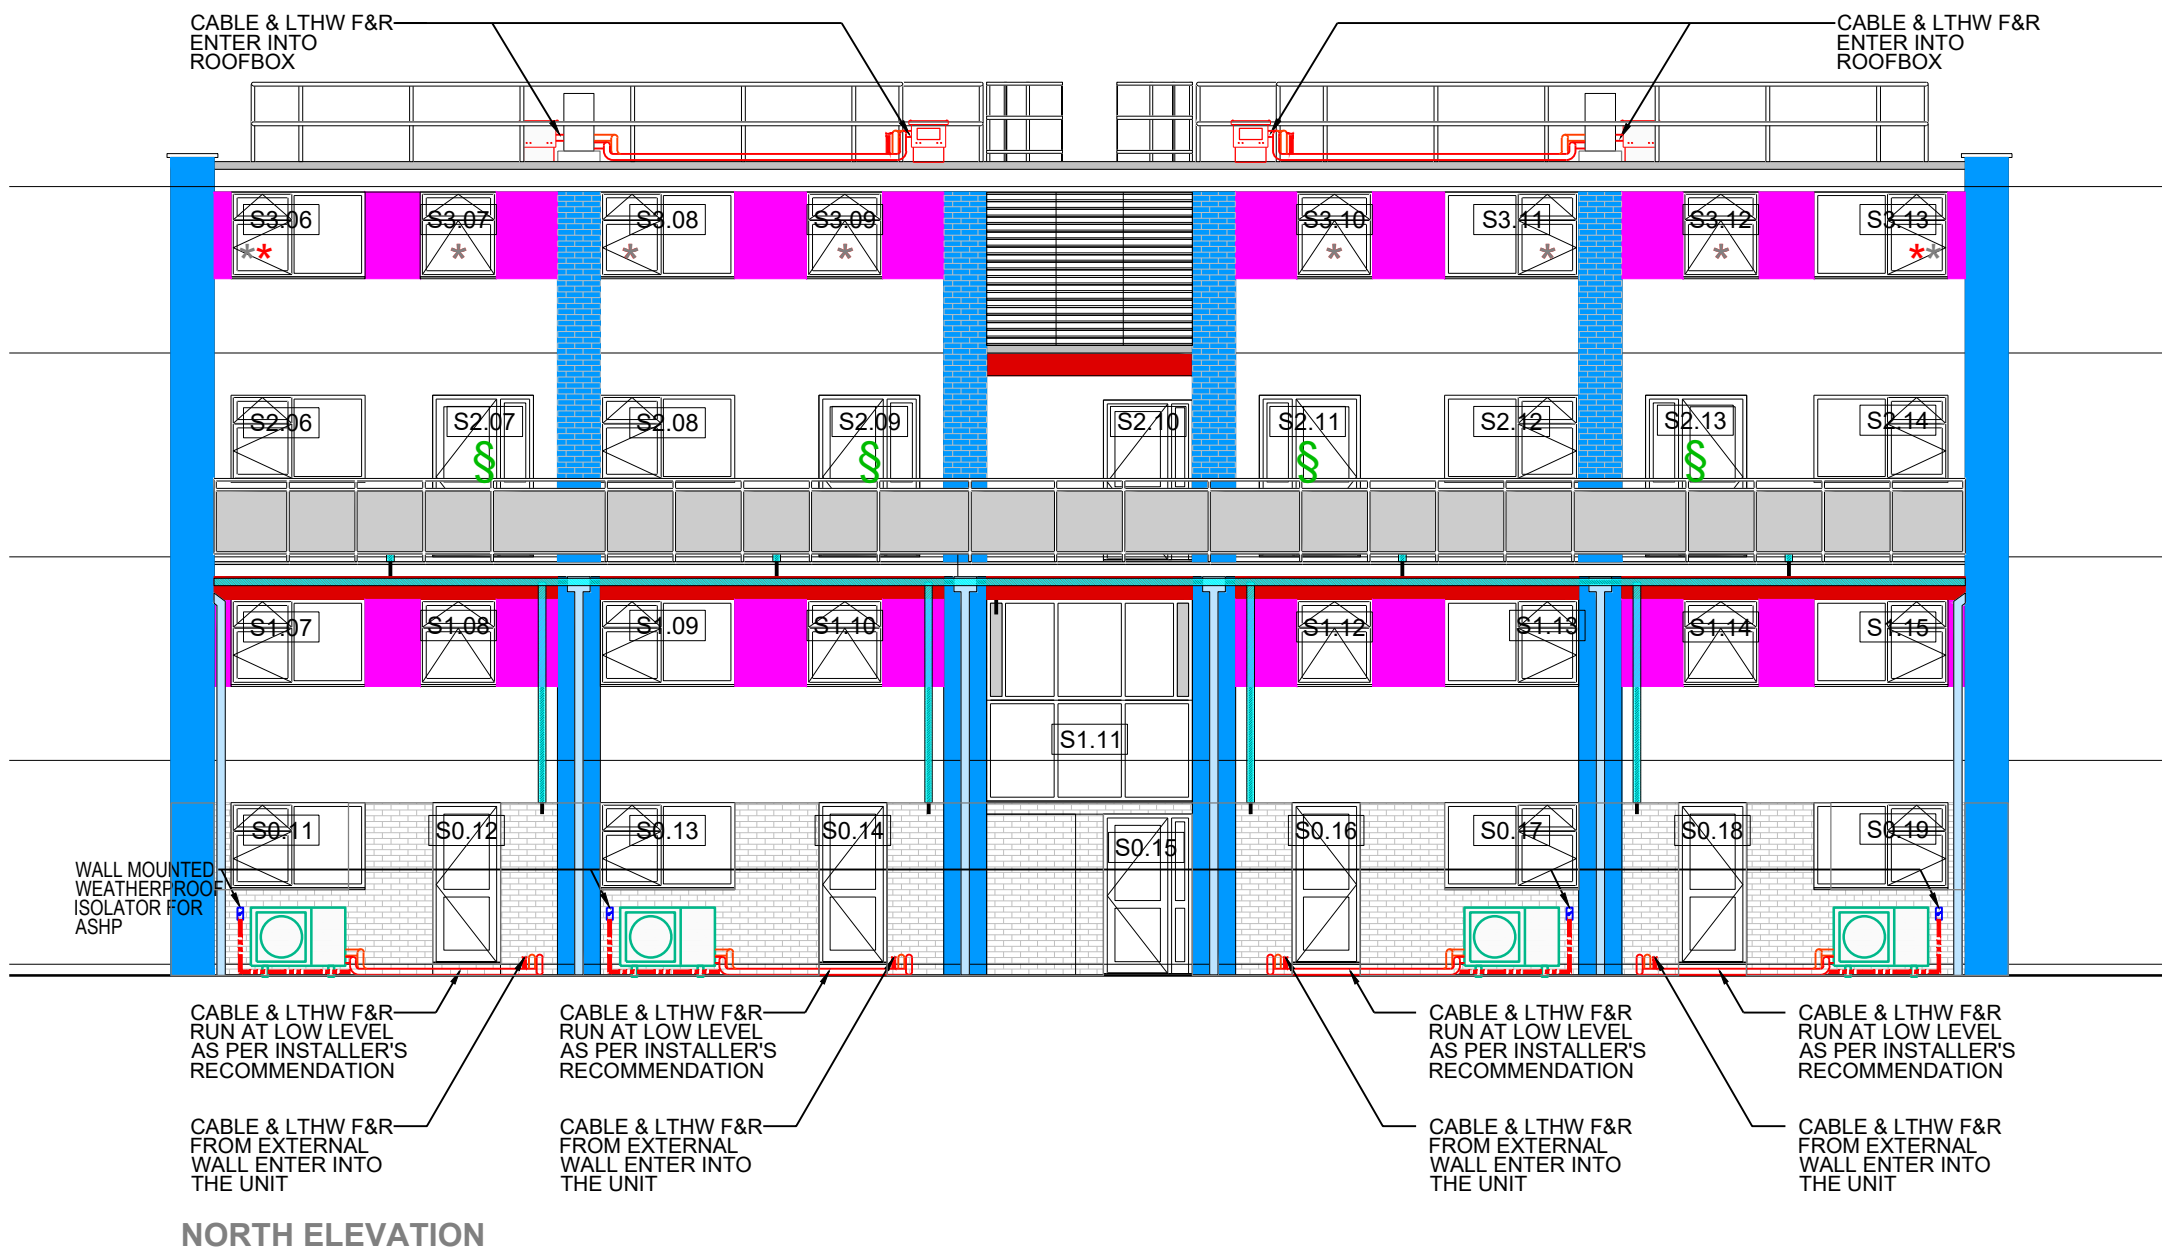
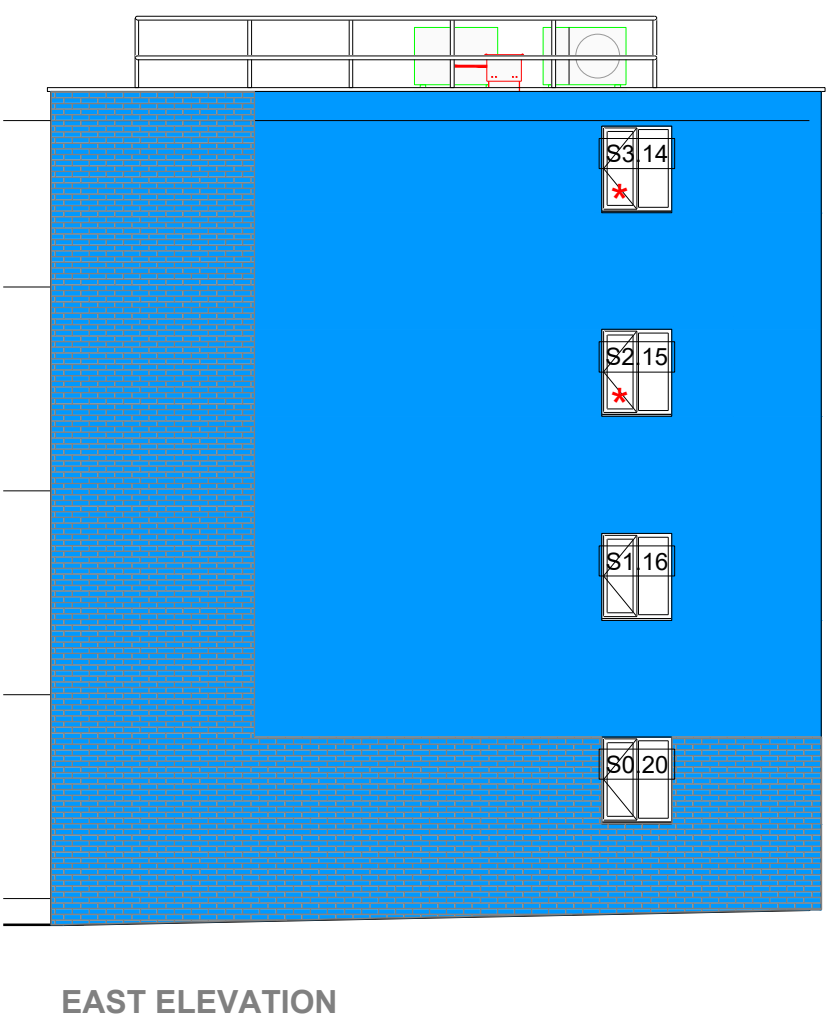


NOTES

- DO NOT SCALE FROM THIS DRAWING.
- THIS SECTION TO BE READ IN CONJUNCTION WITH THE SPECIFICATION, ARCHITECTS DIMENSIONED LAYOUTS AND ALL OTHER RELEVANT CONTRACT DRAWINGS.
- ELEVATION DRAWING FOR INDICATION ONLY, FINAL ROUTING TO BE VERIFIED ON SITE PRIOR TO WORKS COMMENCING.
- CONTRACTOR TO VERIFY PIPE SIZES ON SITE PRIOR TO WORKS COMMENCING

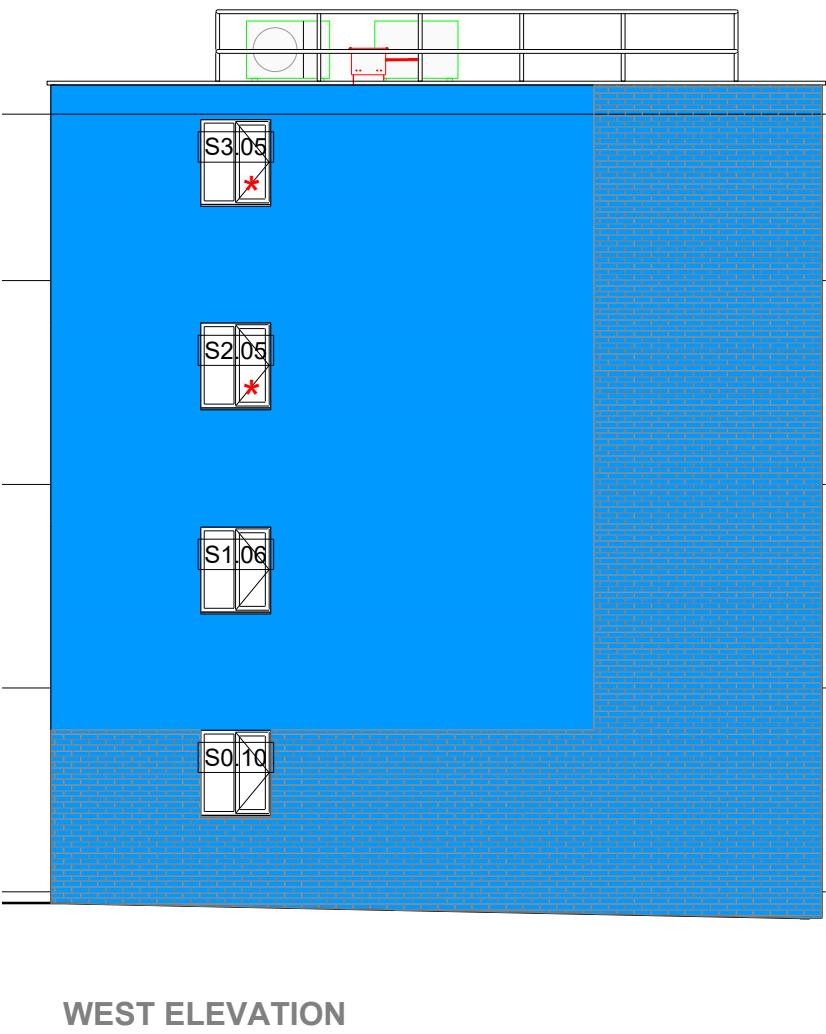

P05	UPDATED ACCORDING TO SITE COORDINATION	CL	IC	IC	06.25
P04	OMISSION OF ENABLING WORKS FOR PV	TT	IC	IC	04.25
P03	GENERAL REVISION	TT	IC	IC	02.25
P02	UPDATED SYSTEM ACCORDING TO MCC IN STOCK PRODUCT	CL	IC	IC	02.25
P01	STAGE 3 ISSUE	TT	IC	IC	09.07.24
REV	DESCRIPTION	BY	CHK	APP	DATE

Project Status: **STAGE 4A**

h ENGINEERING POWERED BY THE PAST
BUILDING THE FUTURE

Suite 1A
196 Deansgate
Manchester, M3 3WF
T 44 (0) 161 239 8318
www.harleyhaddow.com

Project: 312169
RIVERDALE MAISONNETTES

Drawing Title:
**PROPOSED MEP SERVICES
SOUTH BLOCK ELEVATION**

Scale @ A1 1:100	Date JUL 24	Engineer TT
Drawing No. 312169-HAH-SB-ZZ-D-ME-09010	Revision P05	