

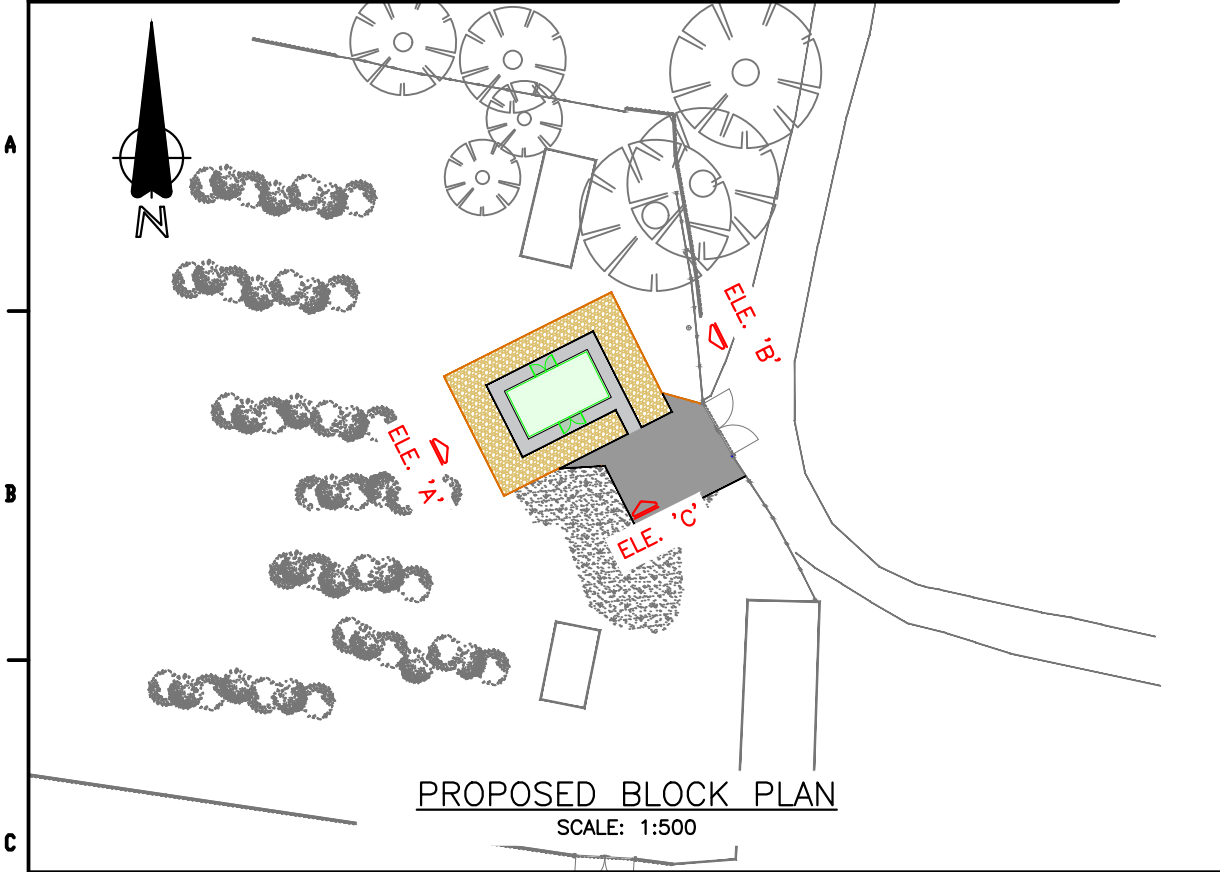
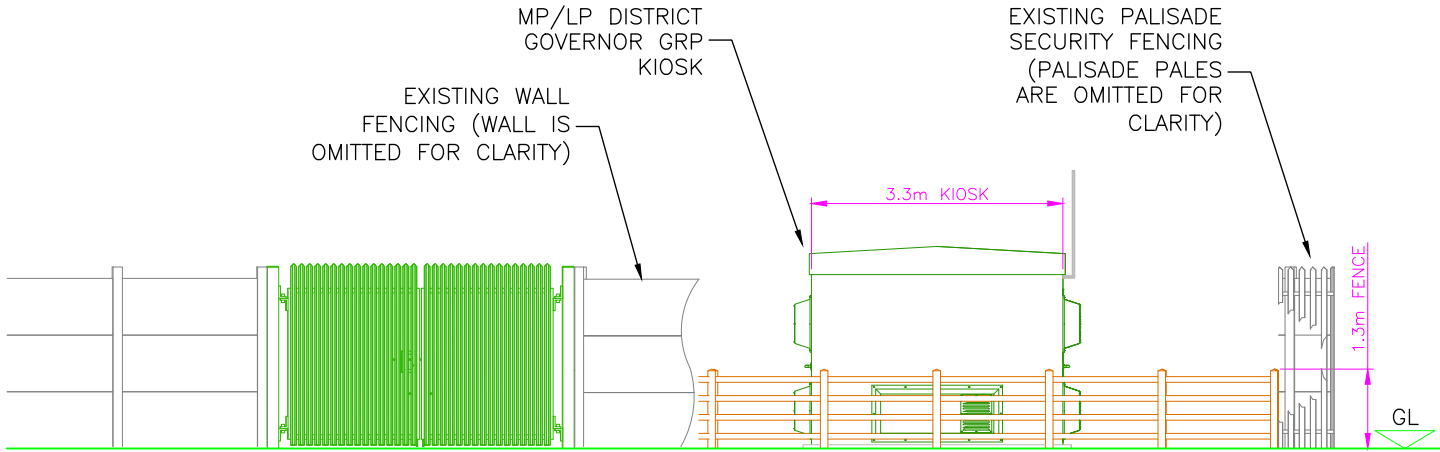


DO NOT SCALE. IF IN DOUBT ASK. ALL DIMENSIONS IN MILLIMETRES UNLESS OTHERWISE STATED.

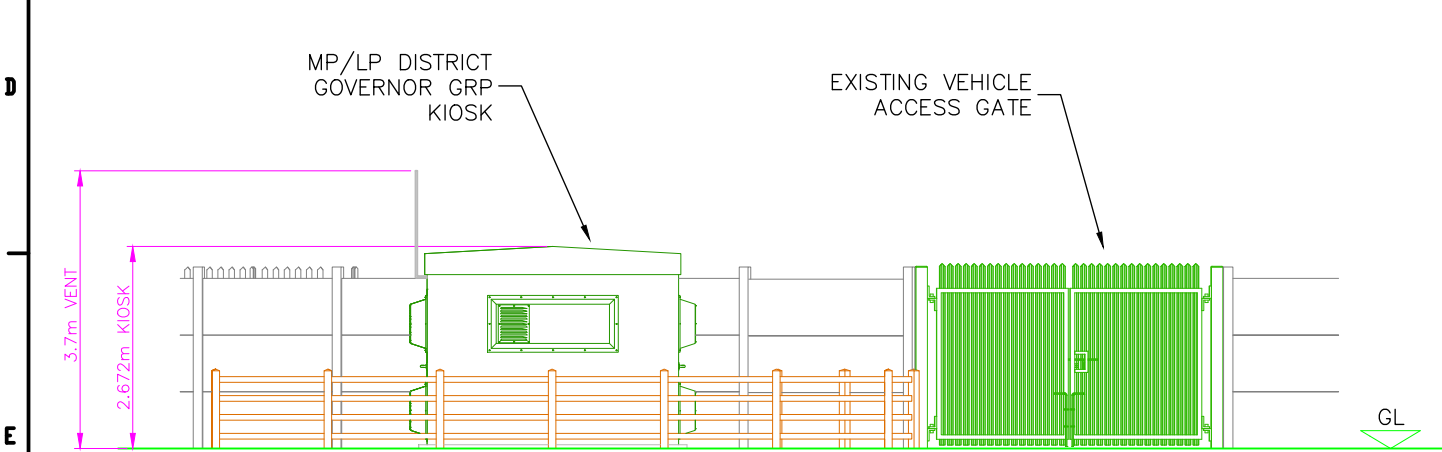

- NOTES:
1. ALL DIMENSIONS ARE IN METERS UNLESS OTHERWISE STATED.
 2. KIOSK TO BE GLASS REINFORCED PLASTIC. FINISH TO BE TEXTURED-14 C 39 (BRITISH RACING GREEN).
 3. SITE ACCESS WILL BE FROM A PROPOSED CONCRETE PATHWAY.
 4. VEHICLE ACCESS WILL BE THROUGH EXISTING GATE TO A ASPHALT HARDSTANDING AREA

PLANNING ISSUE

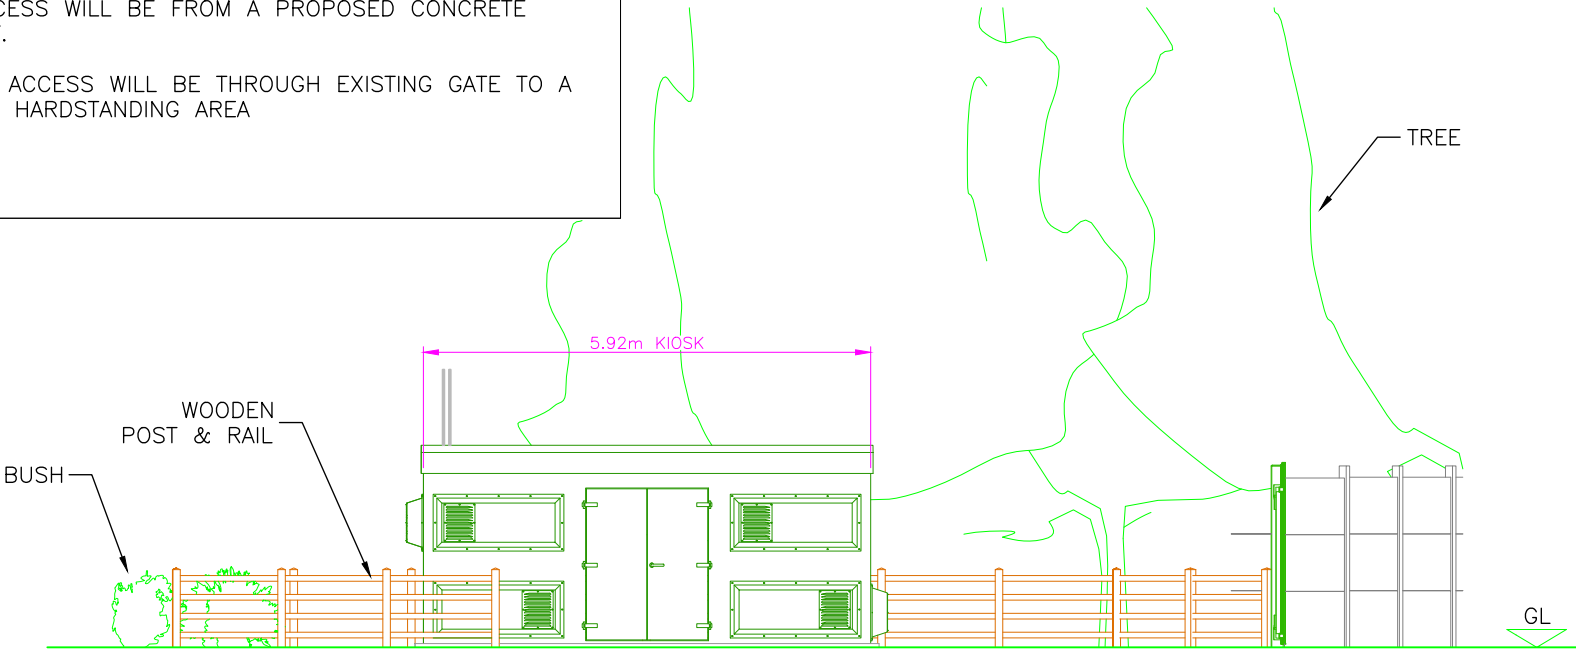

Fingleton White
Bridge Street Centre
Portlaoise
Co. Laois
R32 W0CC
Ireland

Rev	0
Date	21/03/25
Drm by	OY
Chk by	JB
Apr by	JM

Description
PLANNING ISSUE

CADENT GAS LTD
PILOT WAY
ANSTY PARK
COVENTRY
CV79JU
UK
44 800 3898000

Cadent

Scale (@ A3)
AS STATED

Project Title: FOG LANE GOVERNOR INSTALLATION		
Drawn By	O.YASSIN	21/03/25
Checked by	J.BATES	21/03/25
Approved By	J.MCCORRY	21/03/25

Site: FOG LANE		
Title: SITE ELEVATION VIEW		
Orig. Ref: -		
Drg No: 1858-DG-0003		Sheet 1 of 1
		Revision 0